
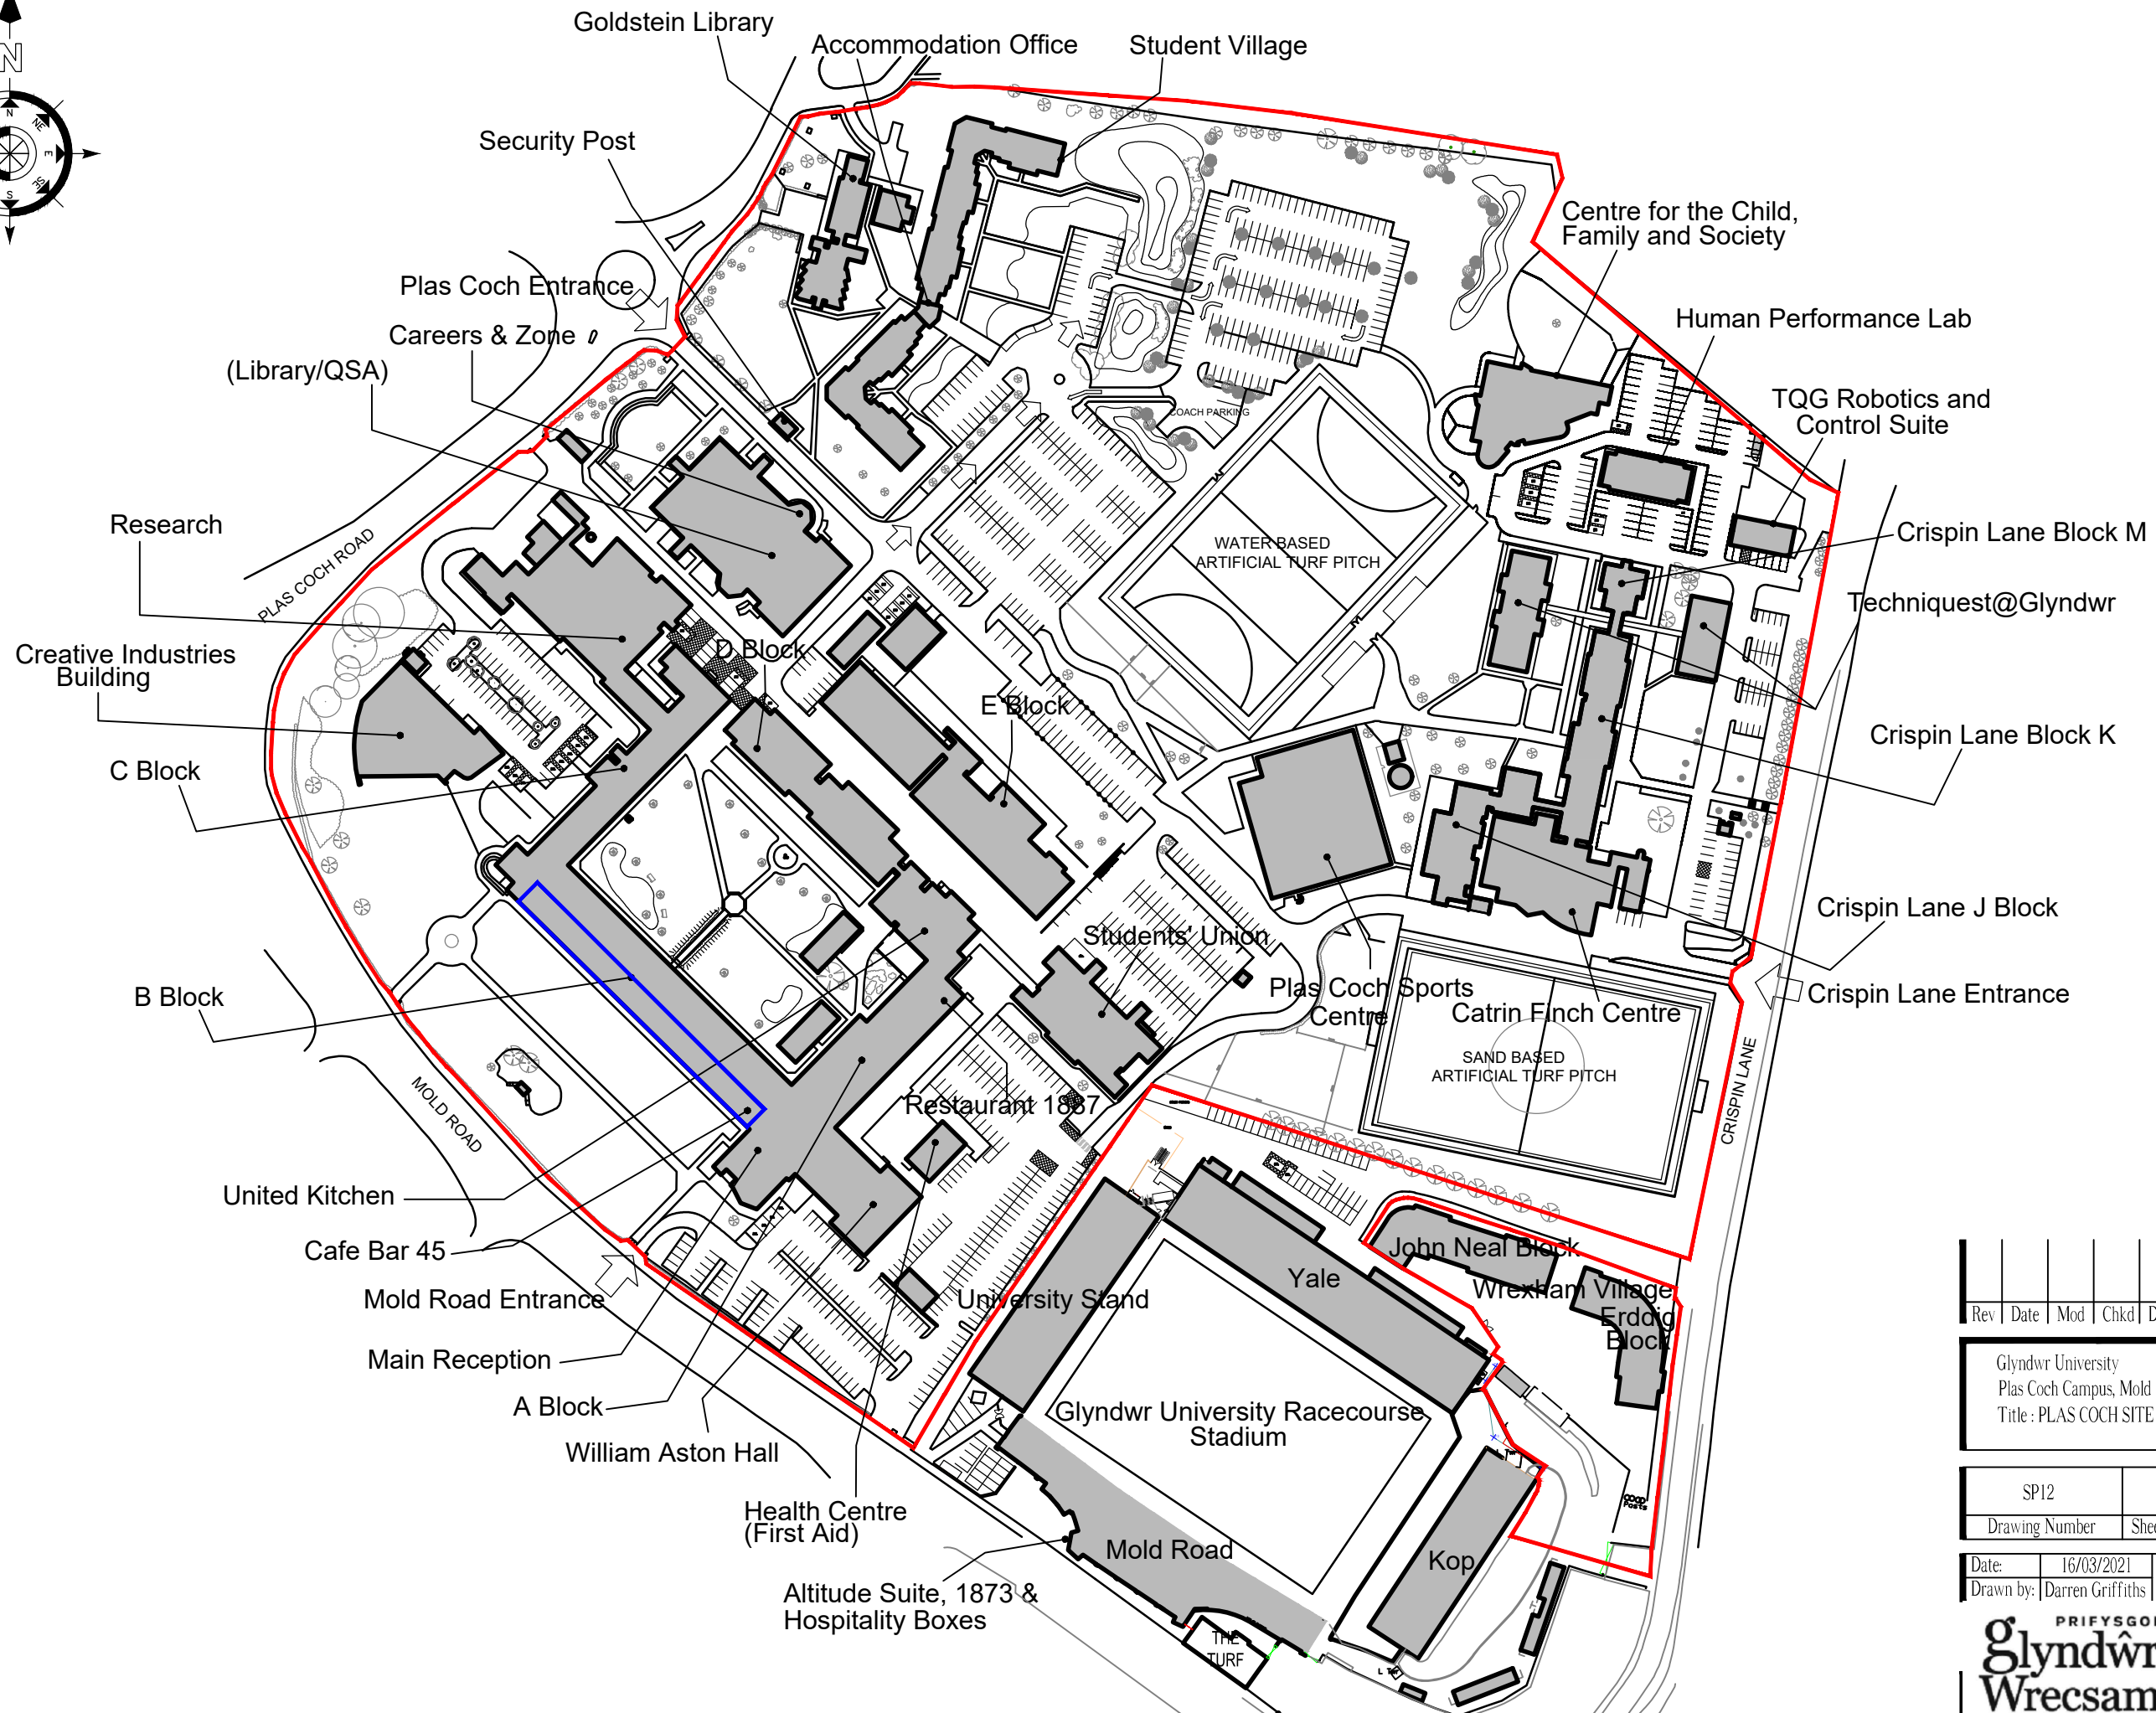


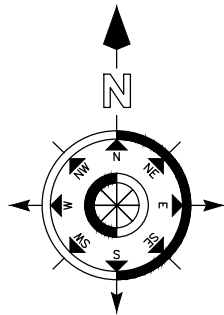

Rev	Date	Mod	Chkd	Description
-----	------	-----	------	-------------

Glyndwr University
Plas Coch Campus, Mold Road, Wrexham. LL11 2AW
Title : PLAS COCH SITE PLAN

SP12			Issued by:
Drawing Number	Sheet No	Revision	Issue date:

Date:	16/03/2021	Scale:	1:2000	Paper Size:	A3
Drawn by:	Darren Griffiths				