

d2

5654

architects

2 West Way, Rossett

Drawing List							
Sheet Number	Sheet Name	Current Revision	Sheet Issue Date	Current Revision Description	Drawn By	Checked By	Count
D2	Cover	A	10/30/17	Client Amend	RAL	MOH	1
DS01	Drawing Issue Sheet	B	04/21/21	Client Amend	RAL	MOH	1
EX01	Existing Site Plan	X	10/30/17	First Issue	RAL	MOH	1
EX02	Existing Floor Plans	X	08/14/18	First Issue	RAL	MOH	1
EX03	Existing Elevations	X	08/14/18	First Issue	RAL	MOH	1
EX04	Existing External Visuals	X	08/14/18	First Issue	RAL	MOH	1
SK01	Proposed Floor Plans	D	01/29/18	Client Amend	RAL	MOH	1
SK02	Proposed Elevations	D	08/15/18	Client Amend	RAL	MOH	1
SK03	Proposed External Visuals	D	08/15/18	Client Amend	RAL	MOH	1
SK04	Proposed External Visuals	D	08/20/18	Client Amend	RAL	MOH	1
SK05	Proposed Site Plan		07/06/21		TGS	RAL	1

- GENERAL NOTE:
1. UNDER NO CIRCUMSTANCES SHOULD DIMENSIONS BE SCALED FROM THIS DRAWING 'IF IN DOUBT ASK'.
 2. THE DRAWINGS ARE TO BE READ IN CONJUNCTION WITH ALL OTHER RELEVANT DRAWINGS/SPECIFICATION. ANY DISCREPANCIES, ERRORS OR OMISSIONS TO BE BROUGHT TO THE ATTENTION OF 'd2 architects'.
 3. ALL DIMENSIONS ARE TO BE CHECKED PRIOR TO COMMENCEMENT.
 4. THIS DRAWING IS THE PROPERTY OF 'd2 architects' AND MUST NOT BE COPIED OR REPRODUCED EITHER IN WHOLE OR IN PART WITHOUT WRITTEN PERMISSION.

Rev:	Description:	Date:
X	First Issue	20.08.18
A	Client Amend	21.04.21
B	Client Amend	25.05.21

Scheme Title:
2 West Way, Rossett

Drawing Reference:
Drawing Issue Sheet

Scale @ A3:
Drawn by: **RAL**
Checked by: **MOH**

Project Number:	Drawing Number:	Revision:
5654	DS01	B

d2

architects

Soughton House
2 Nicholas Street Mews
Chester
Cheshire
CH1 2NS

Hirdir Studio
Pentre Celyn
Ruthin
Denbighshire
LL15 2HF

T: 01244 326 347 / 01824 562012
E: admin@d2architects.co.uk
W: www.d2architects.co.uk

- GENERAL NOTE:**
1. UNDER NO CIRCUMSTANCES SHOULD DIMENSIONS BE SCALED FROM THIS DRAWING 'IF IN DOUBT ASK'.
 2. THE DRAWINGS ARE TO BE READ IN CONJUNCTION WITH ALL OTHER RELEVANT DRAWINGS/SPECIFICATION. ANY DISCREPANCIES, ERRORS OR OMISSIONS TO BE BROUGHT TO THE ATTENTION OF 'd2 architects'.
 3. ALL DIMENSIONS ARE TO BE CHECKED PRIOR TO COMMENCEMENT.
 4. THIS DRAWING IS THE PROPERTY OF 'd2 architects' AND MUST NOT BE COPIED OR REPRODUCED EITHER IN WHOLE OR IN PART WITHOUT WRITTEN PERMISSION.

Rev:	Description:	Date:
X	First Issue	20.08.18

Scheme Title:

2 West Way, Rossett

Drawing Reference:

Existing Floor Plans

Scale @ A3:

1 : 100

Drawn by:

RAL

Checked by:

MOH

Project Number:	Drawing Number:	Revision:
5654	EX02	X

d2

architects

Soughton House

2 Nicholas Street Mews

Chester

Cheshire

CH1 2NS

Hirdir Studio

Pentre Celyn

Ruthin


Denbighshire

LL15 2HF


T: 01244 326 347 / 01824 562012

E: admin@d2architects.co.uk

W: www.d2architects.co.uk

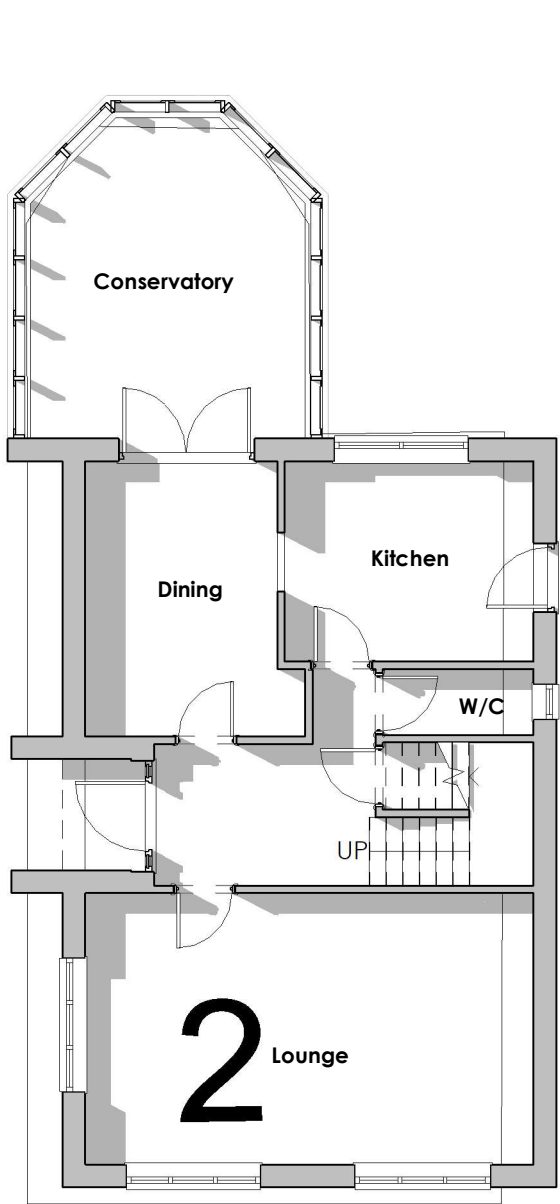

Existing - Ground Floor Plan
 Scale: 1 : 100

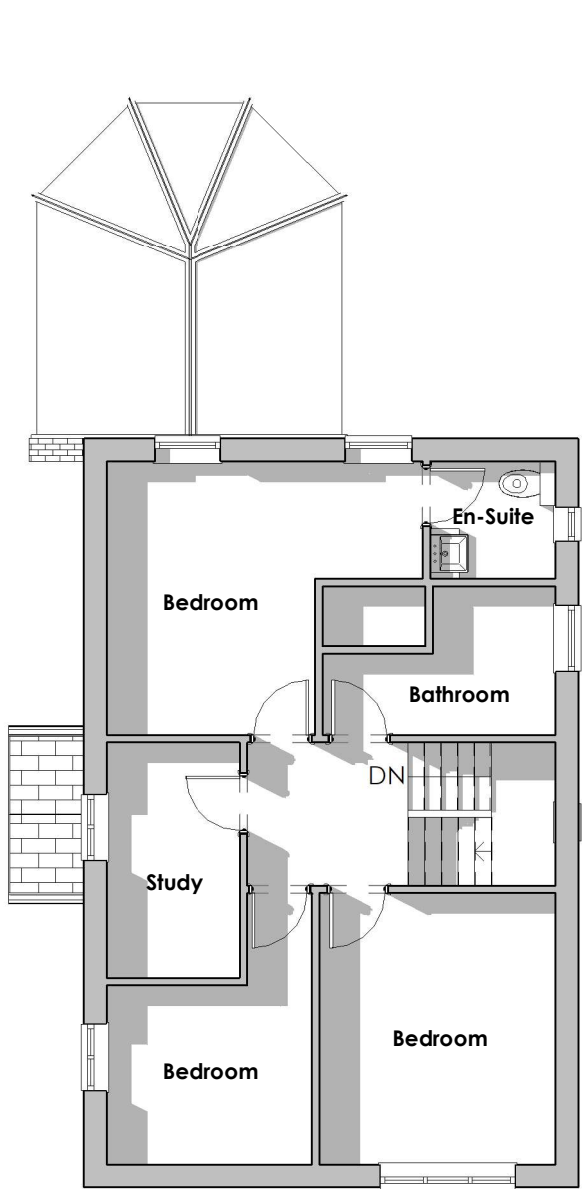

Existing - First Floor Plan
 Scale: 1 : 100

GENERAL NOTE:

1. UNDER NO CIRCUMSTANCES SHOULD DIMENSIONS BE SCALED FROM THIS DRAWING 'IF IN DOUBT ASK'.
2. THE DRAWINGS ARE TO BE READ IN CONJUNCTION WITH ALL OTHER RELEVANT DRAWINGS/SPECIFICATION. ANY DISCREPANCIES, ERRORS OR OMISSIONS TO BE BROUGHT TO THE ATTENTION OF 'd2 architects'.
3. ALL DIMENSIONS ARE TO BE CHECKED PRIOR TO COMMENCEMENT.
4. THIS DRAWING IS THE PROPERTY OF 'd2 architects' AND MUST NOT BE COPIED OR REPRODUCED EITHER IN WHOLE OR IN PART WITHOUT WRITTEN PERMISSION.

Rev:	Description:	Date:
X	First Issue	20.08.18




Existing - Front Elevation
Scale: 1 : 100



Existing - Left Elevation
Scale: 1 : 100



Existing - Rear Elevation
Scale: 1 : 100

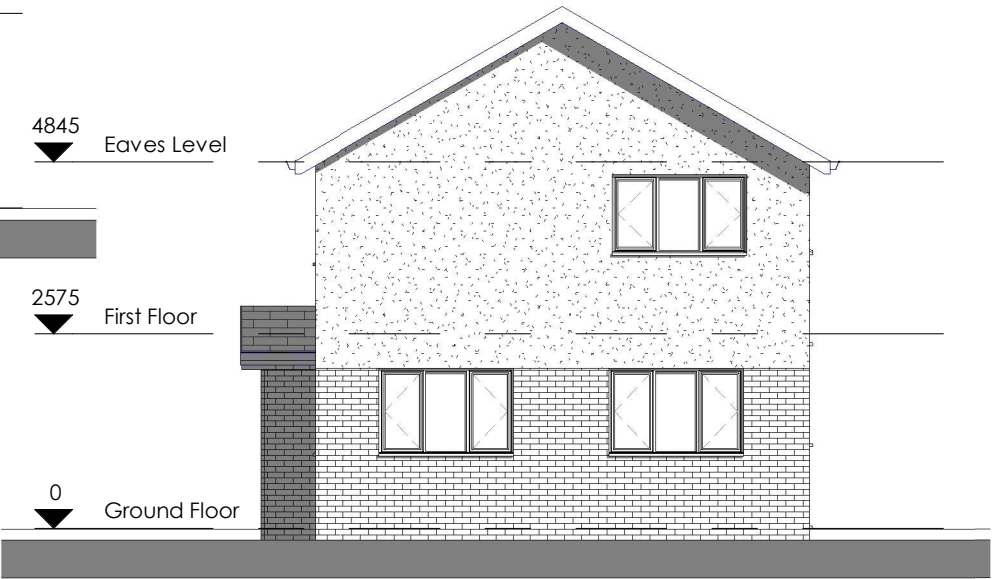

Existing - Right Elevation
Scale: 1 : 100

Scheme Title:
2 West Way, Rossett

Drawing Reference:
Existing Elevations

Scale @ A3: **1 : 100**
Drawn by: **RAL**
Checked by: **MOH**

Project Number:	Drawing Number:	Revision:
5654	EX03	X

d2 architects

Soughton House
2 Nicholas Street Mews
Chester
Cheshire
CH1 2NS

Hirdir Studio
Pentre Celyn
Ruthin
Denbighshire
LL15 2HF

T: 01244 326 347 / 01824 562012
E: admin@d2architects.co.uk
W: www.d2architects.co.uk



Existing Garden Visual 1

Scale:



Existing Garden Visual 2

Scale:

GENERAL NOTE:

1. UNDER NO CIRCUMSTANCES SHOULD DIMENSIONS BE SCALED FROM THIS DRAWING 'IF IN DOUBT ASK'.
2. THE DRAWINGS ARE TO BE READ IN CONJUNCTION WITH ALL OTHER RELEVANT DRAWINGS/SPECIFICATION. ANY DISCREPANCIES, ERRORS OR OMISSIONS TO BE BROUGHT TO THE ATTENTION OF 'd2 architects'.
3. ALL DIMENSIONS ARE TO BE CHECKED PRIOR TO COMMENCEMENT.
4. THIS DRAWING IS THE PROPERTY OF 'd2 architects' AND MUST NOT BE COPIED OR REPRODUCED EITHER IN WHOLE OR IN PART WITHOUT WRITTEN PERMISSION.

Rev: Description:

X First Issue

Date:

20.08.18

Scheme Title:

2 West Way, Rossett

Drawing Reference:

Existing External Visuals

Scale @ A3:

Drawn by: **RAL**
Checked by: **MOH**

Project
Number:

5654

Drawing
Number:

EX04

Revision:


X

d2 architects

Soughton House
2 Nicholas Street Mews
Chester
Cheshire
CH1 2NS

Hirdir Studio
Pentre Celyn
Ruthin
Denbighshire
LL15 2HF

T: 01244 326 347 / 01824 562012
E: admin@d2architects.co.uk
W: www.d2architects.co.uk

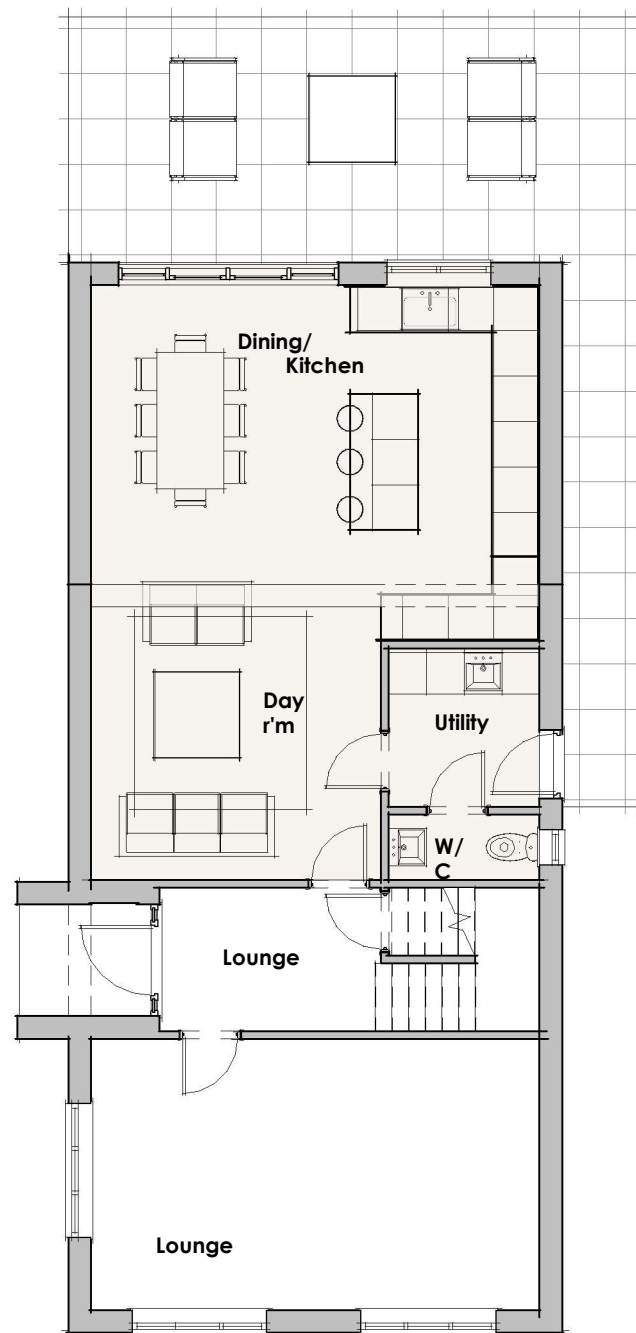

Proposed - Ground Floor Plan

Scale: 1 : 100



Proposed - First Floor Plan

Scale: 1 : 100

GENERAL NOTE:

1. UNDER NO CIRCUMSTANCES SHOULD DIMENSIONS BE SCALED FROM THIS DRAWING 'IF IN DOUBT ASK'.
2. THE DRAWINGS ARE TO BE READ IN CONJUNCTION WITH ALL OTHER RELEVANT DRAWINGS/SPECIFICATION. ANY DISCREPANCIES, ERRORS OR OMISSIONS TO BE BROUGHT TO THE ATTENTION OF 'd2 architects'.
3. ALL DIMENSIONS ARE TO BE CHECKED PRIOR TO COMMENCEMENT.
4. THIS DRAWING IS THE PROPERTY OF 'd2 architects' AND MUST NOT BE COPIED OR REPRODUCED EITHER IN WHOLE OR IN PART WITHOUT WRITTEN PERMISSION.

Rev:	Description:	Date:
X	First Issue	20.08.18
A	Client Amend	21.04.21
B	Client Amend	25.05.21
C	Client Amend	15.06.21
D	Client Amend	18.06.21

Scheme Title:
2 West Way, Rossett

Drawing Reference:
Proposed Floor Plans

Scale @ A3: **1 : 100**
 Drawn by: **RAL**
 Checked by: **MOH**

Project Number:	Drawing Number:	Revision:
5654	SK01	D

d2 architects

Soughton House
 2 Nicholas Street Mews
 Chester
 Cheshire
 CH1 2NS

Hirdir Studio
 Pentre Celyn
 Ruthin
 Denbighshire
 LL15 2HF

T: 01244 326 347 / 01824 562012
 E: admin@d2architects.co.uk
 W: www.d2architects.co.uk

GENERAL NOTE:

1. UNDER NO CIRCUMSTANCES SHOULD DIMENSIONS BE SCALED FROM THIS DRAWING 'IF IN DOUBT ASK'.
2. THE DRAWINGS ARE TO BE READ IN CONJUNCTION WITH ALL OTHER RELEVANT DRAWINGS/SPECIFICATION. ANY DISCREPANCIES, ERRORS OR OMISSIONS TO BE BROUGHT TO THE ATTENTION OF 'd2 architects'.
3. ALL DIMENSIONS ARE TO BE CHECKED PRIOR TO COMMENCEMENT.
4. THIS DRAWING IS THE PROPERTY OF 'd2 architects' AND MUST NOT BE COPIED OR REPRODUCED EITHER IN WHOLE OR IN PART WITHOUT WRITTEN PERMISSION.

Rev:	Description:	Date:
X	First Issue	20.08.18
A	Client Amend	21.04.21
B	Client Amend	25.05.21
C	Client Amend	15.06.21
D	Client Amend	18.06.21



Proposed - Front Elevation

Scale: 1 : 100




Proposed - Left Elevation

Scale: 1 : 100



Proposed - Rear Elevation

Scale: 1 : 100

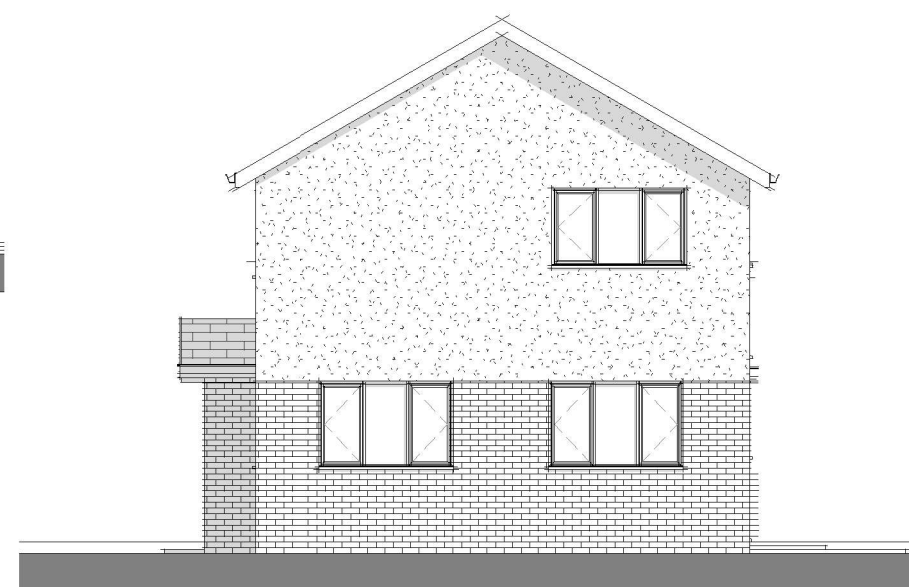

Proposed - Right Elevation

Scale: 1 : 100

Scheme Title:
2 West Way, Rossett

Drawing Reference:
Proposed Elevations

Scale @ A3: **1 : 100**
Drawn by: **RAL**
Checked by: **MOH**

Project Number:	Drawing Number:	Revision:
5654	SK02	D

d2 architects

Soughton House
2 Nicholas Street Mews
Chester
Cheshire
CH1 2NS

Hirdir Studio
Pentre Celyn
Ruthin
Denbighshire
LL15 2HF

T: 01244 326 347 / 01824 562012
E: admin@d2architects.co.uk
W: www.d2architects.co.uk



External View A

Scale: 1 : 1

GENERAL NOTE:

1. UNDER NO CIRCUMSTANCES SHOULD DIMENSIONS BE SCALED FROM THIS DRAWING 'IF IN DOUBT ASK'.
2. THE DRAWINGS ARE TO BE READ IN CONJUNCTION WITH ALL OTHER RELEVANT DRAWINGS/SPECIFICATION. ANY DISCREPANCIES, ERRORS OR OMISSIONS TO BE BROUGHT TO THE ATTENTION OF 'd2 architects'.
3. ALL DIMENSIONS ARE TO BE CHECKED PRIOR TO COMMENCEMENT.
4. THIS DRAWING IS THE PROPERTY OF 'd2 architects' AND MUST NOT BE COPIED OR REPRODUCED EITHER IN WHOLE OR IN PART WITHOUT WRITTEN PERMISSION.

Rev:	Description:	Date:
X	First Issue	20.08.18
A	Client Amend	21.04.21
B	Client Amend	25.05.21
C	Client Amend	15.06.21
D	Client Amend	18.06.21

Scheme Title:
2 West Way, Rossett

Drawing Reference:
**Proposed External
Visuals**

Scale @ A3: **1 : 1**
Drawn by: **RAL**
Checked by: **MOH**

Project Number:	Drawing Number:	Revision:
5654	SK03	D

d2 | architects

Soughton House
2 Nicholas Street Mews
Chester
Cheshire
CH1 2NS

Hirdir Studio
Pentre Celyn
Ruthin
Denbighshire
LL15 2HF

T: 01244 326 347 / 01824 562012
E: admin@d2architects.co.uk
W: www.d2architects.co.uk



External View B

Scale: 1 : 1

GENERAL NOTE:

1. UNDER NO CIRCUMSTANCES SHOULD DIMENSIONS BE SCALED FROM THIS DRAWING 'IF IN DOUBT ASK'.
2. THE DRAWINGS ARE TO BE READ IN CONJUNCTION WITH ALL OTHER RELEVANT DRAWINGS/SPECIFICATION. ANY DISCREPANCIES, ERRORS OR OMISSIONS TO BE BROUGHT TO THE ATTENTION OF 'd2 architects'.
3. ALL DIMENSIONS ARE TO BE CHECKED PRIOR TO COMMENCEMENT.
4. THIS DRAWING IS THE PROPERTY OF 'd2 architects' AND MUST NOT BE COPIED OR REPRODUCED EITHER IN WHOLE OR IN PART WITHOUT WRITTEN PERMISSION.

Rev:	Description:	Date:
X	First Issue	20.08.18
A	Client Amend	21.04.21
B	Client Amend	25.05.21
C	Client Amend	15.06.21
D	Client Amend	18.06.21

Scheme Title:
2 West Way, Rossett

Drawing Reference:
**Proposed External
Visuals**

Scale @ A3: **1 : 1**
Drawn by: **RAL**
Checked by: **MOH**

Project Number:	Drawing Number:	Revision:
5654	SK04	D

d2 architects

Soughton House
2 Nicholas Street Mews
Chester
Cheshire
CH1 2NS

Hirdir Studio
Pentre Celyn
Ruthin
Denbighshire
LL15 2HF

T: 01244 326 347 / 01824 562012
E: admin@d2architects.co.uk
W: www.d2architects.co.uk