



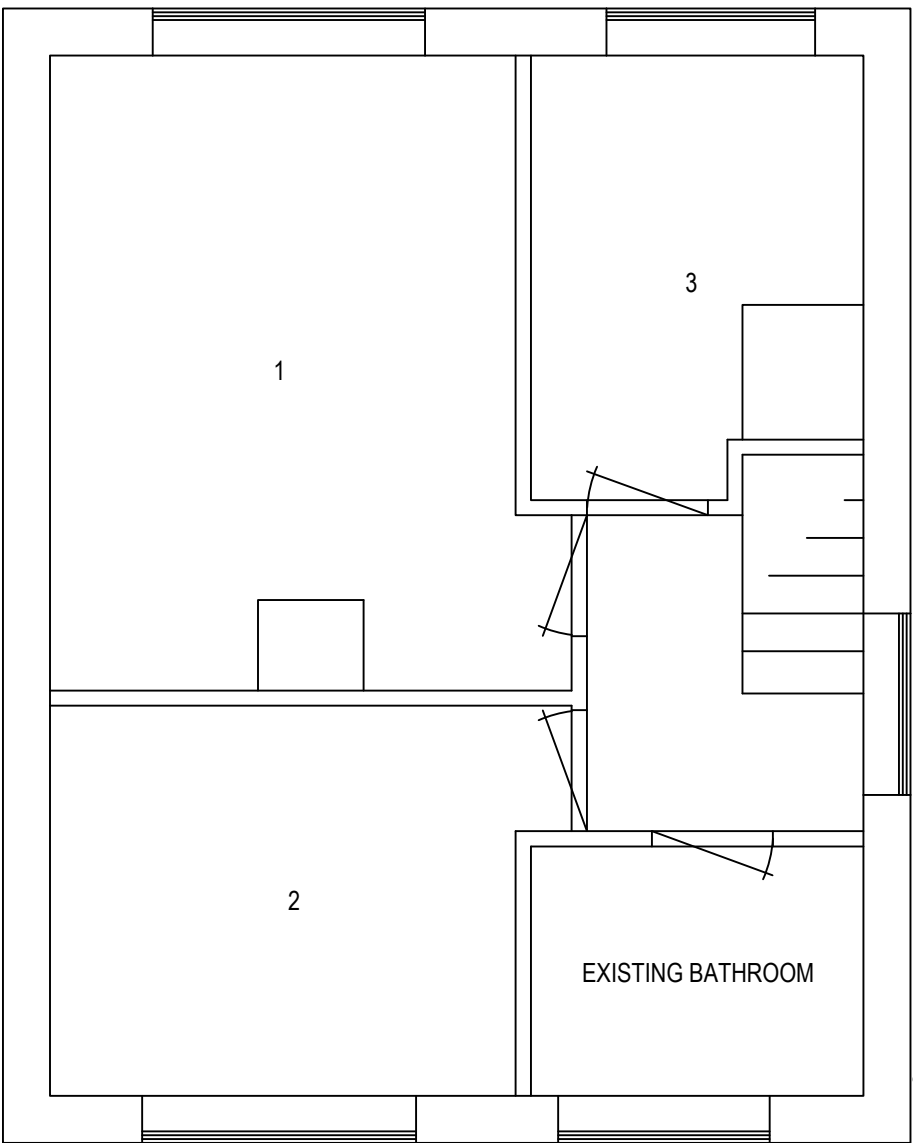

EXISTING FIRST FLOOR PLAN

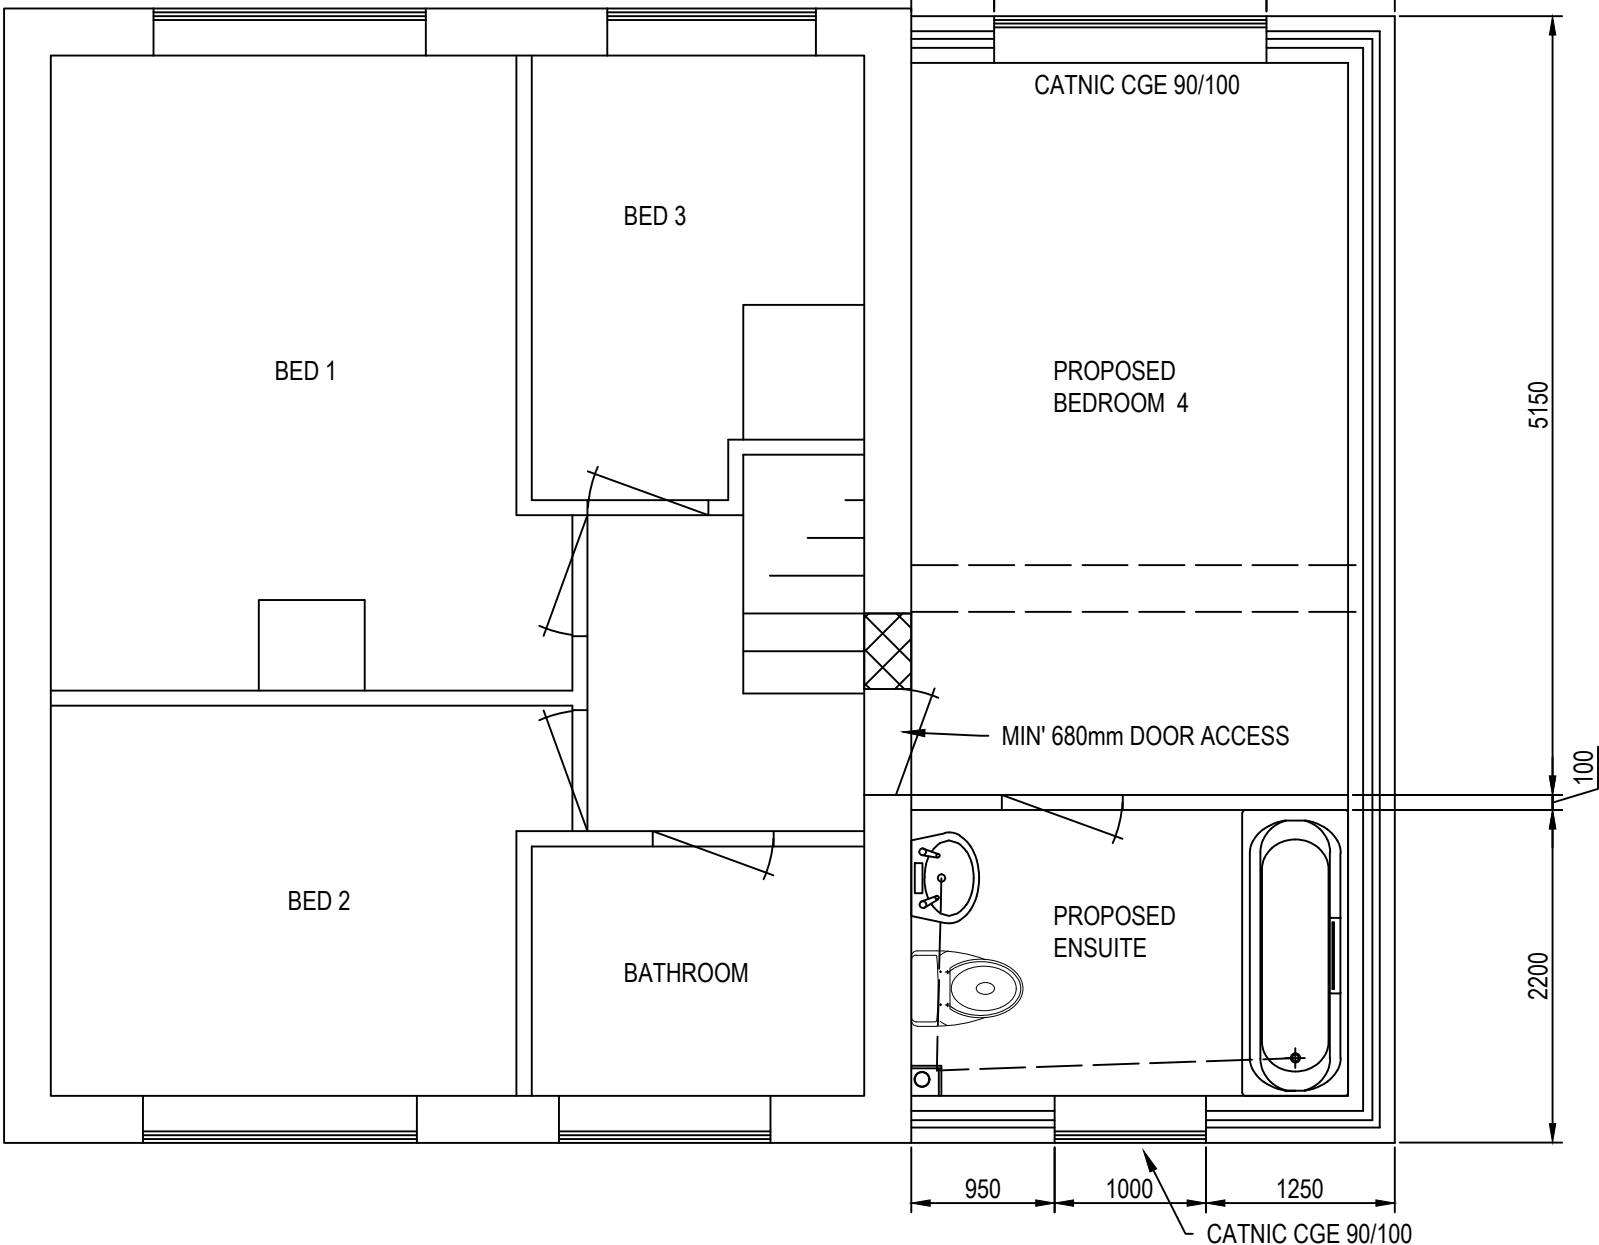

PROPOSED FIRST FLOOR PLAN

ALL CATNIC LINTOLS MIN 150mm END BARINGS

Project: PROPOSED EXTENSION AT 1 ORCHARD VIEW, GRESFORD		
Drawing Title: FIRST FLOOR PLANS		
Date: 18.05.21	Scale: 1:50	Drawing No: 8
DO NOT SCALE FROM THIS DRAWING		