


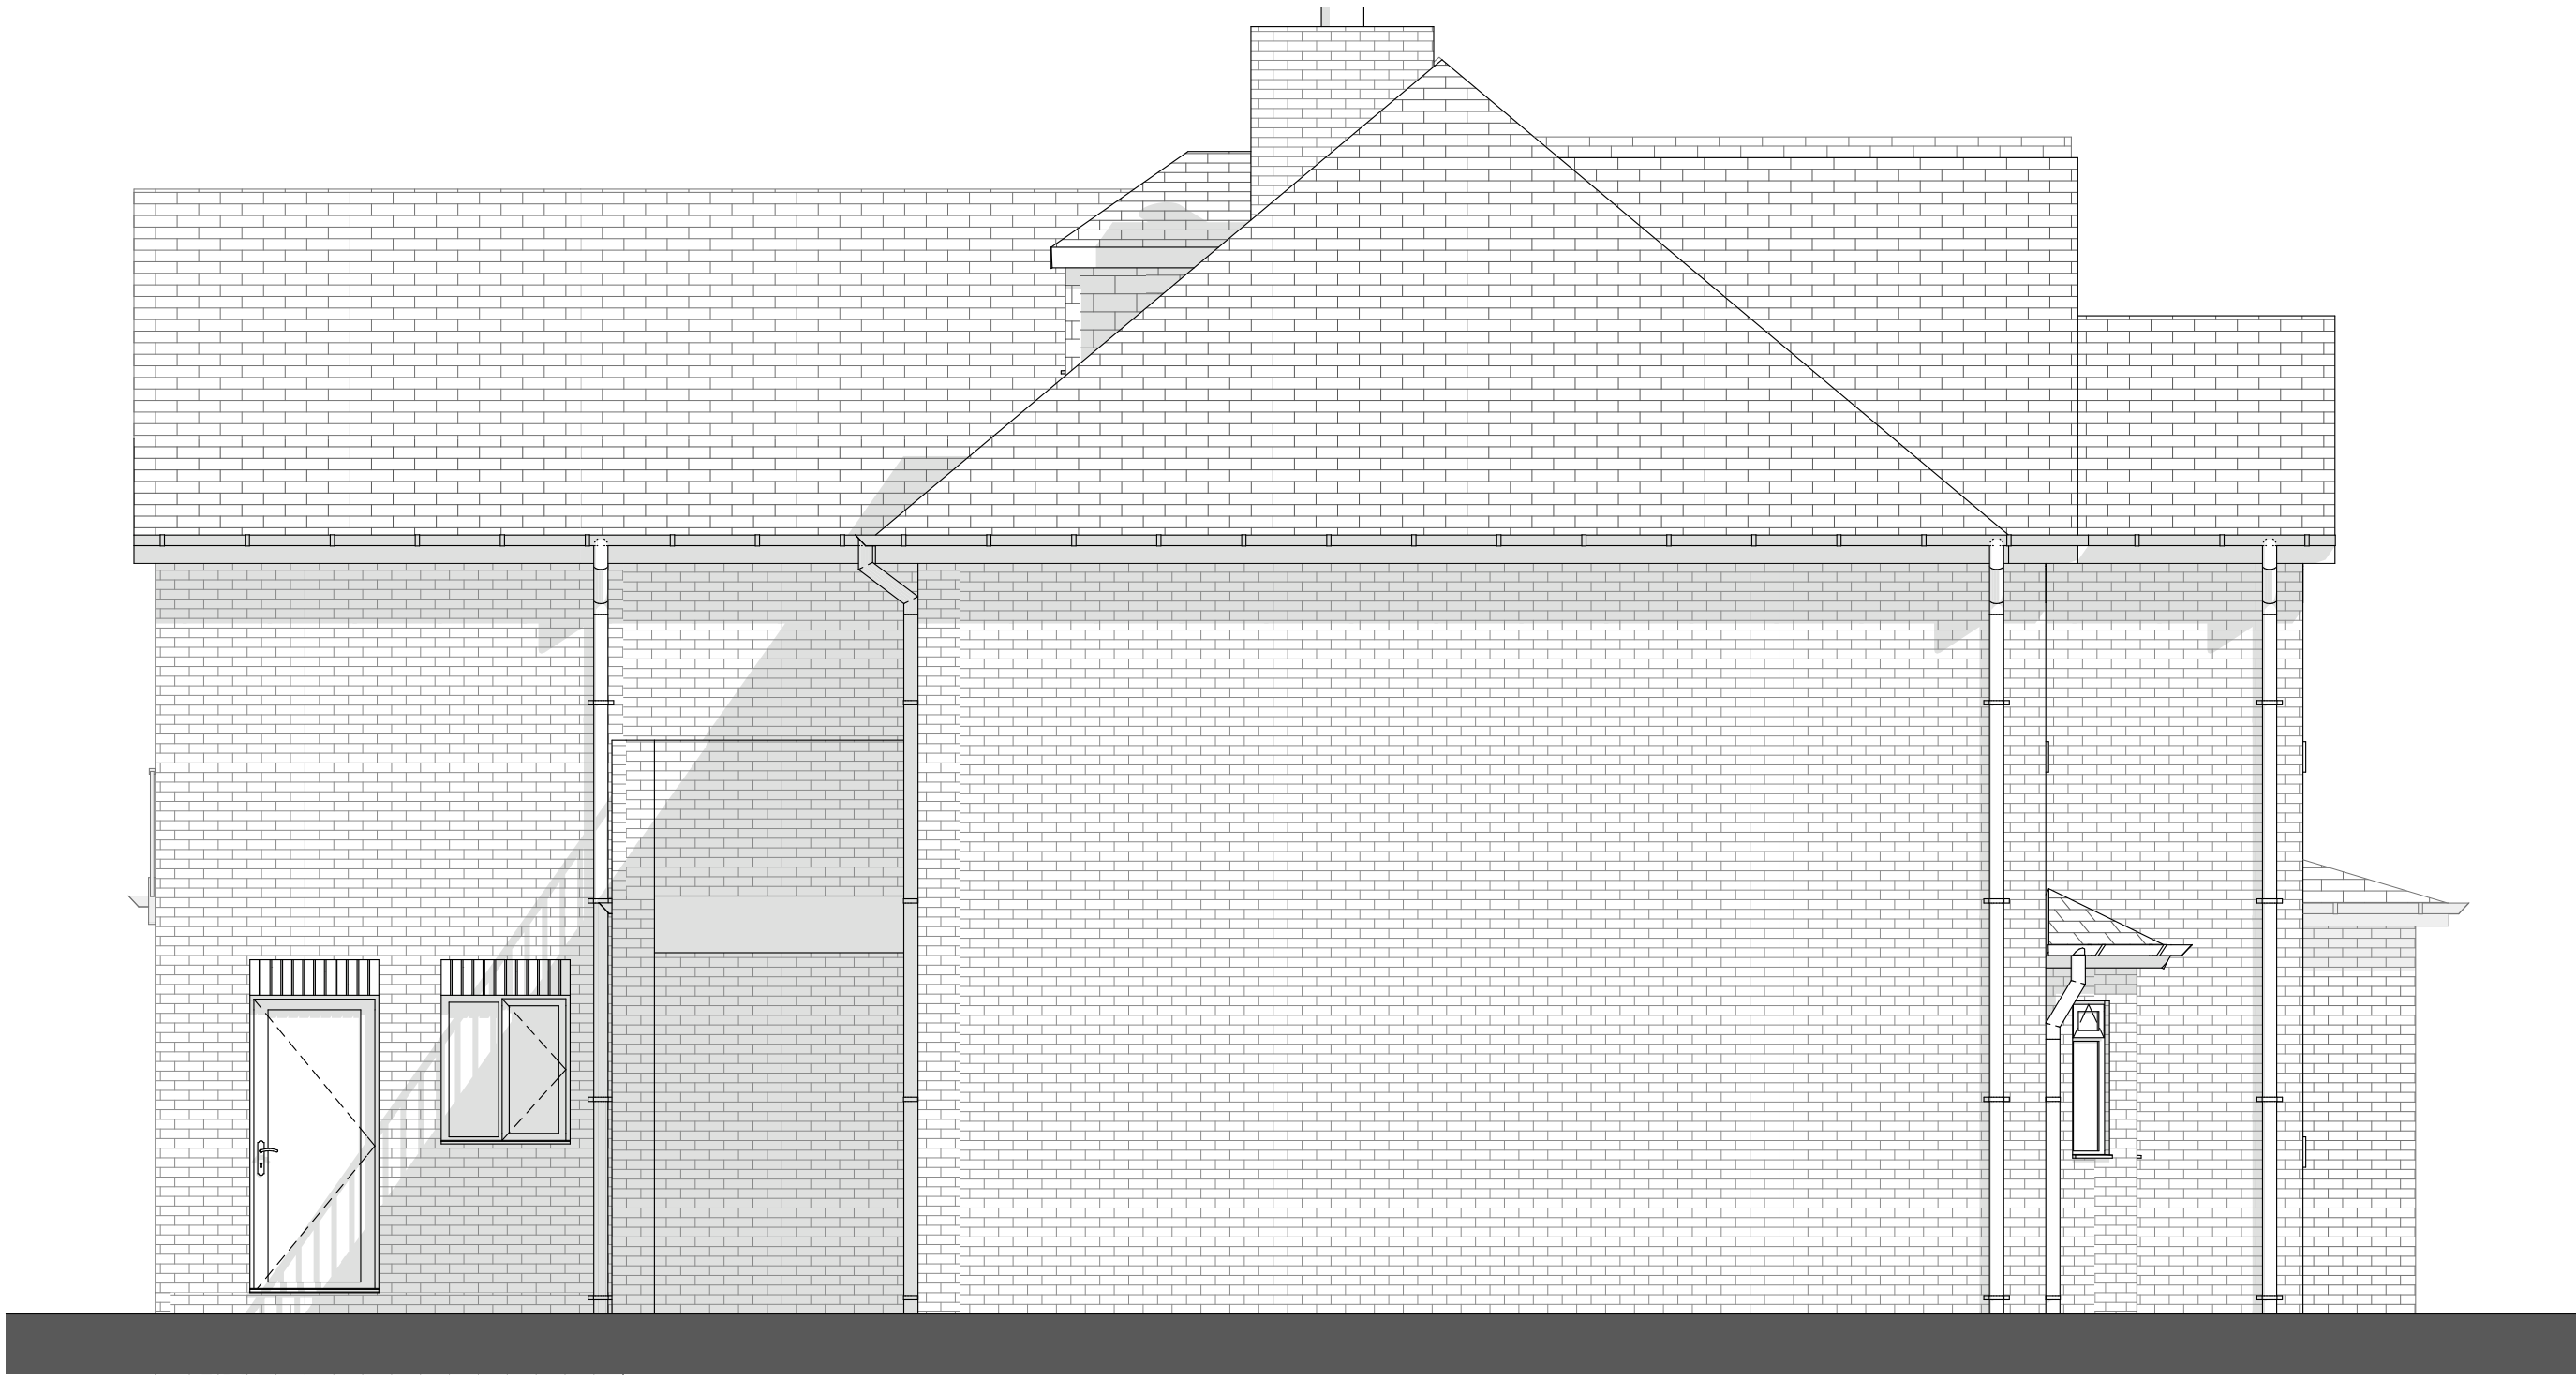

Side Elevation
1:50



Front Elevation
1:50



Side Elevation
1:50



Rear Elevation
1:50

This drawing is not to be scaled or manipulated in any way. Any errors or discrepancies should be reported to EVOKE ARCHITECTURE. Work to given dimensions only which the contractor must check and confirm all dimensions onsite. Copyright to remain with EVOKE ARCHITECTURE and is not to be copied, lent or used by any third party without express written permission of EVOKE ARCHITECTURE.

CONCEPT

CLIENT	
Mr Murphy	
PROJECT	
Quarry View, Quarry Brow, Gresford, LL12 8SJ	
TITLE	SIZE
Proposed Elevations	A1
PROJECT No	DRAWING No
21-40	PL.005B
DRAWN by	CHECKED
SM	PD
DATE	SCALE (u.n.o)
04/2021	1:50