




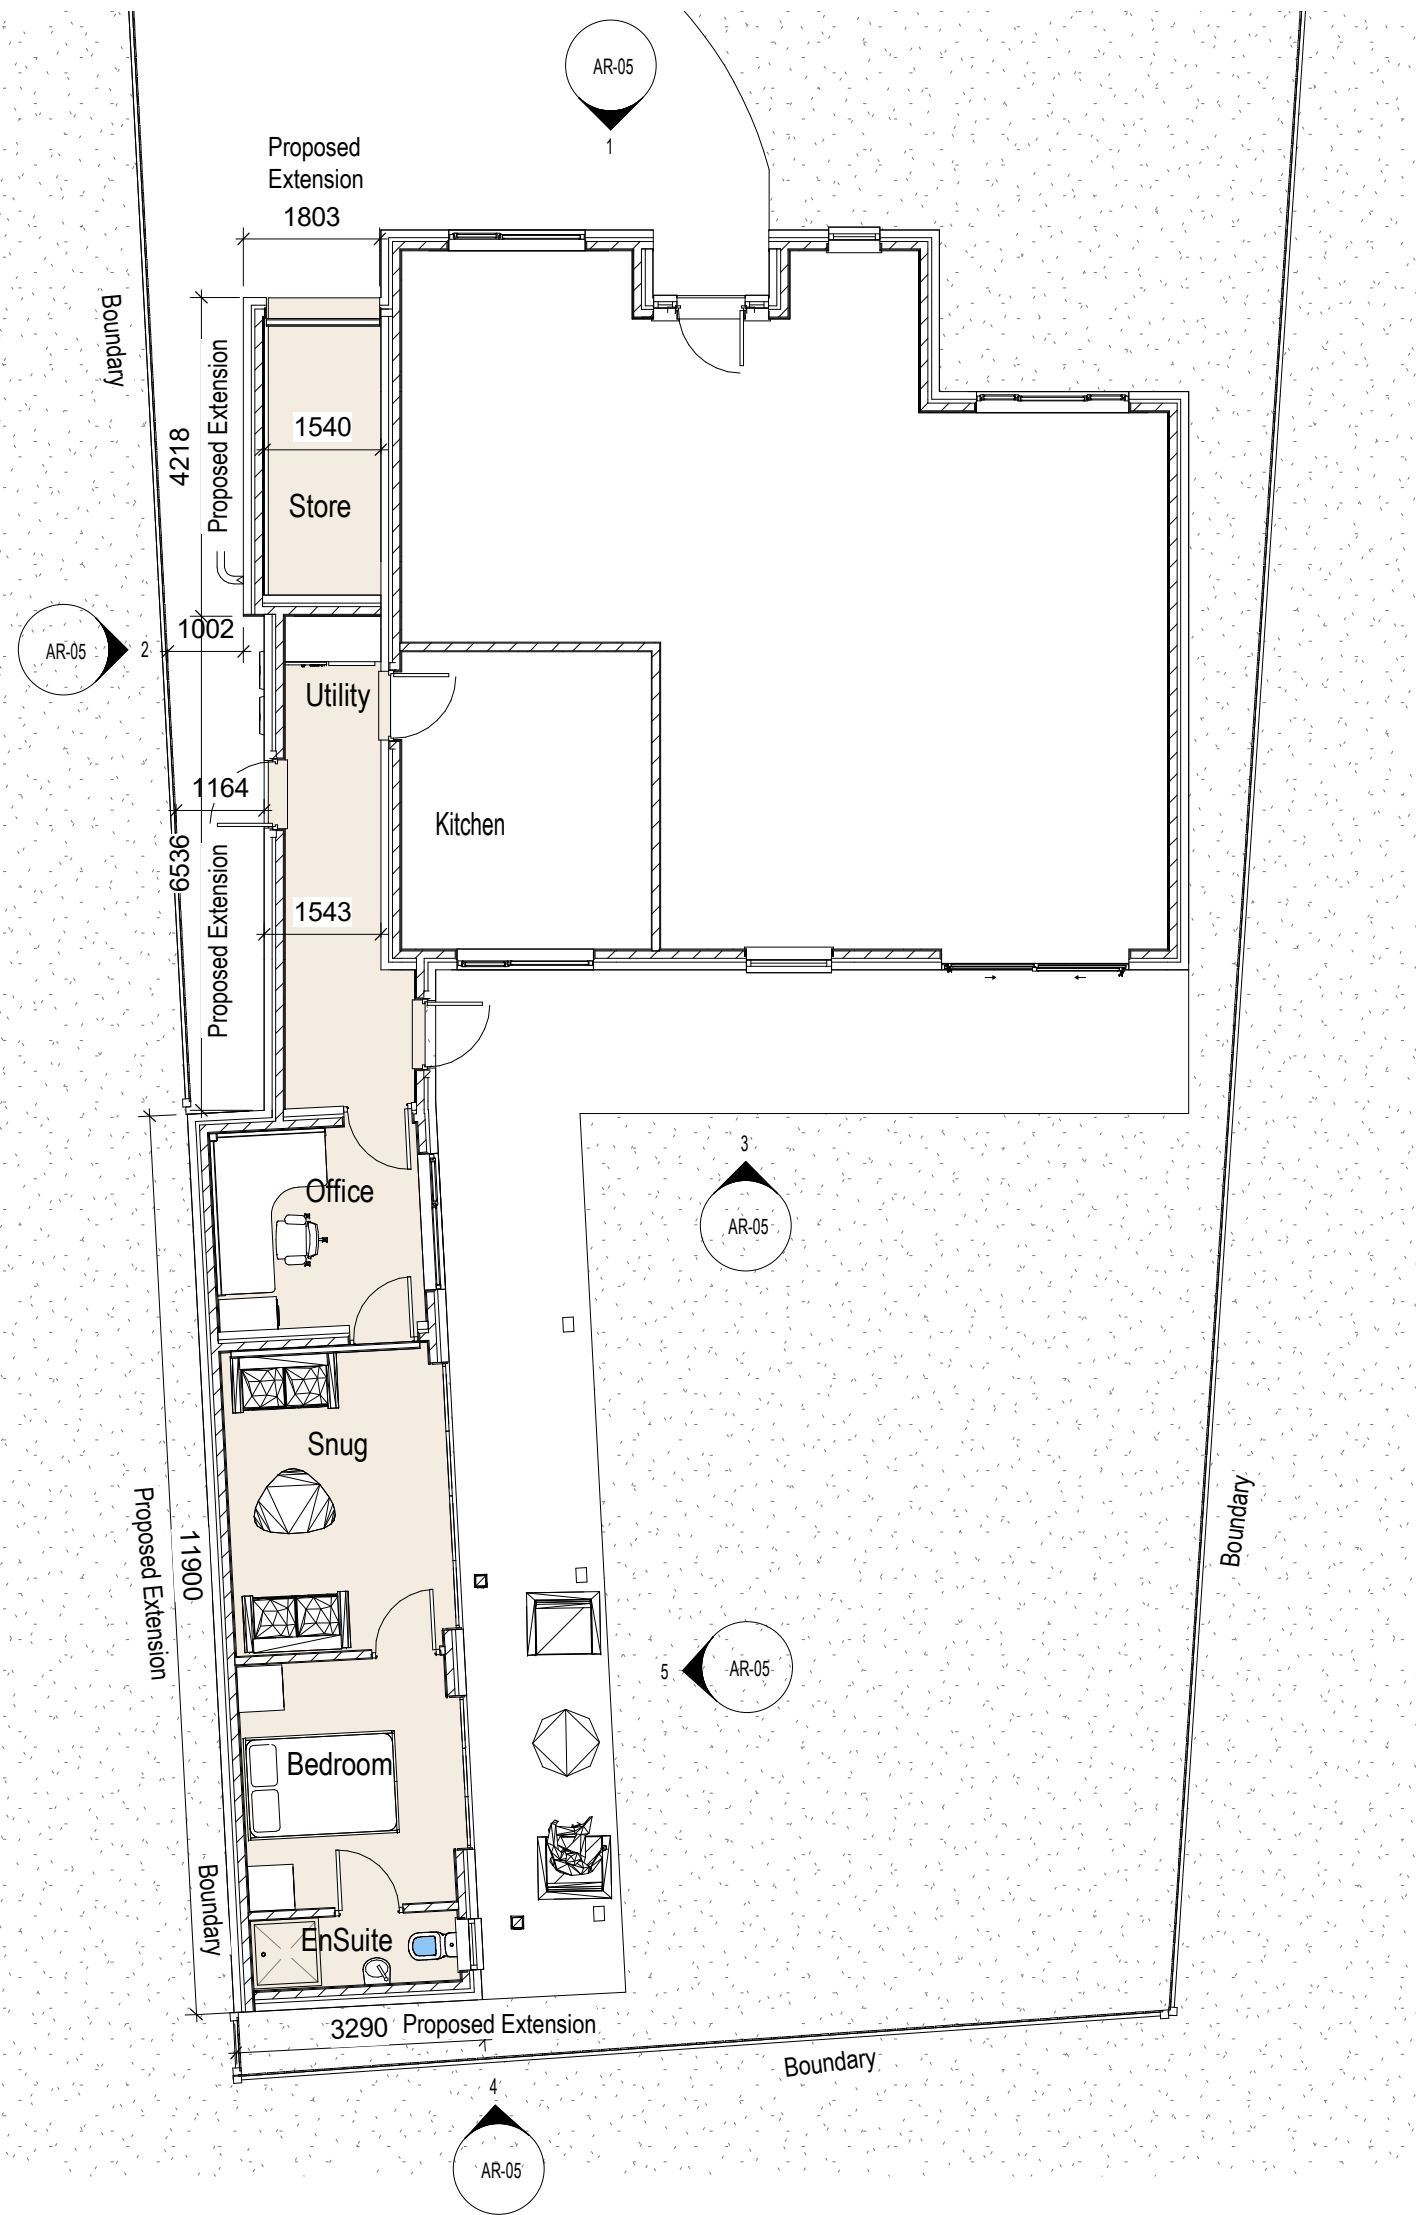


Proposed Ground Floor Plan
1 : 100

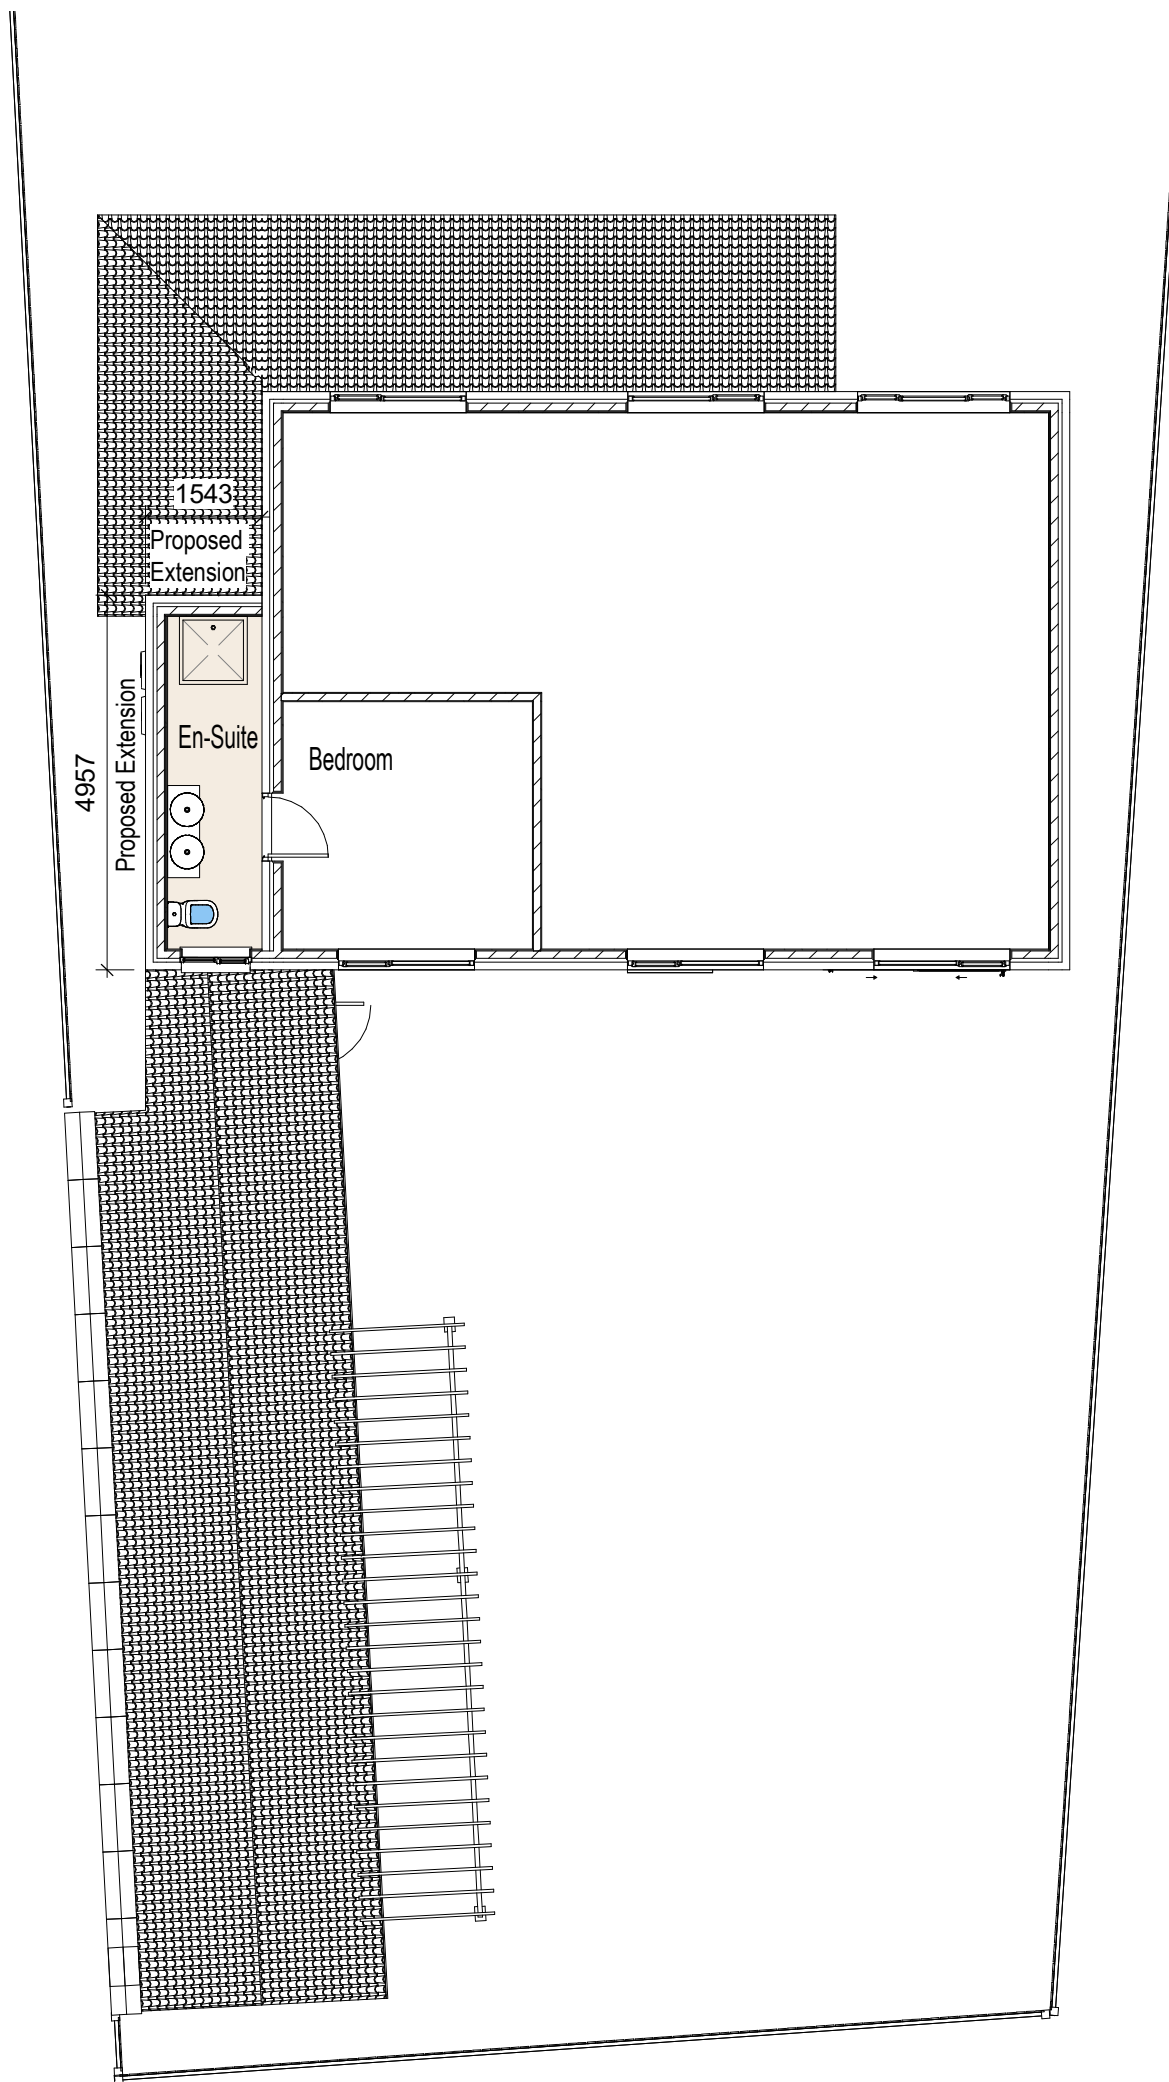

Proposed First Floor Plan
1 : 100

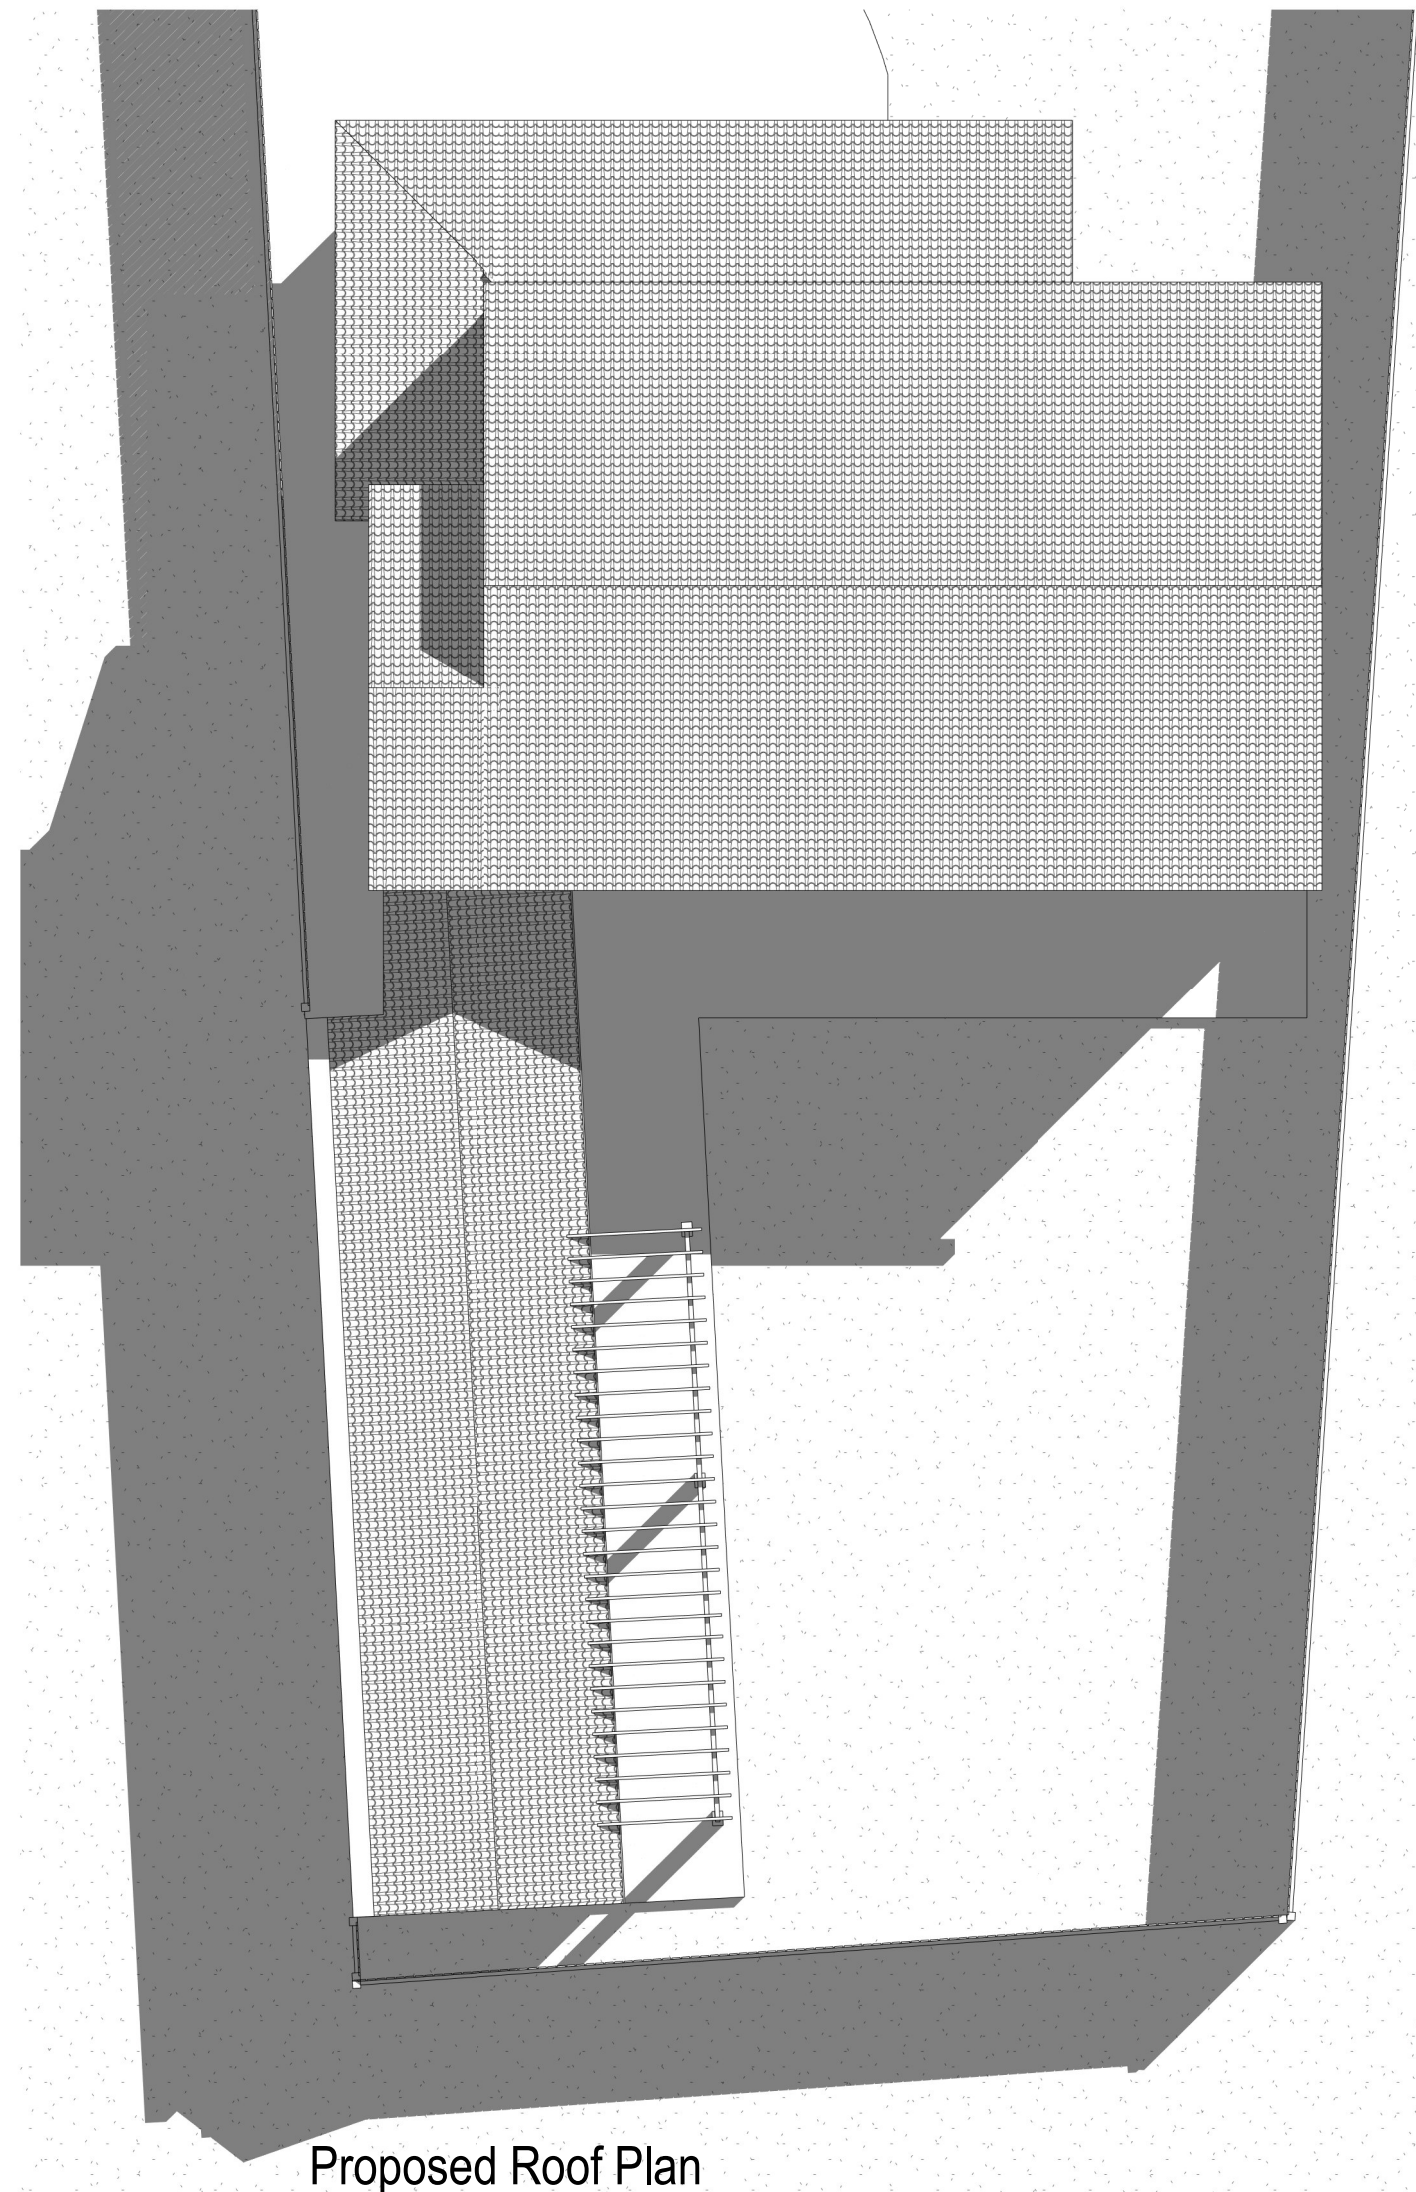

Proposed Roof Plan
1 : 100

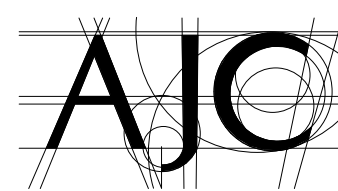

DRAWING No	AR-04	REVISION
DRAWING TITLE	Proposed Plans	
SCALE @ A2	1 : 100	
PROJECT TITLE	43 Ffordd Glyn, Coed y Glyn, Wrexham, LL13 7QW	
CLIENT	Mr A Read	