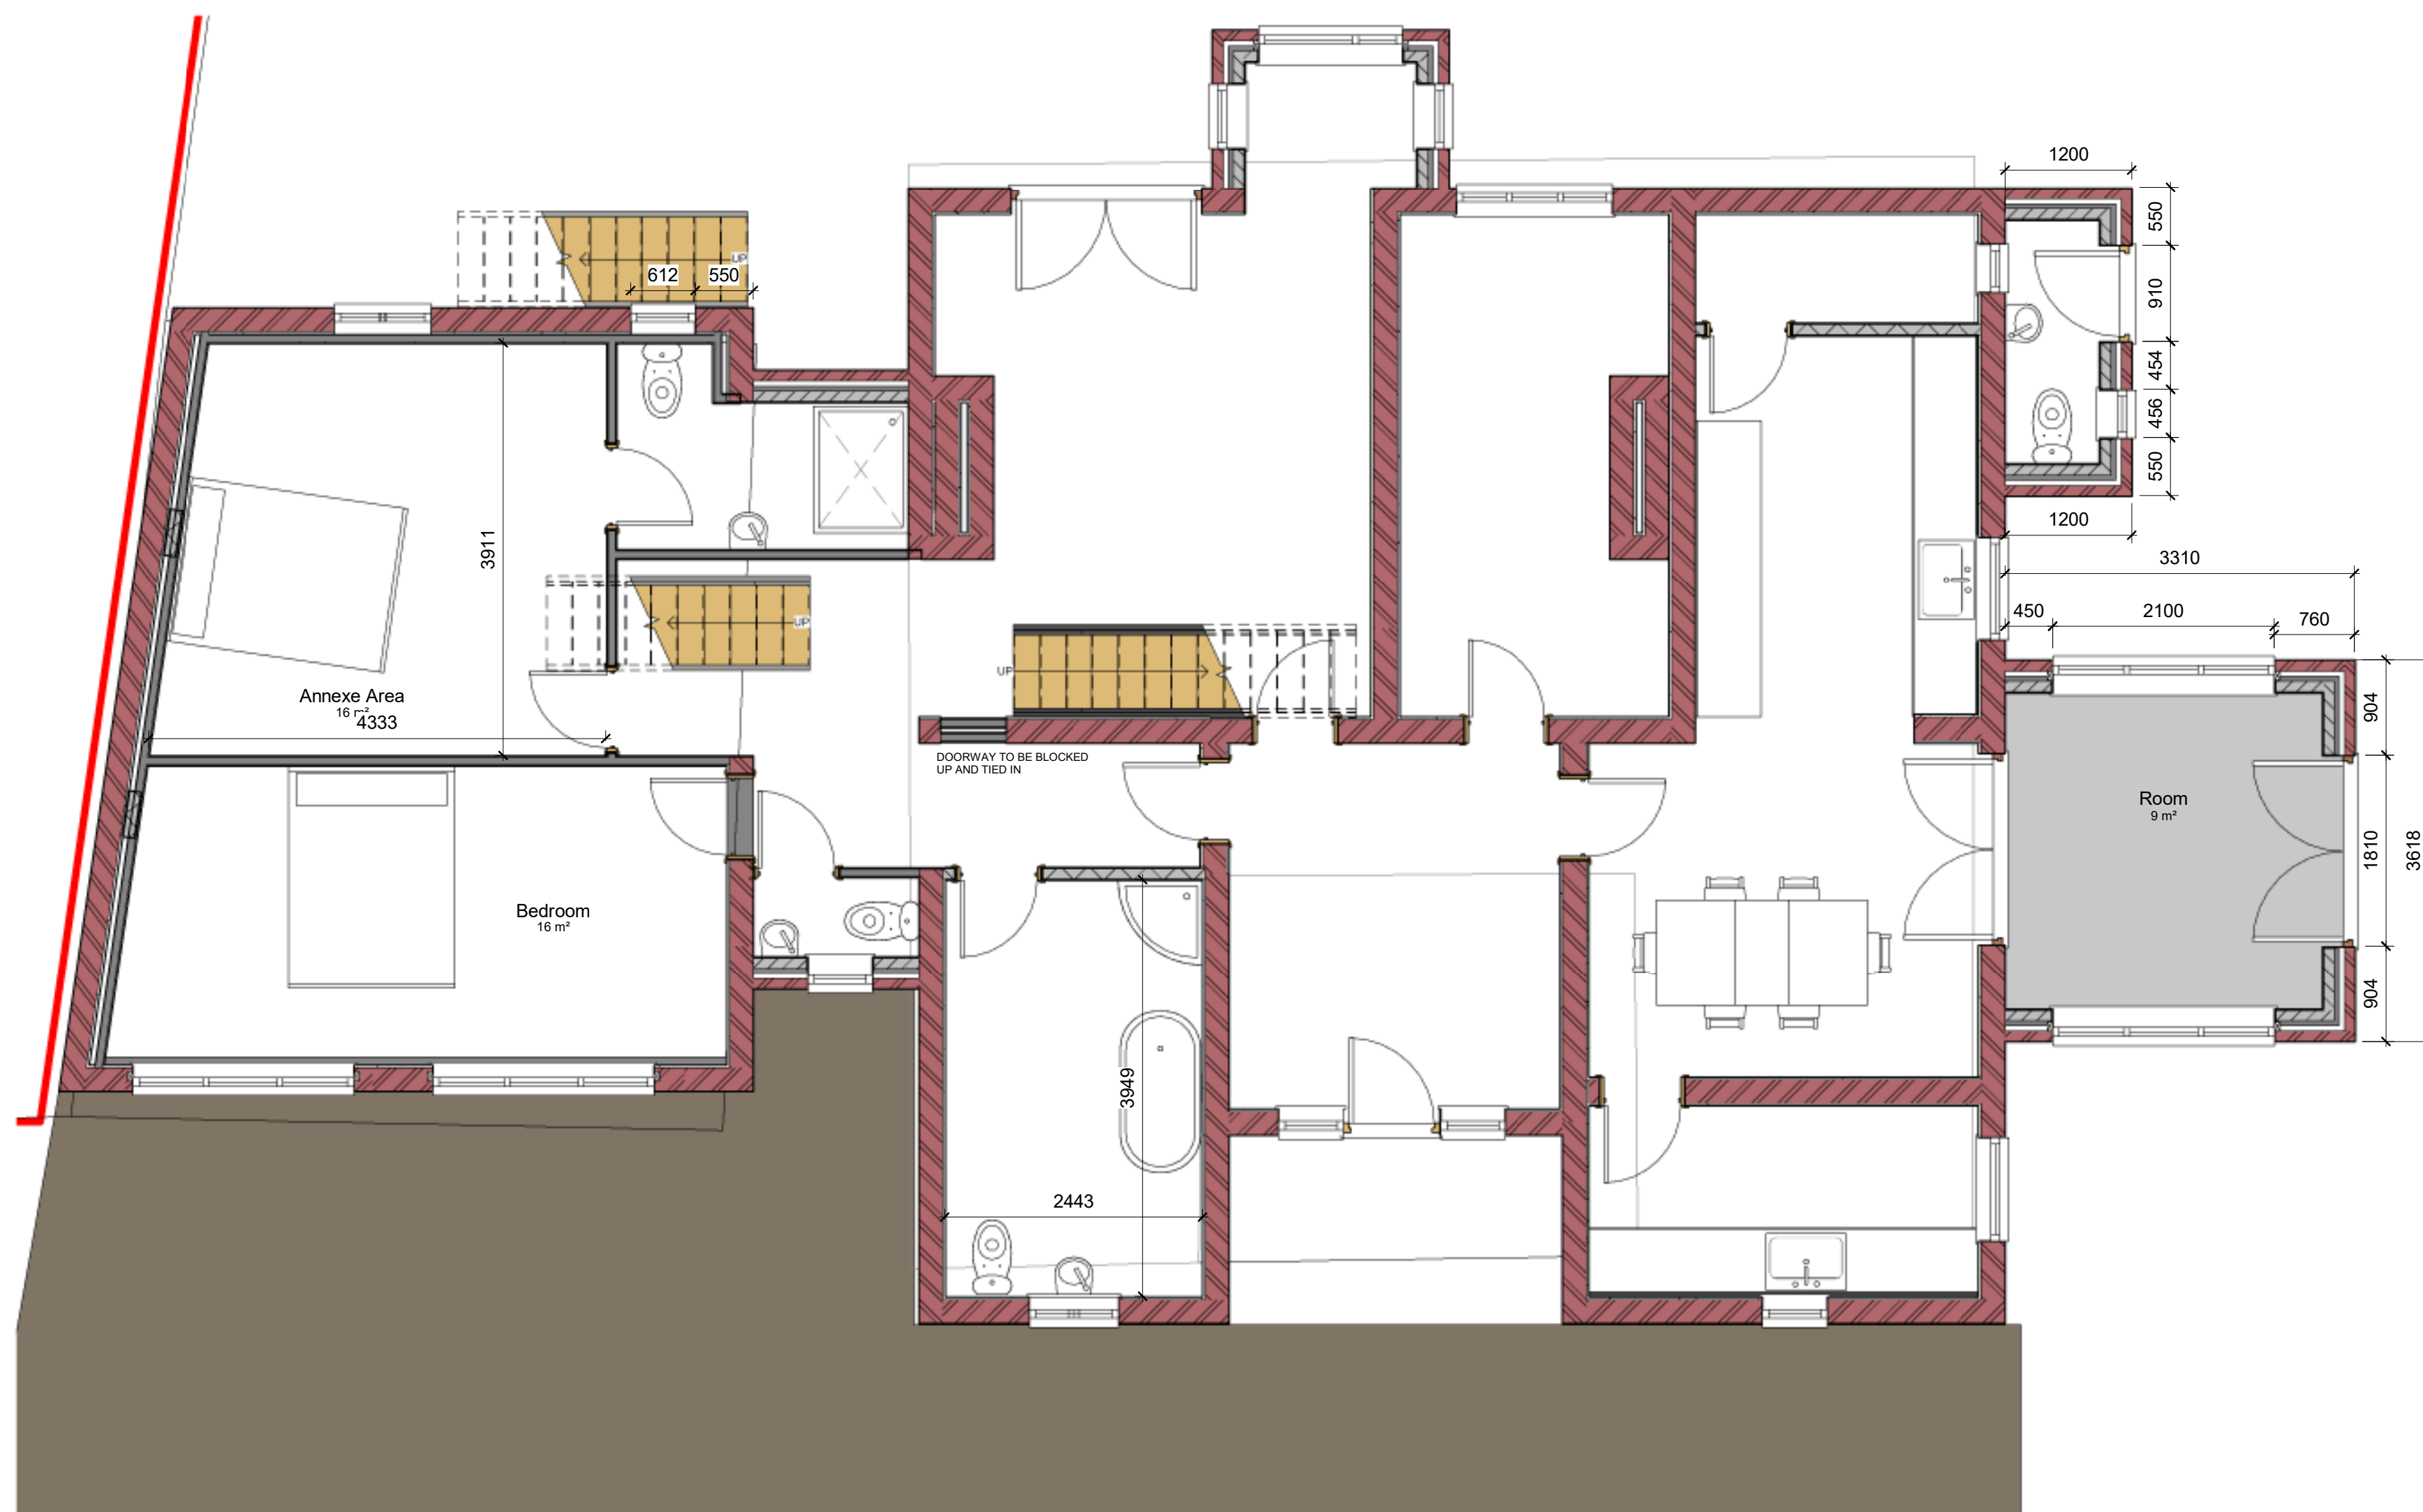


[illegible]

Miss J & Miss S
Dutton

The Fields, Bronnington

Proposed Floor Plans

Project number	196
Date	28/3/2
Drawn by	MN
Checked by	MN

A103

Scale	1 : 50
-------	--------