

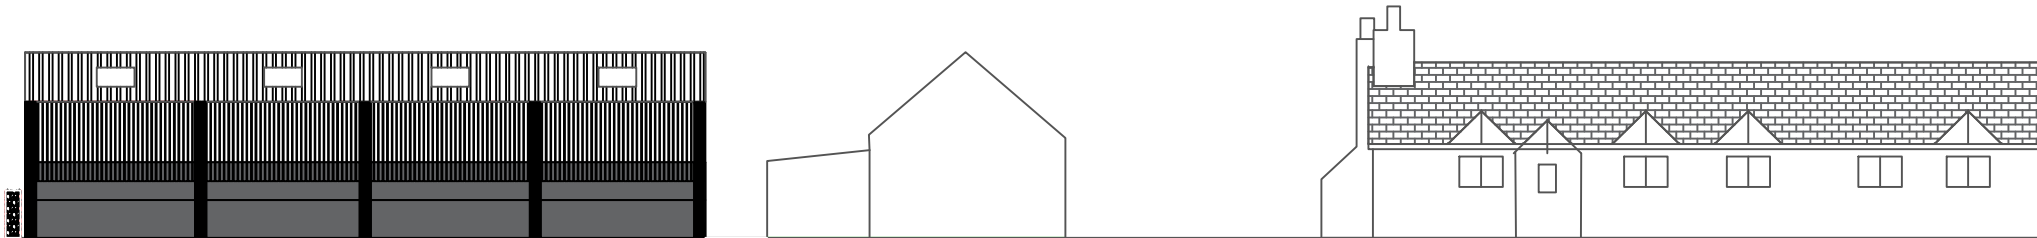
 


Proposed Northern Elevation

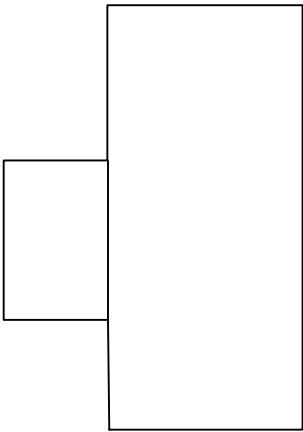

Proposed Southern Elevation

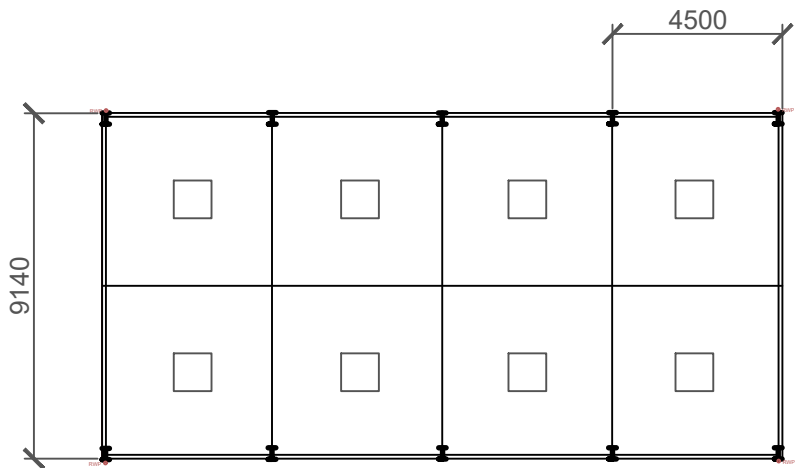

Proposed Site Plan View

Title :

**PROPOSED Plans
Agricultural Building**

Drawn by : PB

Date : 11/03/21

Drawing Scale & Paper Size :
1:200 A3

Status :
Planning

Darnau Farm (No7), Glascoed Road, LL11 5YG
Project : **Proposed Barn**