


Materials Key

- CLADDING
- [Vertical lines] = Vertical timber weatherboarding, larch, western cedar or Thermowood (TBC).
 - [Horizontal lines] = Closed Boarded horizontal timber fencing, to match vertical timber boarding specification

- ROOFING
- [Wavy lines] = Standing Seam metallic roof finish to be dark metallic

Note: Fascia and soffit to be aluminum system, appearance to match standing seam roofing.

- SYMBOLS KEY
- (M) = Dark metallic louvers inset into upper gable of elevation
 - (T) = Timber external door, lockable
 - (B) = Concrete floor bund required to contain accidental spill from potential contaminants
 - (U) = Mechanical Pump location (mobile pump unit)
 - (F) = External Fuel tank location
 - (P) = Pump Store Room double door, dark metallic, louvre panels, lockable.

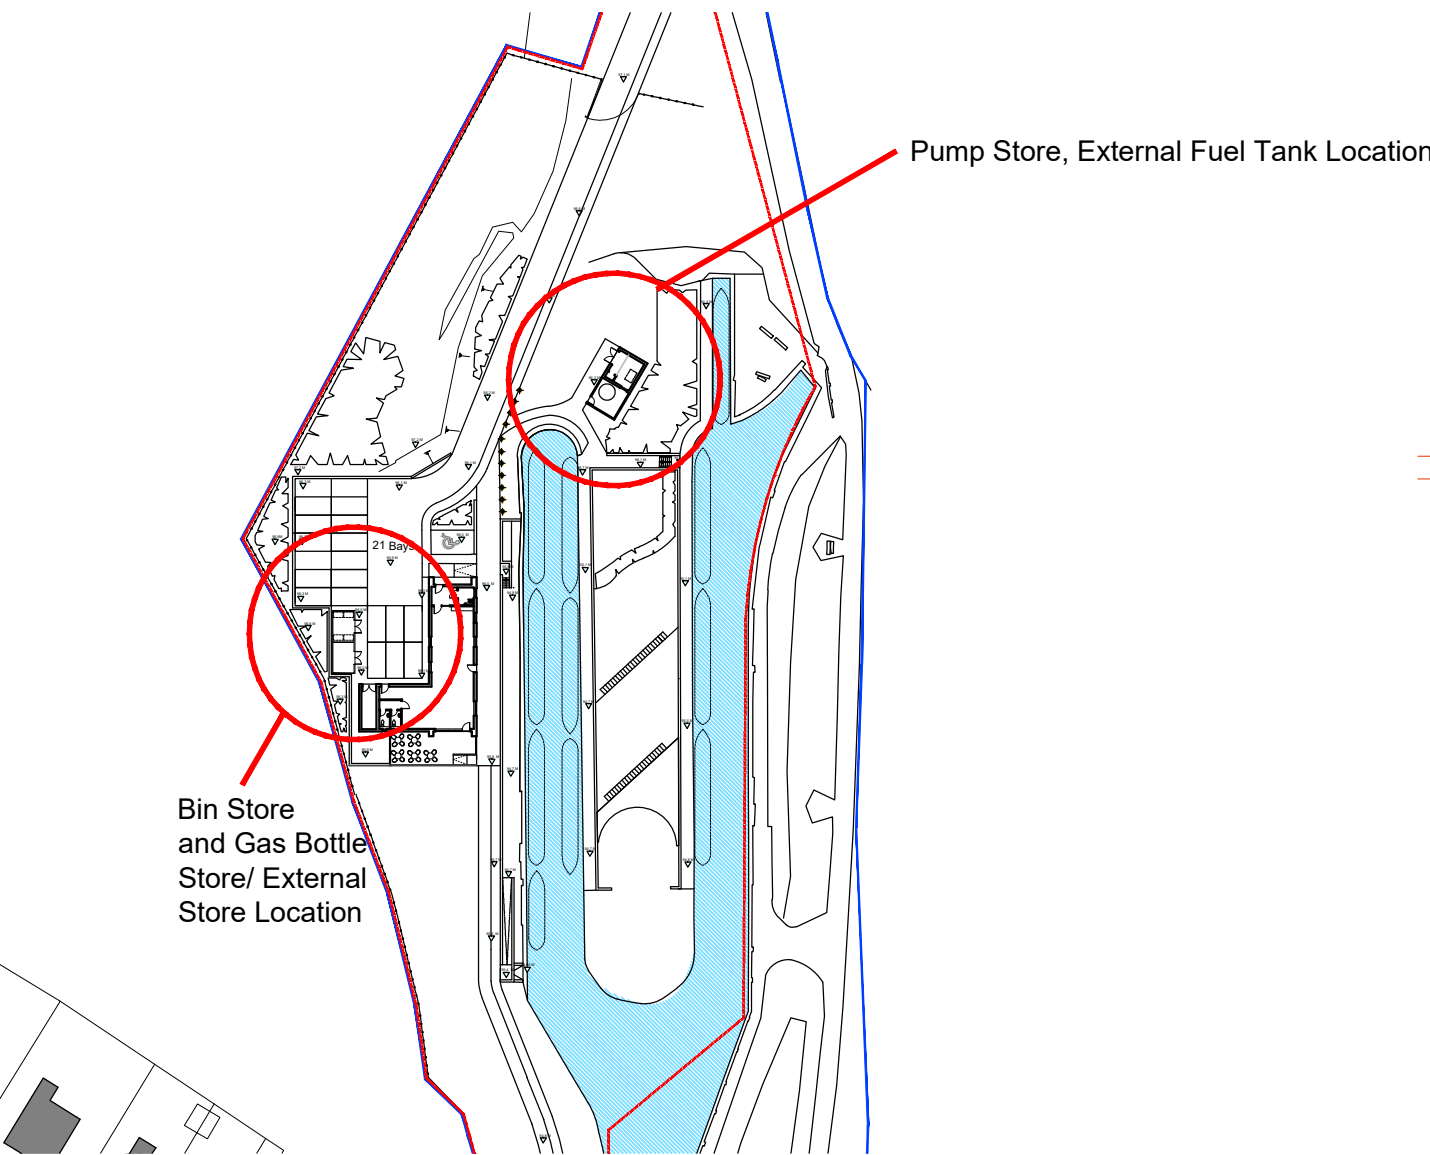

Structures Locations Plan

Canal & River Trust Making life better by water	
THIS DRAWING AND THE DESIGNS DEPICTED ARE THE COPYRIGHT OF CANAL AND RIVER TRUST AND MAY NOT BE REPRODUCED OR MADE USE OF, EITHER DIRECTLY OR INDIRECTLY WITHOUT EXPRESS WRITTEN CONSENT.	
Sheet GA 1938 38 GA Storage Structures and Pump Housing	
Project Trevor Hire Boat Base	
Origin Date/ Auth RB	Drawing No. 2019 38 38
Scale 1/100	Sheet Size A1
Revision / Issue V14	Revision Date 29/04/2021



Please note:

Drawings are not intended for construction purposes and are to be checked and approved by a structural engineer prior to any works or fabrications on site.

Rainwater pipe volume and location requirements are designed in principle and are to be approved by supplier prior to any works or fabrications on site.


All rainwater goods to be dark metallic appearance, guttering to match other metallic color specification.

Internal floor and external ground finish levels are approximate, may be subject to change at later technical design stages.

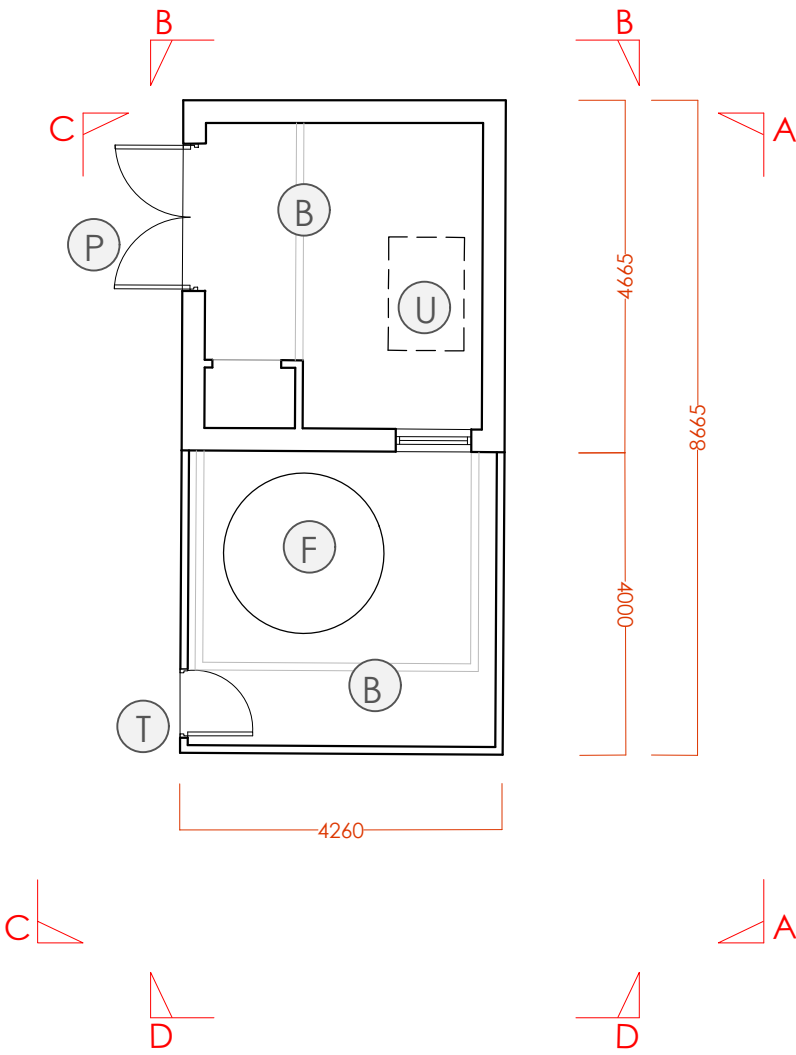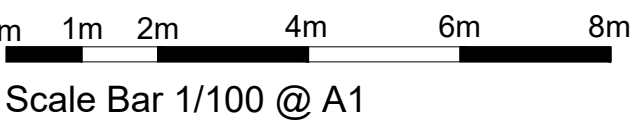


Pump & Fuel Store Floor Plan

Scale 1:100 @ A1

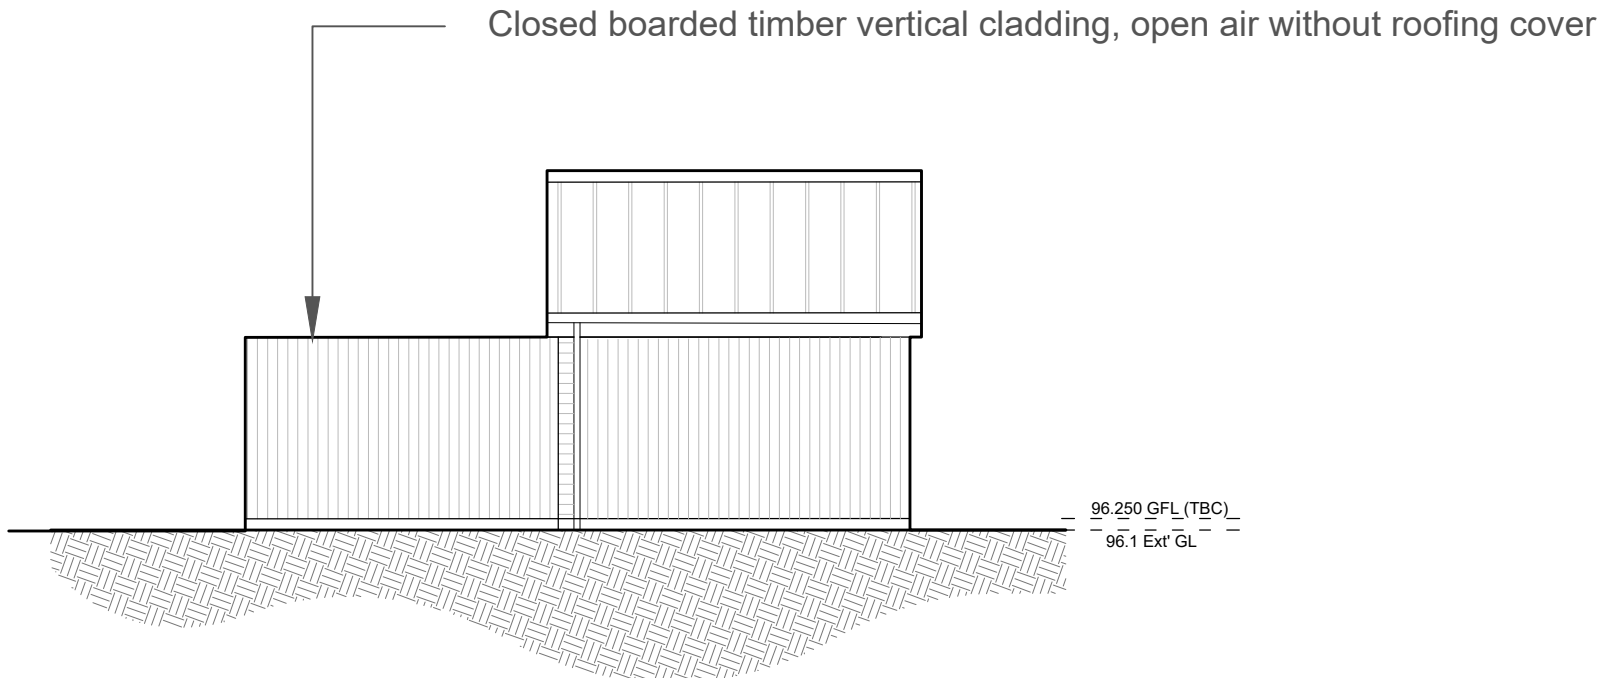


Pump Store Proposed Elevation A-A

Scale 1:100 @ A1

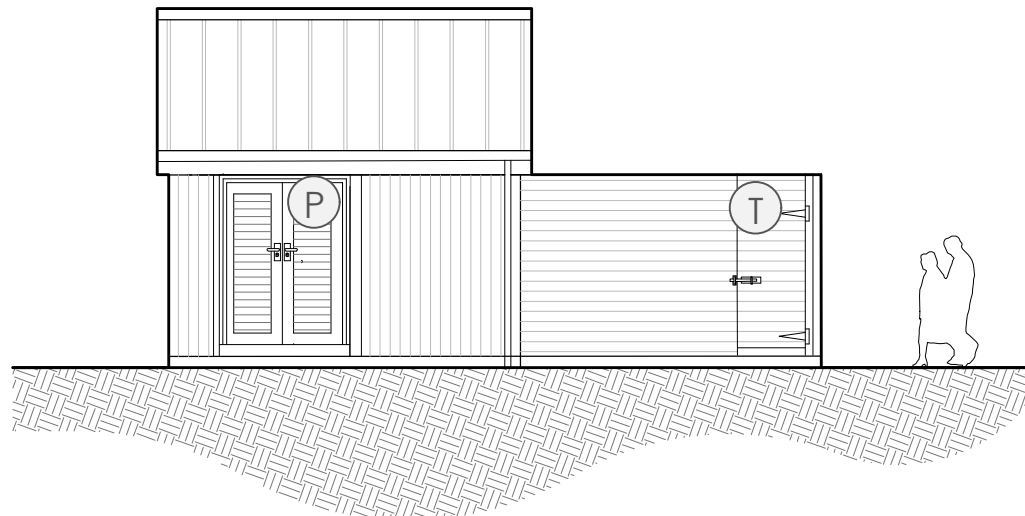


Pump Store Proposed Elevation C-C

Scale 1:100 @ A1

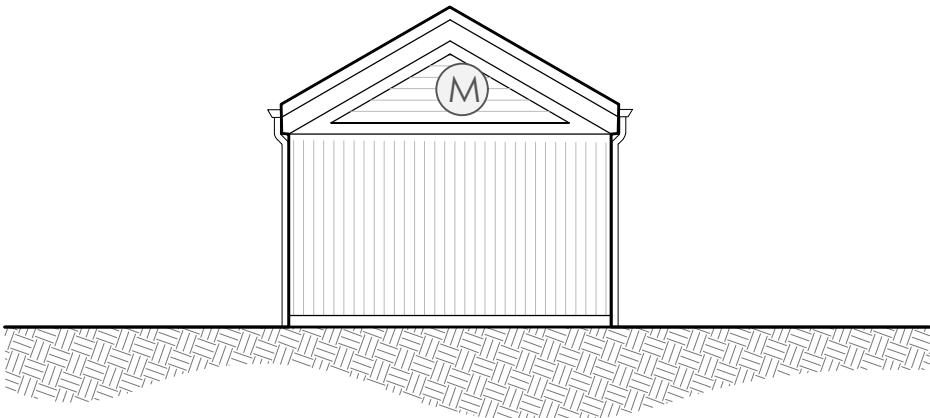


Pump Store Proposed Elevation B-B

Scale 1:100 @ A1

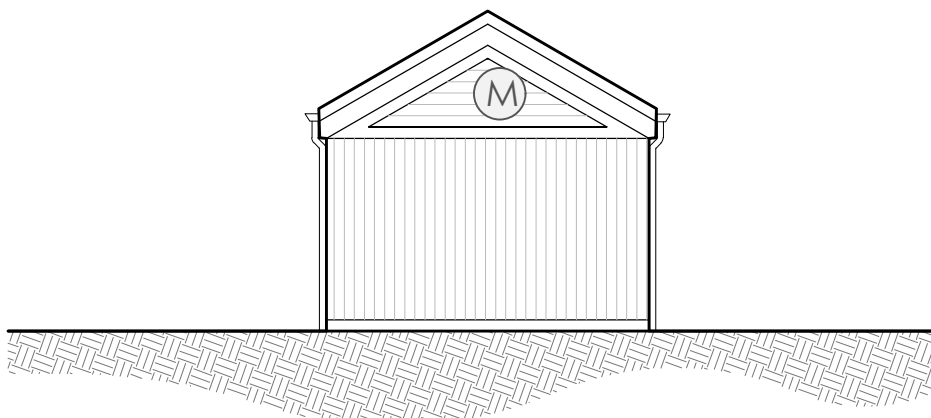


Pump Store Proposed Elevation D-D

Scale 1:100 @ A1

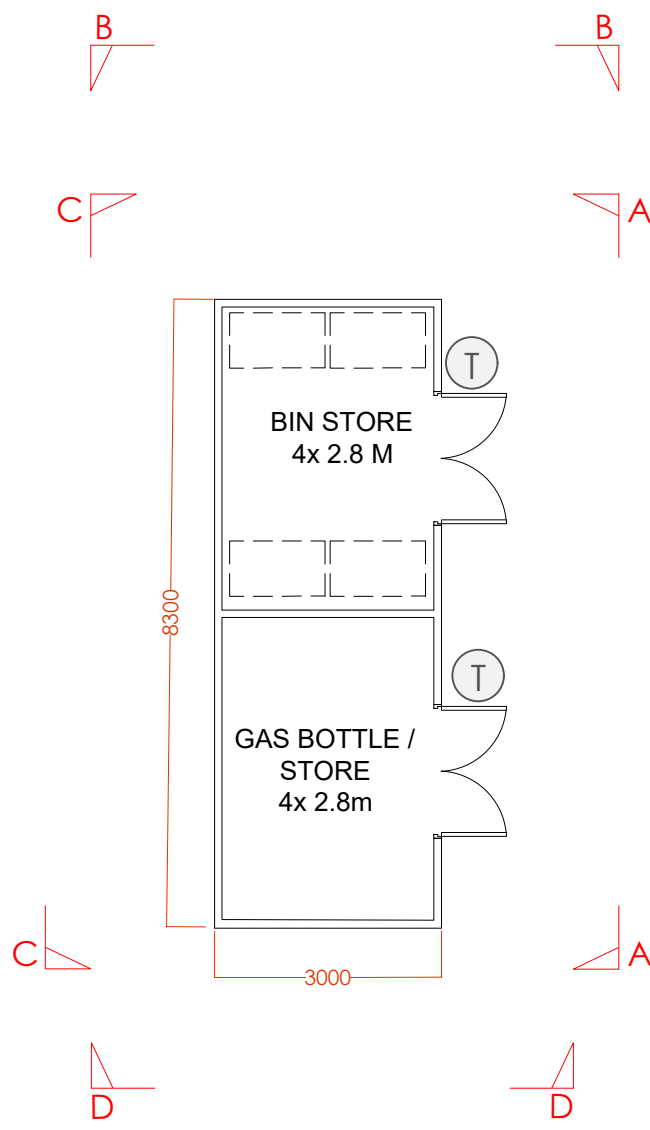


Bin & Gas Bottle Store Proposed Floor Plan

Scale 1:100 @ A1

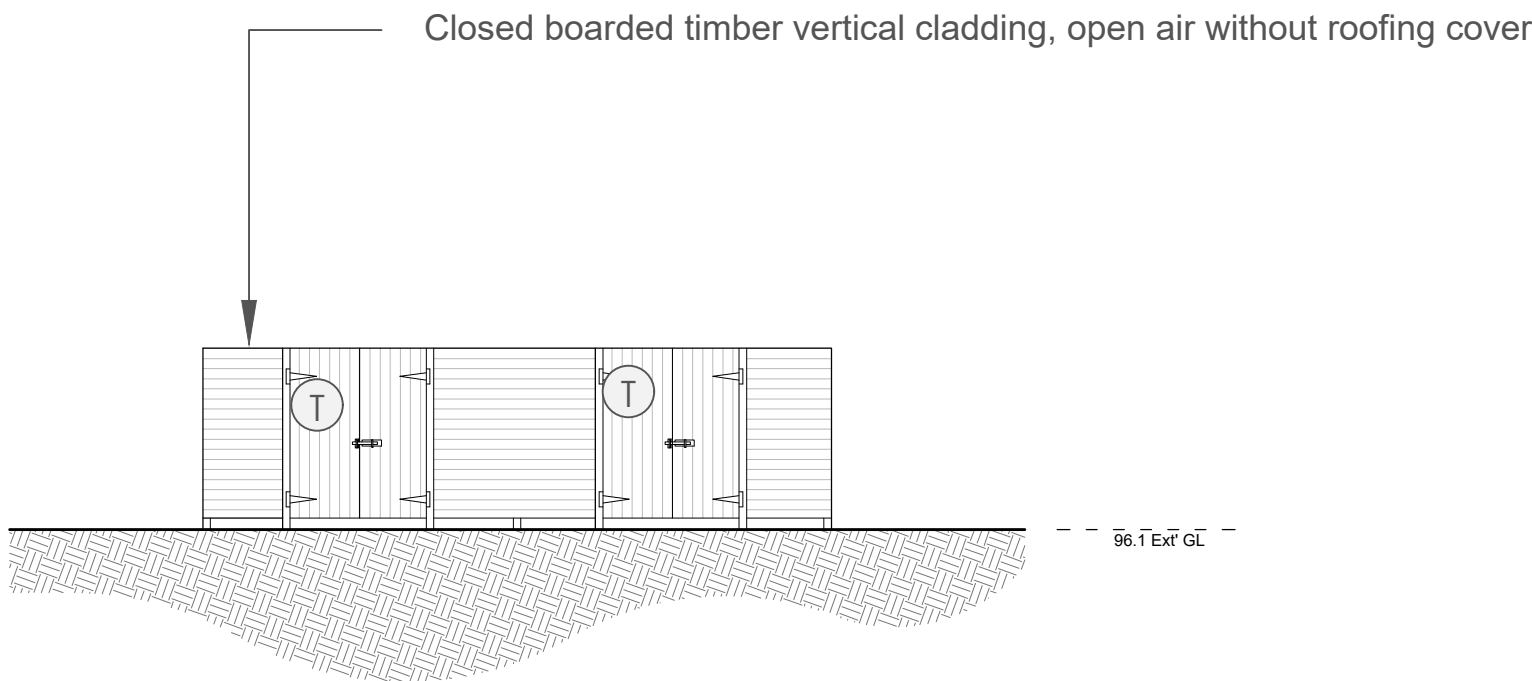


Bin & Gas Bottle Store Proposed Elevation A-A

Scale 1:100 @ A1

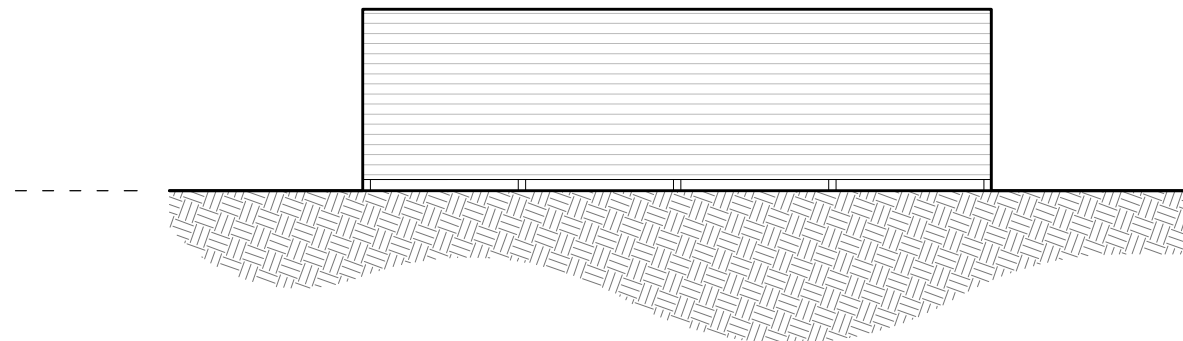


Bin & Gas Bottle Store Proposed Elevation C-C

Scale 1:100 @ A1

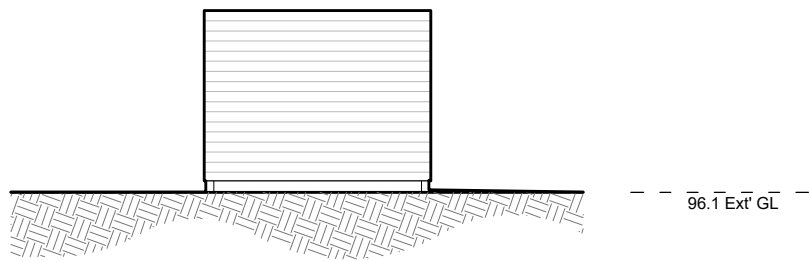

Bin & Gas Store Proposed Elevation B-B

Scale 1:100 @ A1

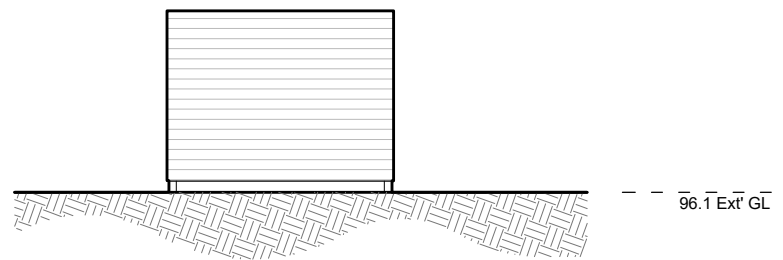

Bin & Gas Store Proposed Elevation D-D

Scale 1:100 @ A1