


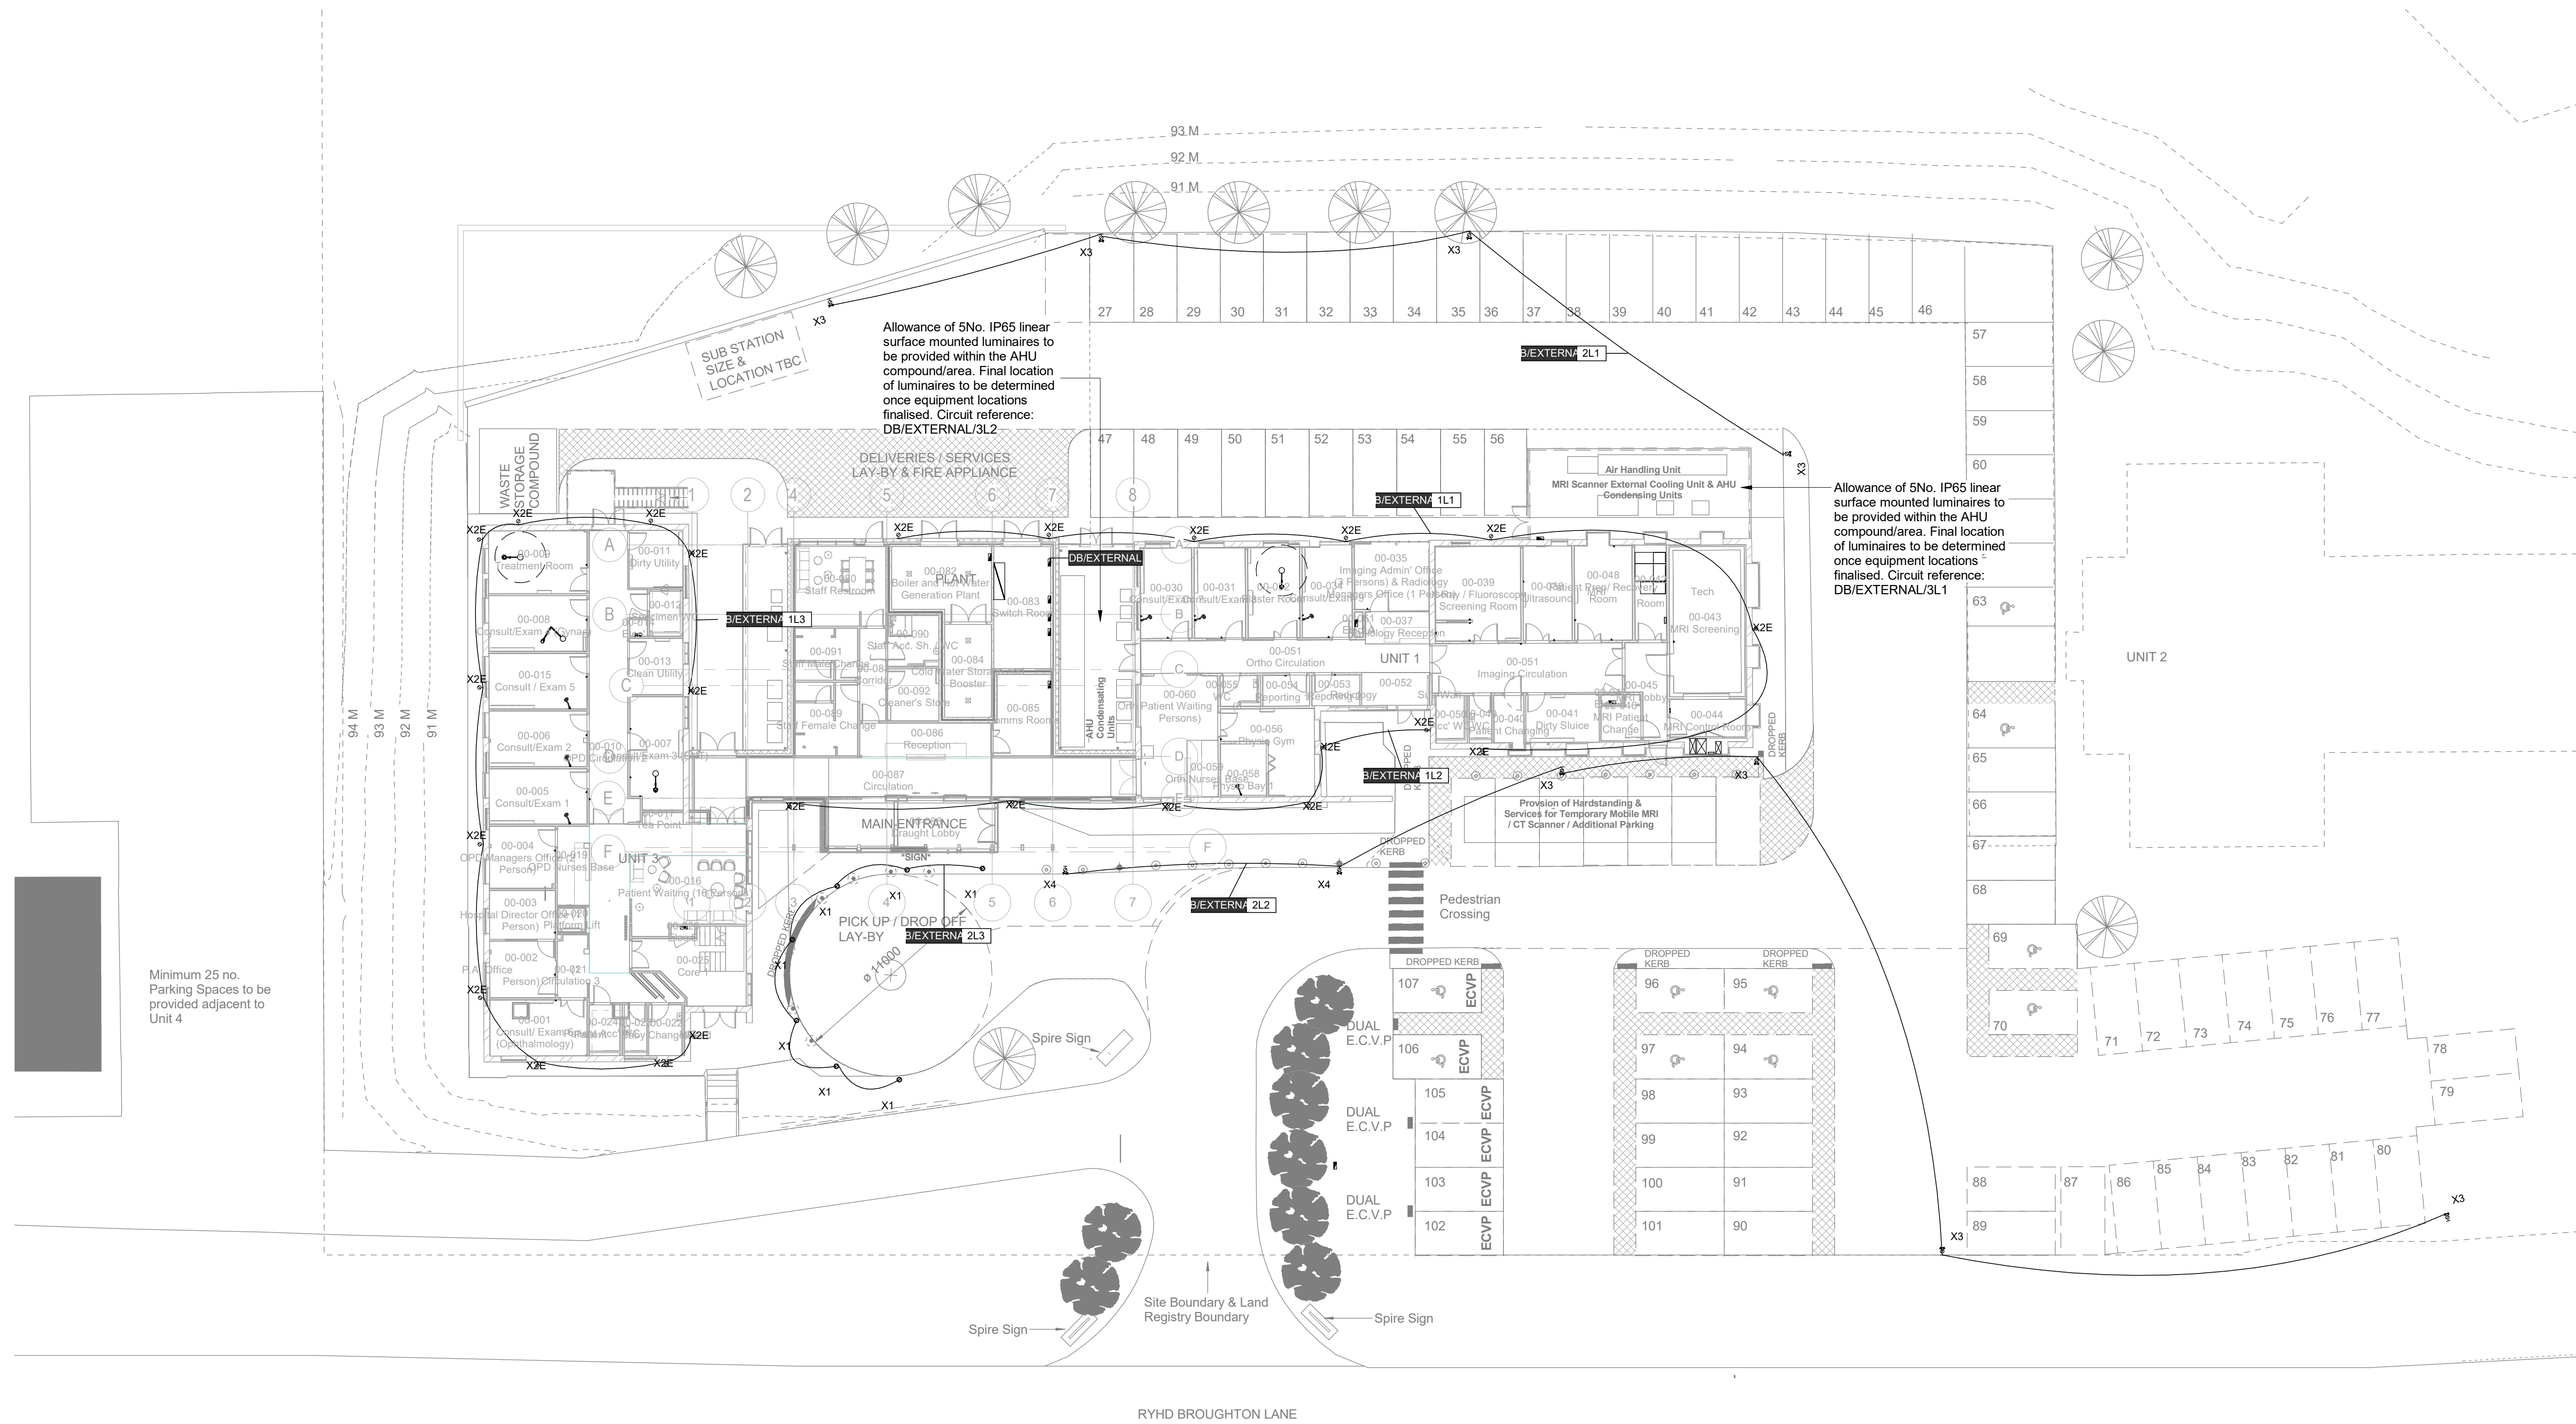

CDM Regulations:
In addition to any information included in this drawing or the model from which it is derived, refer also to the project CDM Risk Register for information on residual risks.

- General Notes:**
- The drawing does not necessarily show all the information needed to interpret the design intent or the construction details.
 - The drawing contains information from more than one source and must be read in conjunction with all relevant specifications.
 - Any apparent drafting errors and differences between other drawings and specifications shall be brought to our attention.

Project Notes:

Index	Description	Designed	Reviewed	Authorised	Date
-------	-------------	----------	----------	------------	------

REVISIONS:

HOARE LEA 

ARCHITECT:

CLIENT:

PROJECT TITLE:
Spire Healthcare Yale
Chesney Court

DRAWING TITLE:
External Lighting Layout
Level 00
Site Plan

RIBA STAGE 4

PERSON RESPONSIBLE FOR:		
Design: ES	Review: SM	Authorising Issue: IH
Project No: 0405972	Date: April 2021	Scale @ A0: 1 : 200 @ A0
DRAWING NUMBER:		Revision:
0405972-HLEA-XX-00-SP-E-708-001		P01