




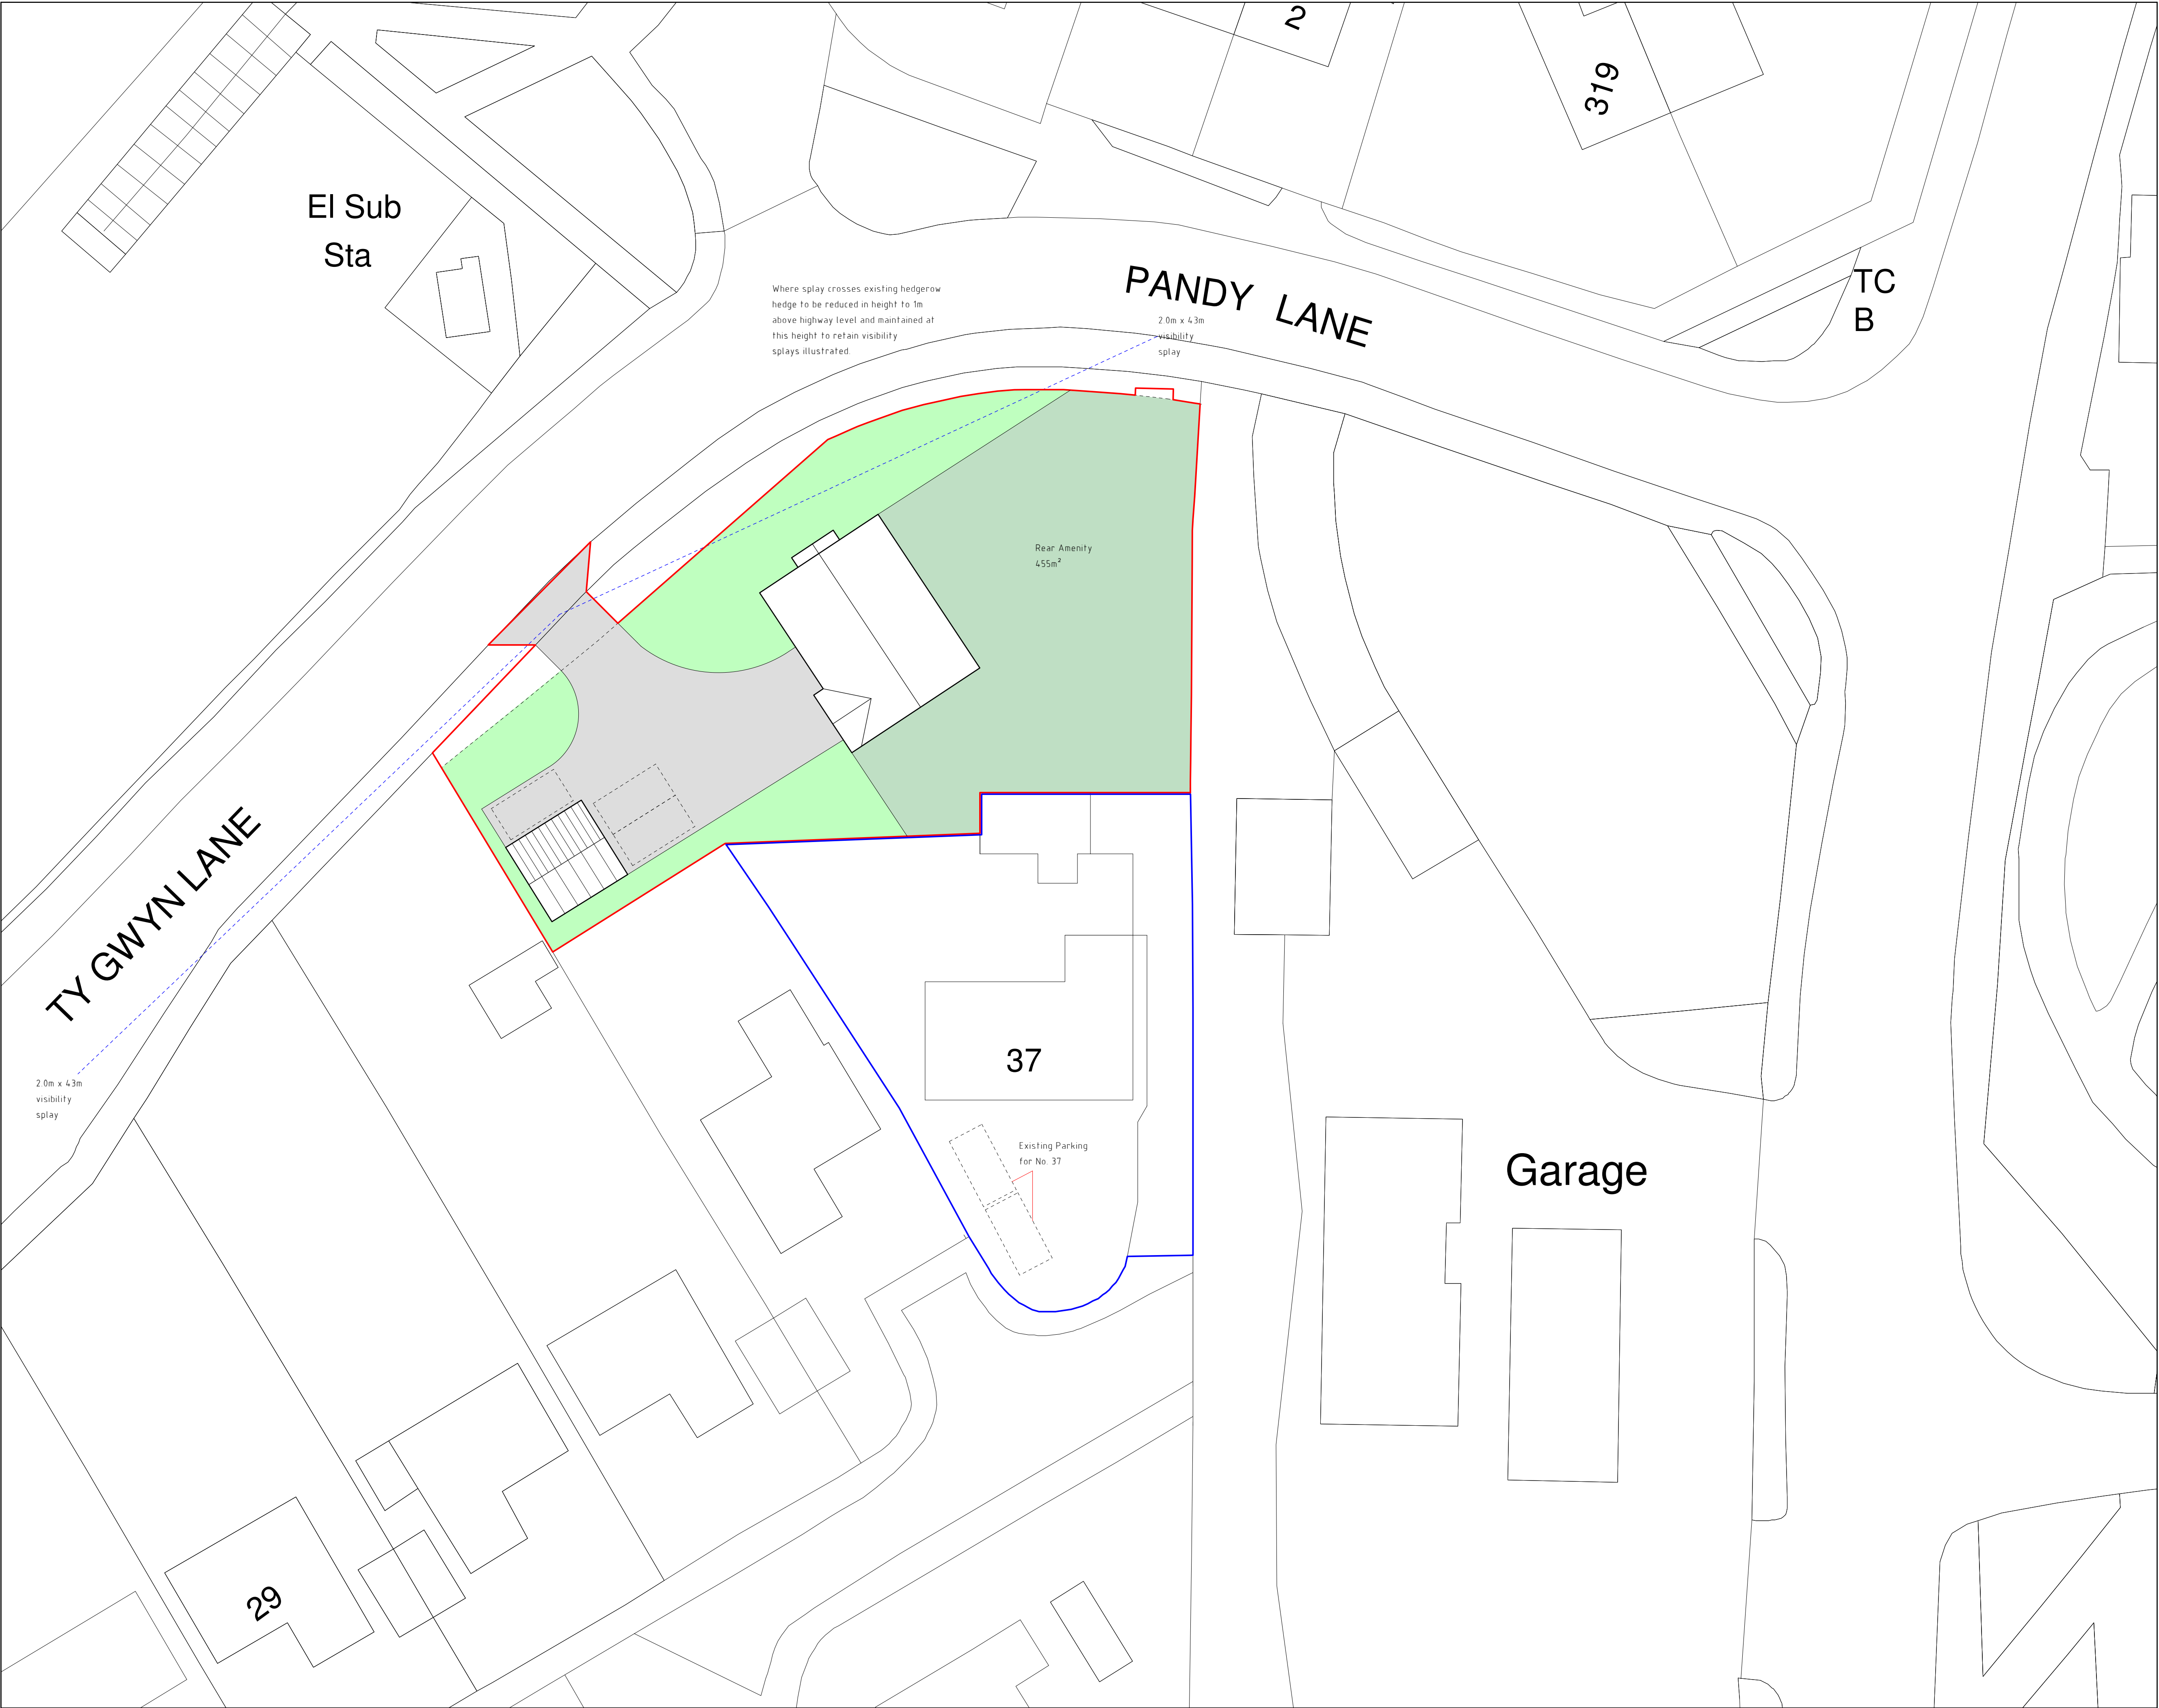

Site Plan 1:250

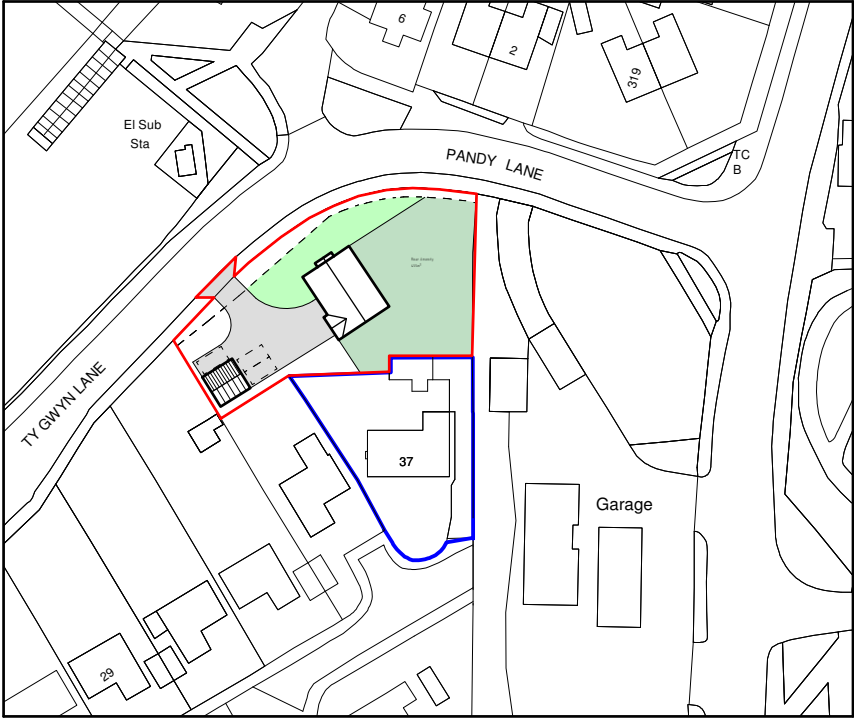

Location Plan 1:1250

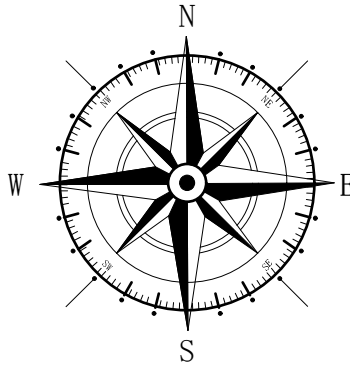

Key	
—	Application site
—	Land owned by Applicant

Rev	Date	Detail	Initial

Project: Proposed Residential Development on land to rear of 37 Hampshire Drive, Acton, Wrexham LL11 2US	
Title: Proposed: Site Plan	Scale: (A1) 1:250
Drawn By: D.J.Edwards	Date: Jan 2021
Drawing No: H124/005	Sheet: 1 of 1

Office 3K4,
Redwither Business Tower,
Wrexham. LL13 9XT
Tel: 01978 356500
www.blueprintarchitectural.com
© copyright all rights reserved

LABC