

© COPYRIGHT
The copyright in this drawing is vested in Sheppard Robson and no license or assignment of any kind has been, or is, granted to any third party whether by provision of copies or originals or otherwise unless agreed in writing.


DO NOT SCALE FROM THIS DRAWING
The contractor shall check and verify all dimensions on site and report any discrepancies in writing to Sheppard Robson before proceeding work

FOR ELECTRONIC DATA ISSUE
Electronic Data / drawings are issued as "read only" and should not be interrogated for measurement. All dimensions and levels should read, only from those values stated in test, on the drawing.

NOTES
DRAWING TO BE READ IN CONJUNCTION WITH DWG No's:
6529-SRA-XX-XX-DR-A-00 Series
6529-SRA-XX-XX-DR-A-20 Series


ALL MECHANICAL & ELECTRICAL AND STRUCTURAL ENGINEER'S DETAILS TO BE REFERRED TO WHERE RELEVANT.

ALL ELEMENTS OF ENCLOSURES AND EXTERNAL WORKS ARE PROVIDED FOR COSTING PURPOSES ONLY AND ARE TO BE FULLY DESIGNED BY STRUCTURAL ENGINEER / APPROPRIATE SUB-CONTRACTOR BEFORE BEING REFERRED TO FOR FABRICATION OR INSTALLATION.

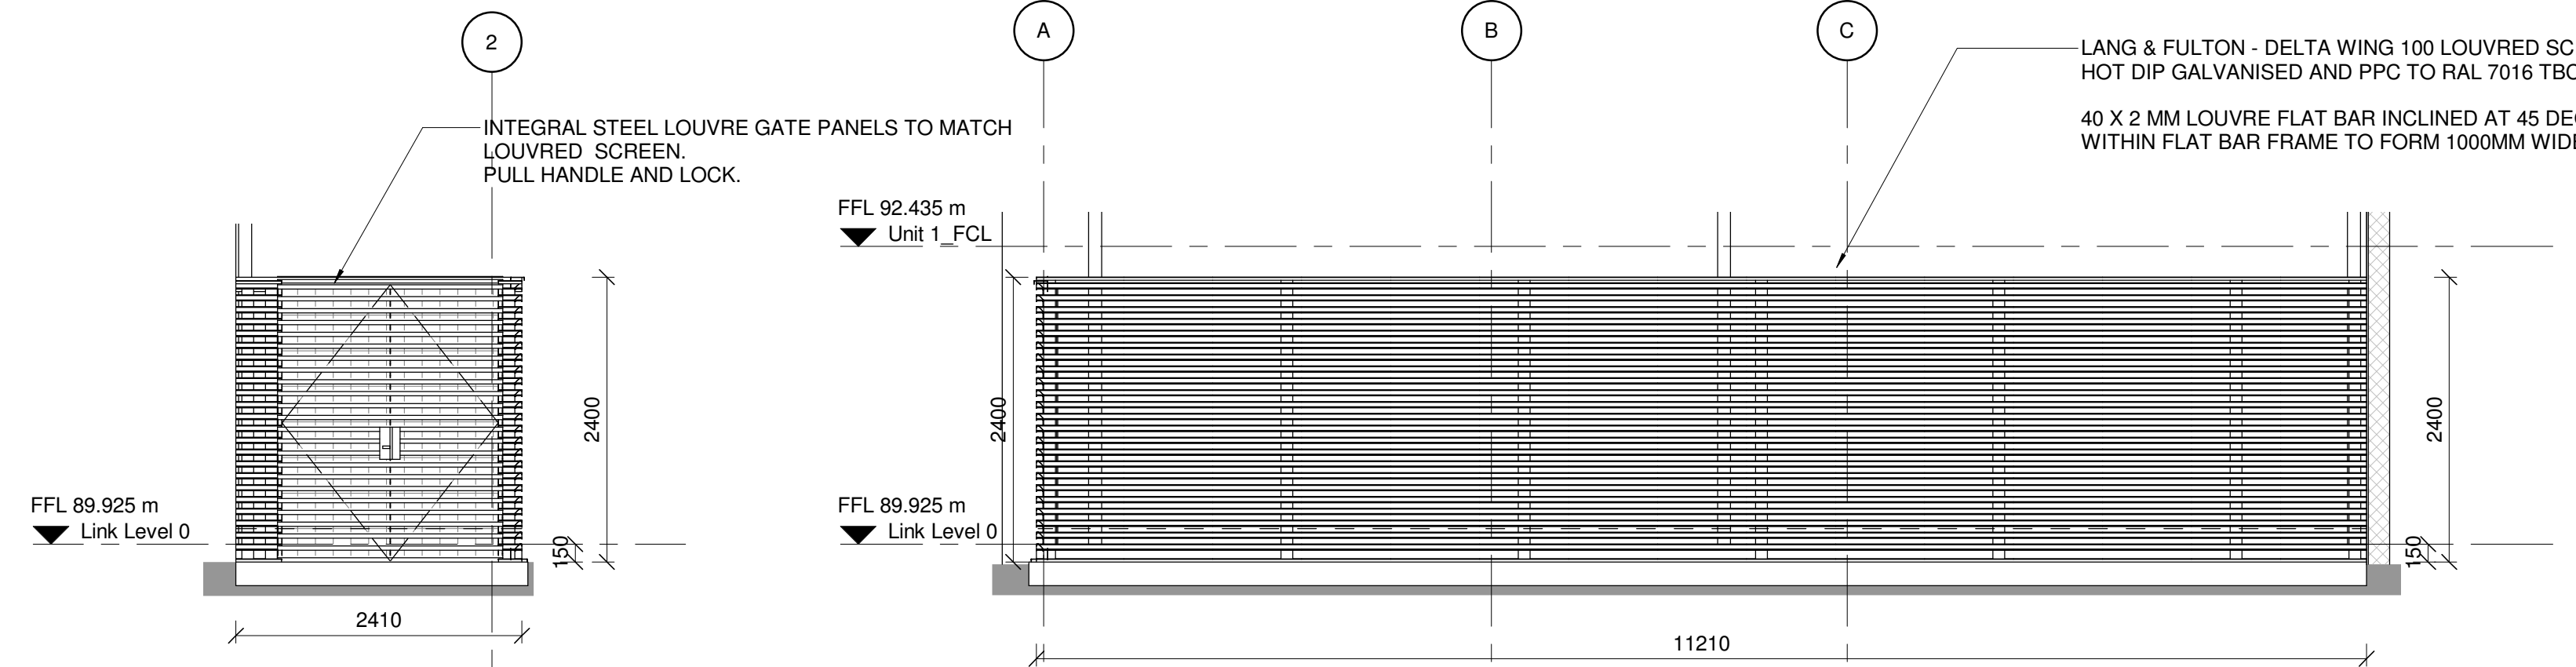


EXTERNAL COMPOUND 01 - ELEVATION WEST
1 : 50


EXTERNAL COMPOUND 01 - ELEVATION SOUTH
1 : 50

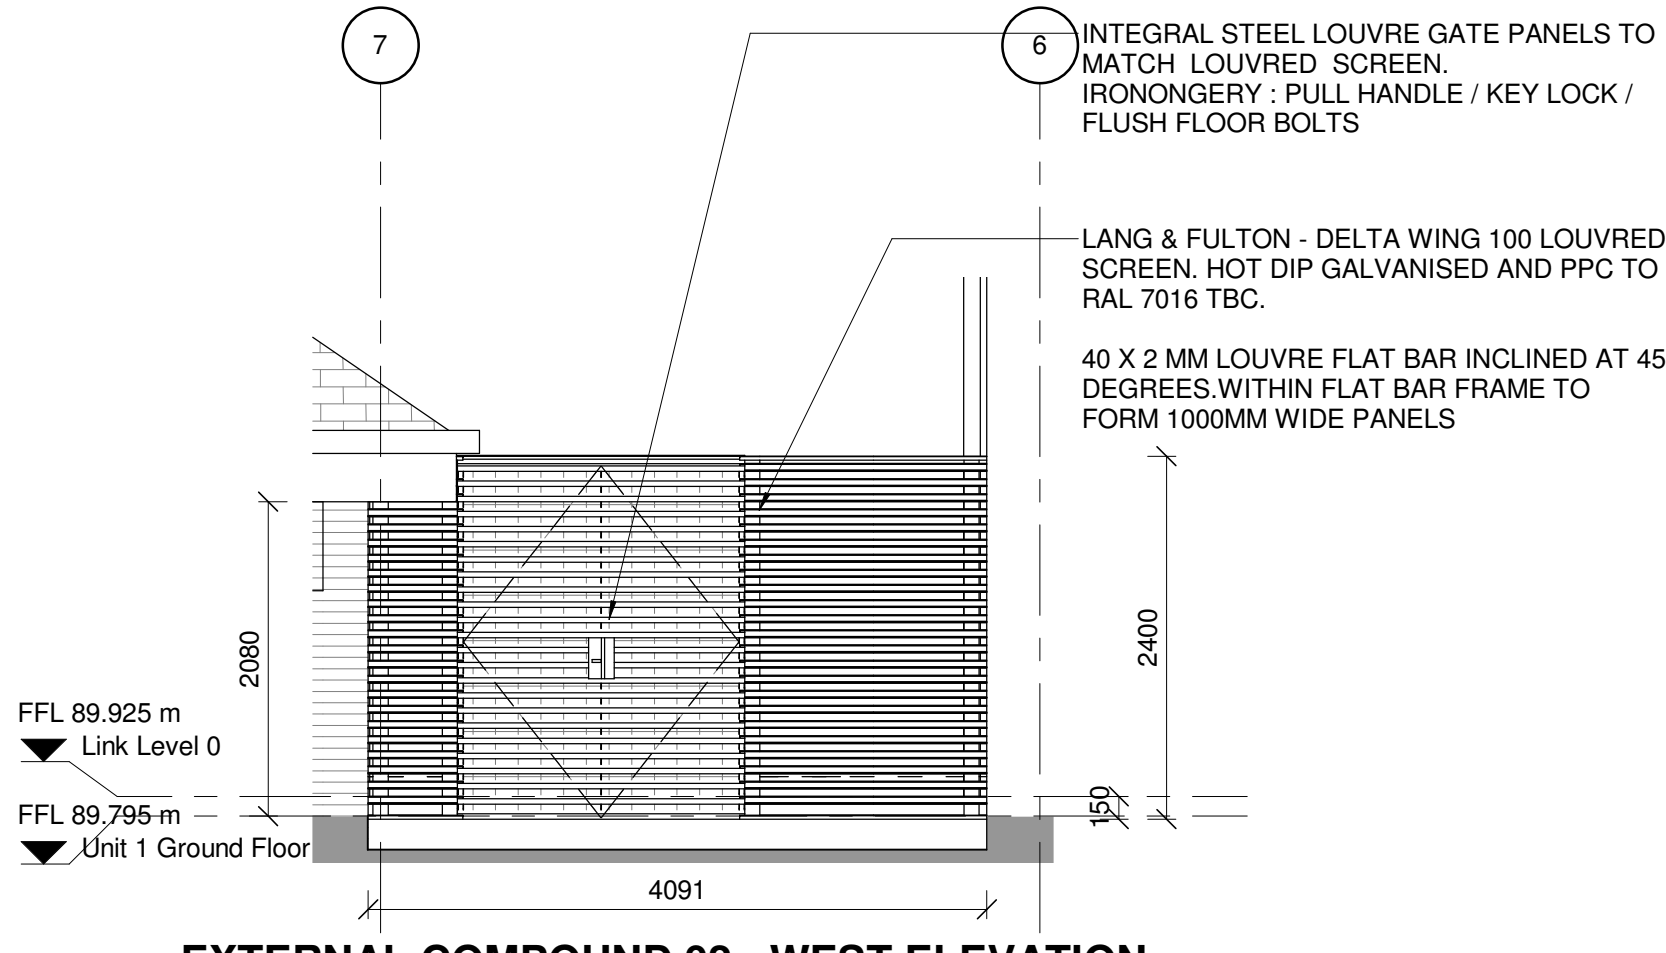

EXTERNAL COMPOUND 02 - WEST ELEVATION
1 : 50

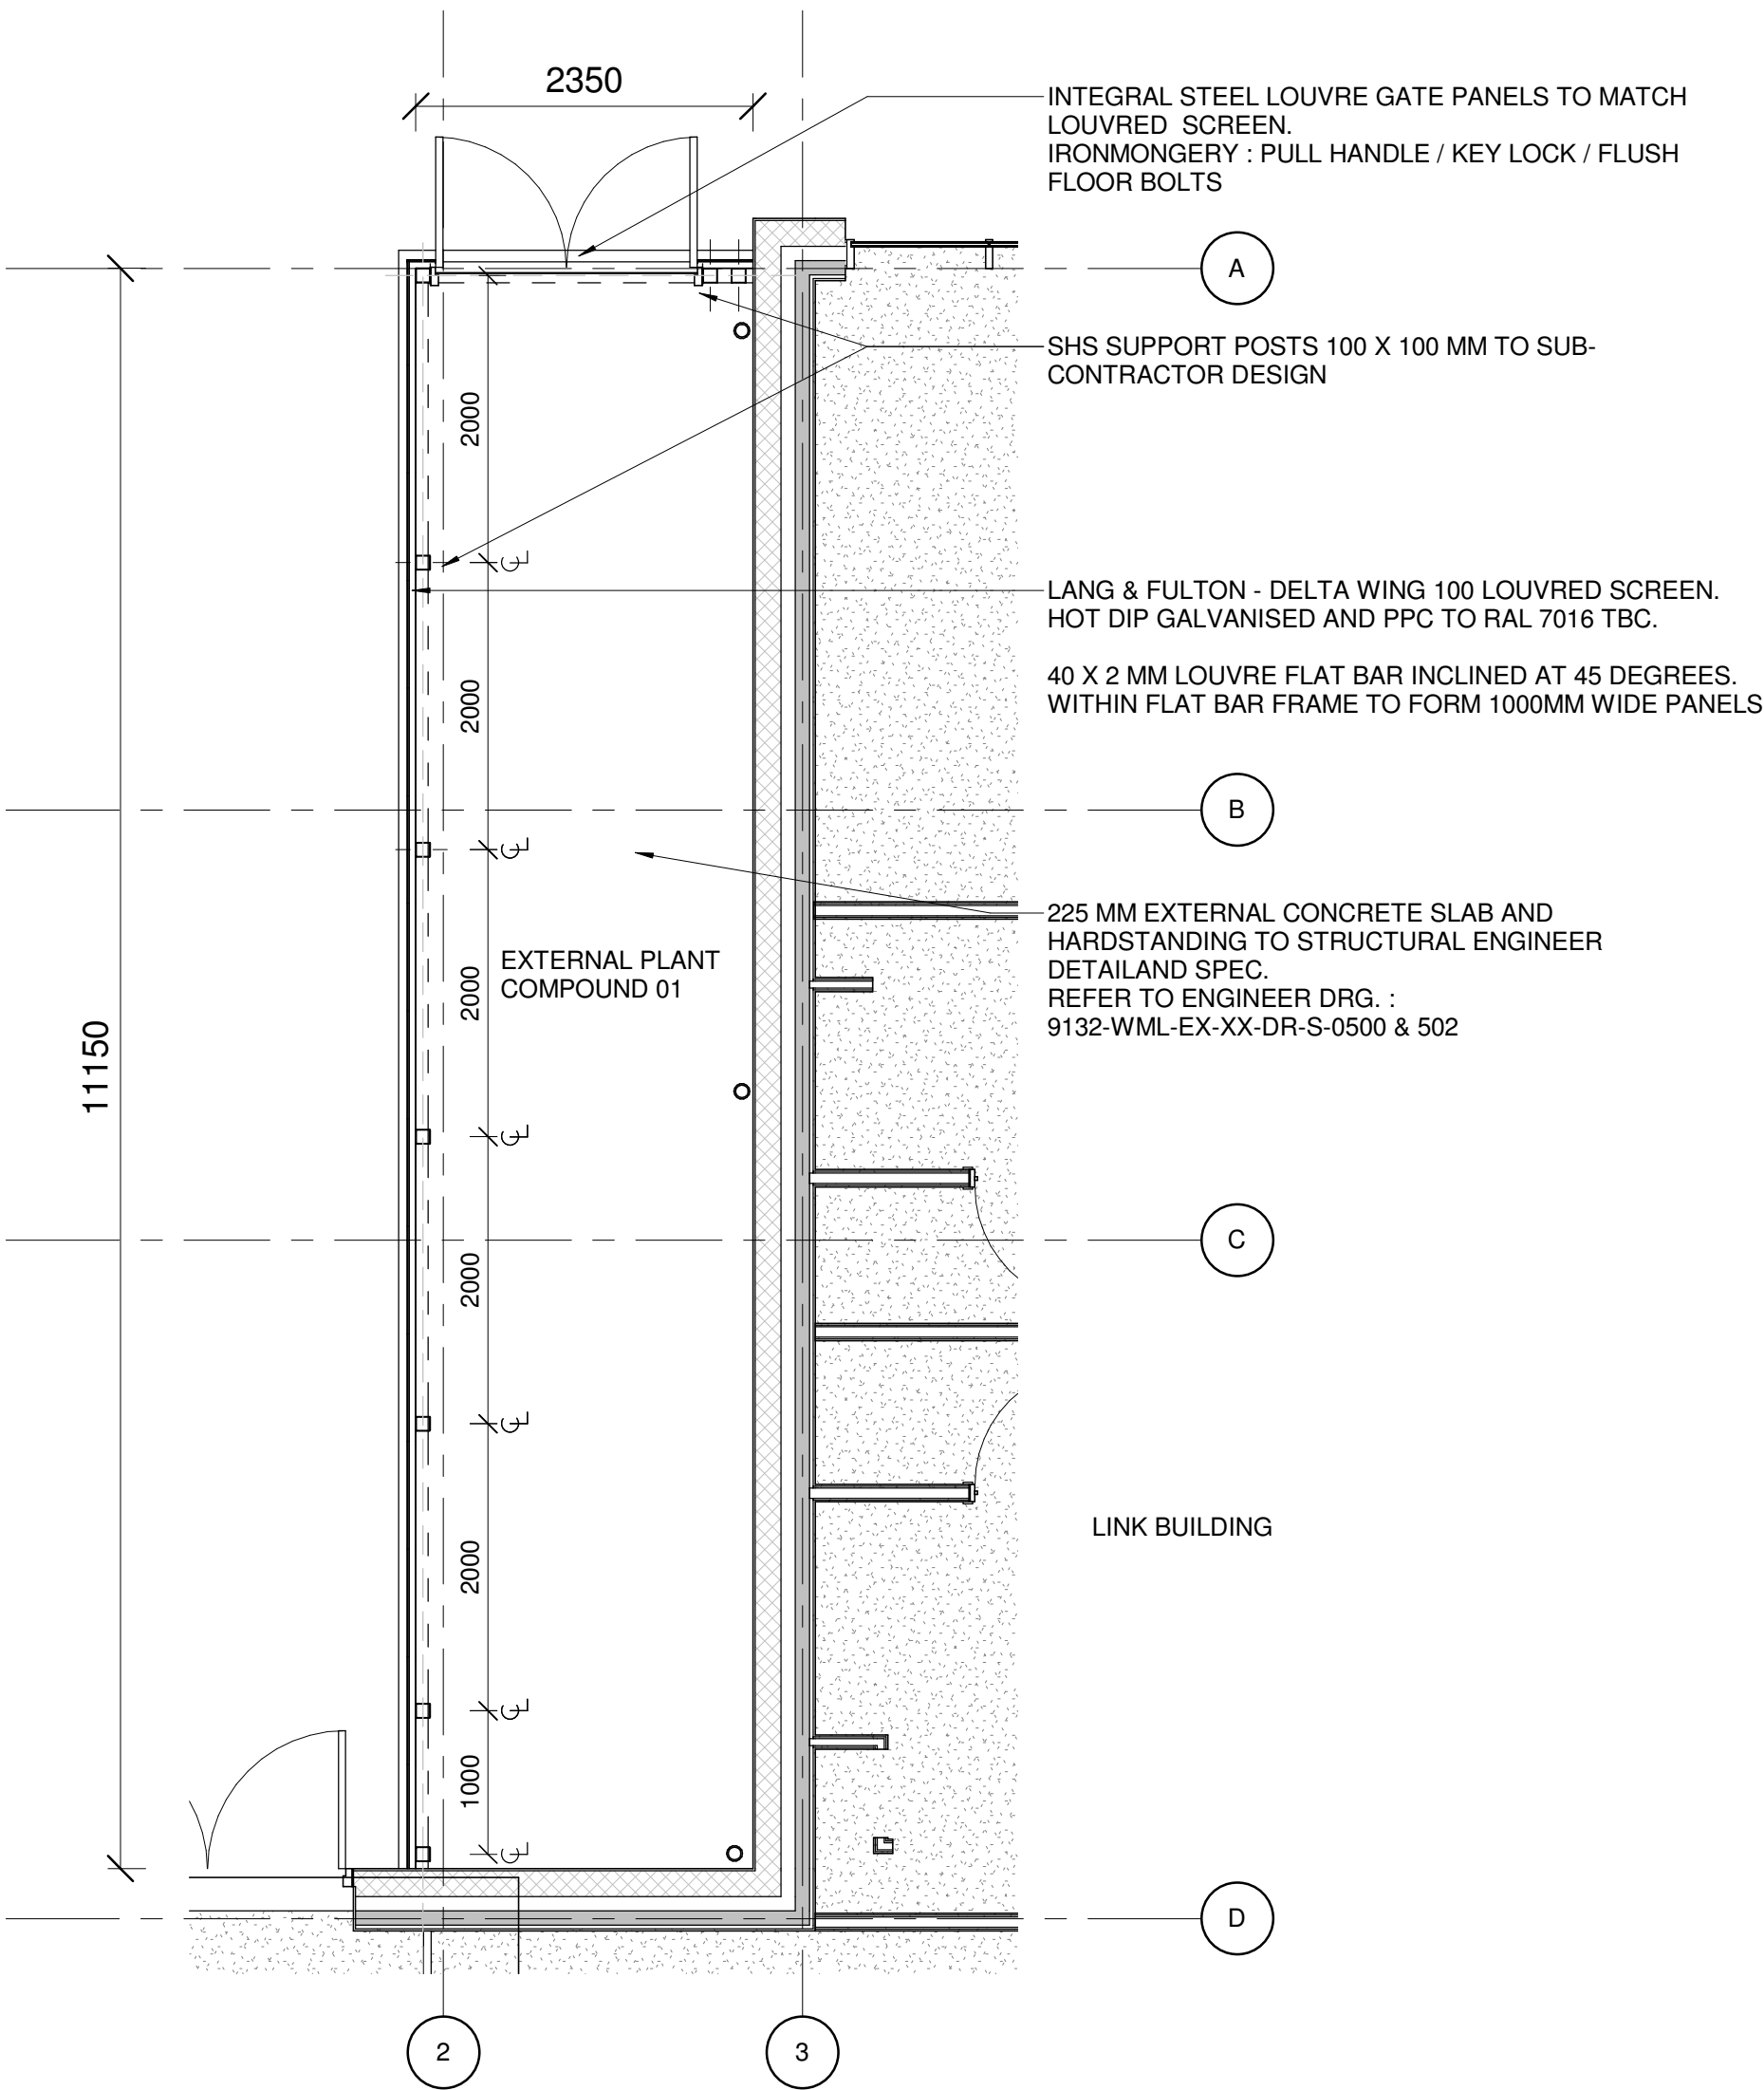


EXTERNAL COMPOUND 01 - PLAN
1 : 50

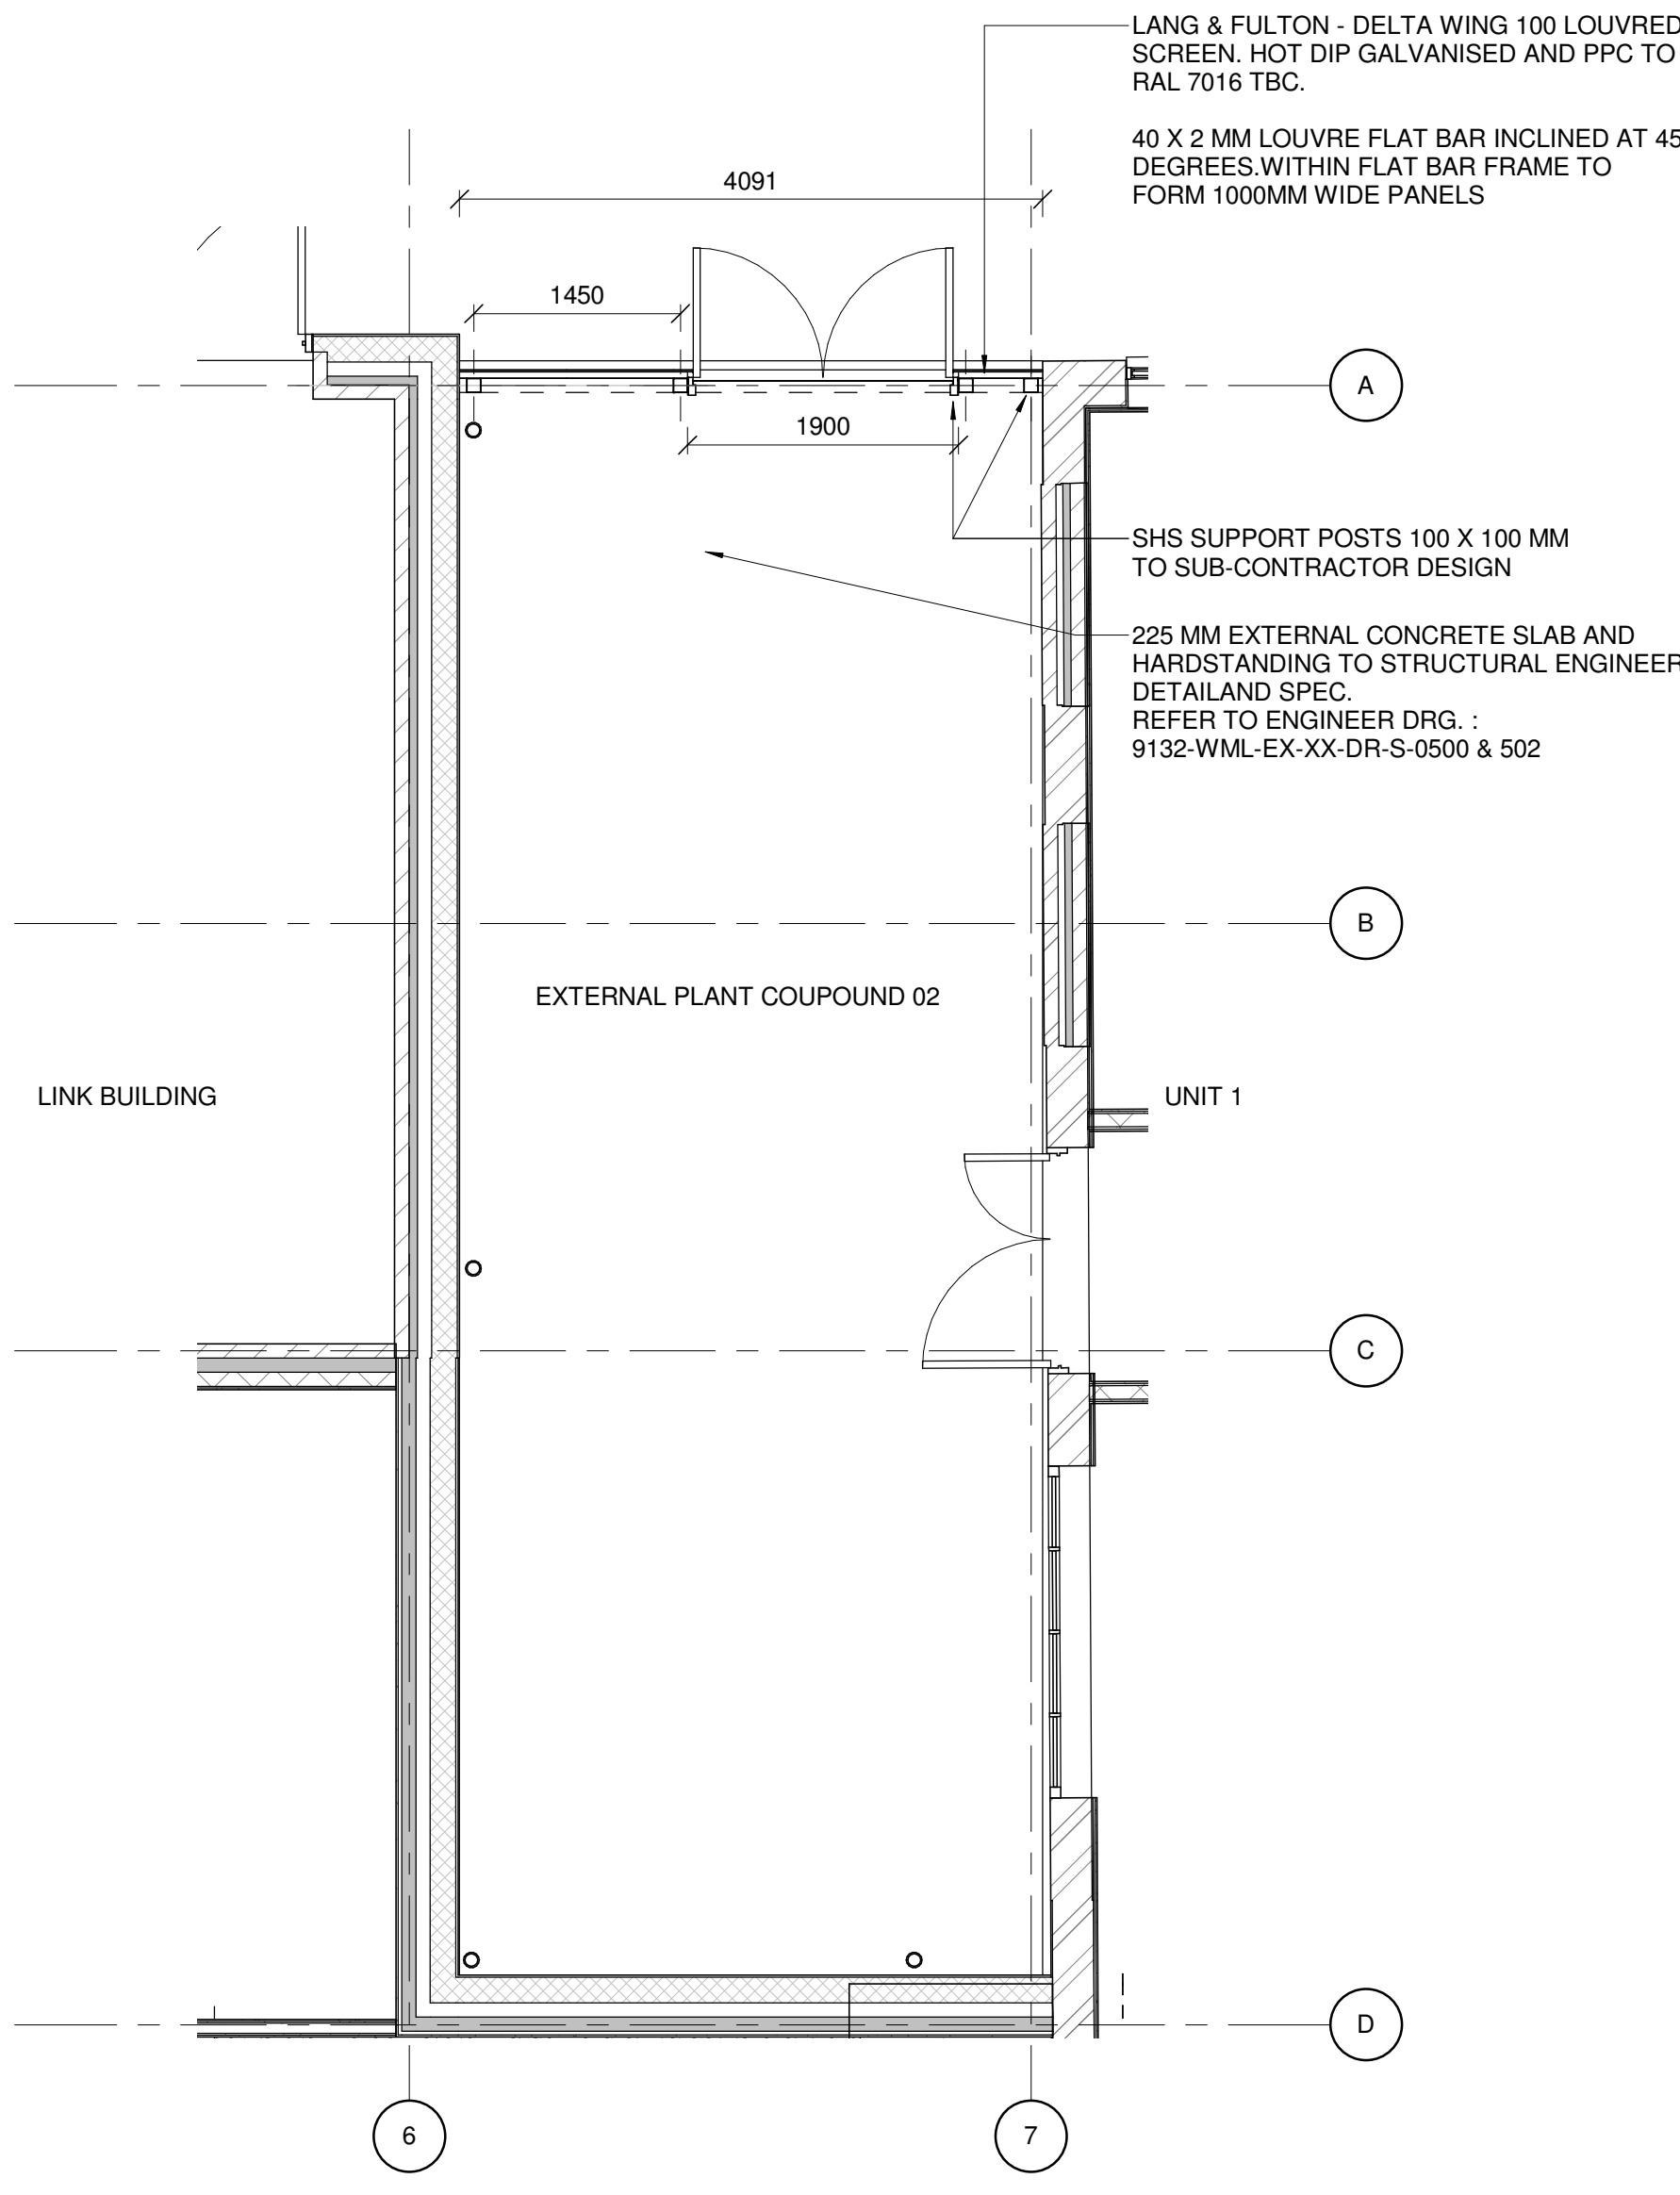

EXTERNAL COMPOUND 02 - PLAN
1 : 50

REV.	DATE	AMENDMENT
P01	22/04/2021	Stage 4 Issue : Additional detail
P02	14/05/2021	PLANNING APPLICATION : Site plan updated. Draught lobby shifted across 1 bay. Notes added.

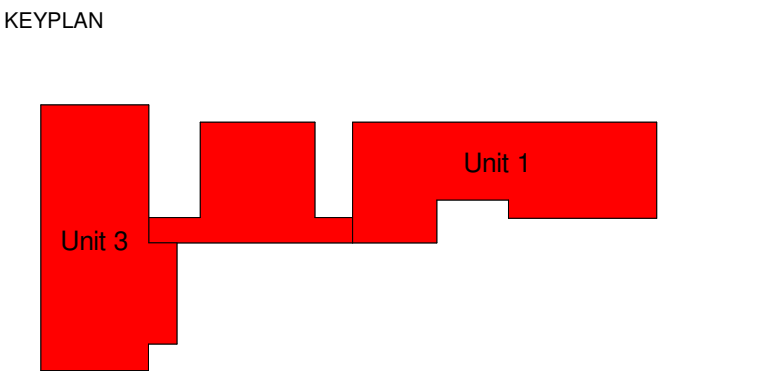

CLIENT

Spire Wrexham

 Spire Healthcare

SHEPPARD ROBSON

77 Parkway Camden Town London NW1 7PU
T: +44 (0)20 7504 1700 E: london@sheppardrobson.com

PROJECT
Spire Wrexham

SCALE@A1 DATE ORIGINATOR CHECKED AUTHORISED
As Indicated 09/12/13 PH NW NW

Chesney Court
External Plant Enclosure
Layout / Detail

Stage 4

STATUS	PURPOSE FOR ISSUE	SR NO.
S4	STAGE APPROVAL	6529
DRAWING NO.	REV.	
6529 - SRA - XX - 00 - DR - A - 90200	P02	