

© COPYRIGHT
The copyright in this drawing is vested in Sheppard Robson and no license or assignment of any kind has been, or is, granted to any third party whether by provision of copies or originals or otherwise unless agreed in writing.

DO NOT SCALE FROM THIS DRAWING
The contractor shall check and verify all dimensions on site and report any discrepancies in writing to Sheppard Robson before proceeding work

FOR ELECTRONIC DATA ISSUE
Electronic Data / drawings are issued as "read only" and should not be interrogated for measurement. All dimensions and levels should read, only from those values stated in test, on the drawing.

NOTES

DRAWING TO BE READ IN CONJUNCTION WITH DWG No's:

6529-SRA-XX-XX-DR-A-00 Series
6529-SRA-XX-XX-DR-A-20 Series

ALL MECHANICAL & ELECTRICAL AND STRUCTURAL ENGINEER'S DETAILS TO BE REFERRED TO WHERE RELEVANT.

ALL ELEMENTS OF ENCLOSURES AND EXTERNAL WORKS ARE PROVIDED FOR COSTING PURPOSES ONLY AND ARE TO BE FULLY DESIGNED BY STRUCTURAL ENGINEER / APPROPRIATE SUB-CONTRACTOR BEFORE BEING REFERRED TO FOR FABRICATION OR INSTALLATION.

REV.	DATE	AMENDMENT
P01	22/04/2021	Stage 4 Issue : Additional detail
P02	14/05/2021	PLANNING APPLICATION : Site plan updated. Draught lobby shifted across 1 bay. Notes added.

KEYPLAN

CLIENT

Spire Wrexham



SHEPPARD ROBSON

27th Floor City Tower Piccadilly Plaza Manchester M1 4BT
T: +44 (0)161 233 8900 E: manchester@sheppardrobson.com


PROJECT
Spire Wrexham

SCALE@A2	DATE	ORIGINATOR	CHECKED	AUTHORISED
As indicated	04/20/21	PH	NW	NW


Chesney Court
External Waste Compound
Layout

Stage 4

STATUS	PURPOSE FOR ISSUE	SR NO.
S4	STAGE APPROVAL	6529
DRAWING NO.	REV.	
6529 - SRA-XX-00-DR-A-90202	P02	

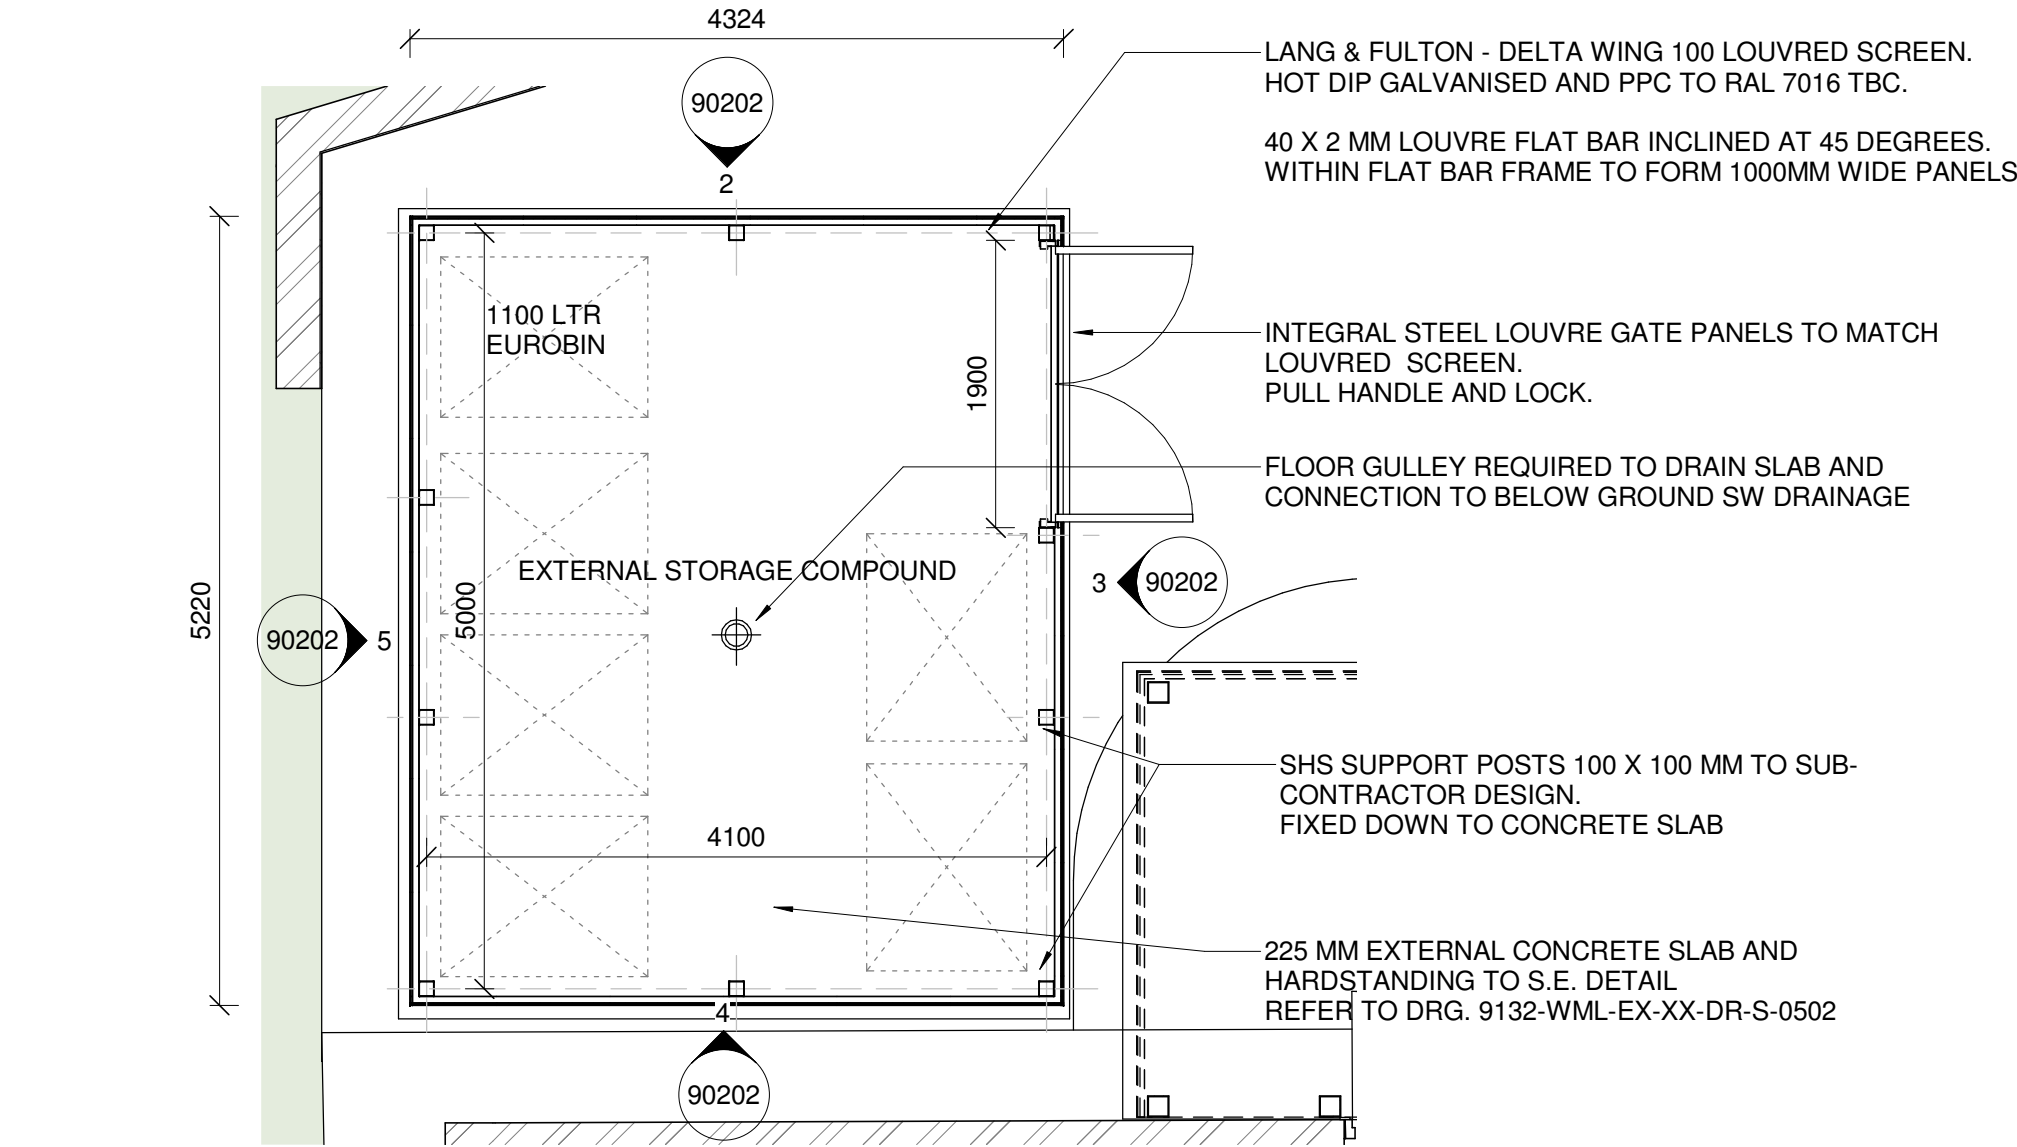


EXTERNAL STORAGE COMPOUND - PLAN
1 : 50

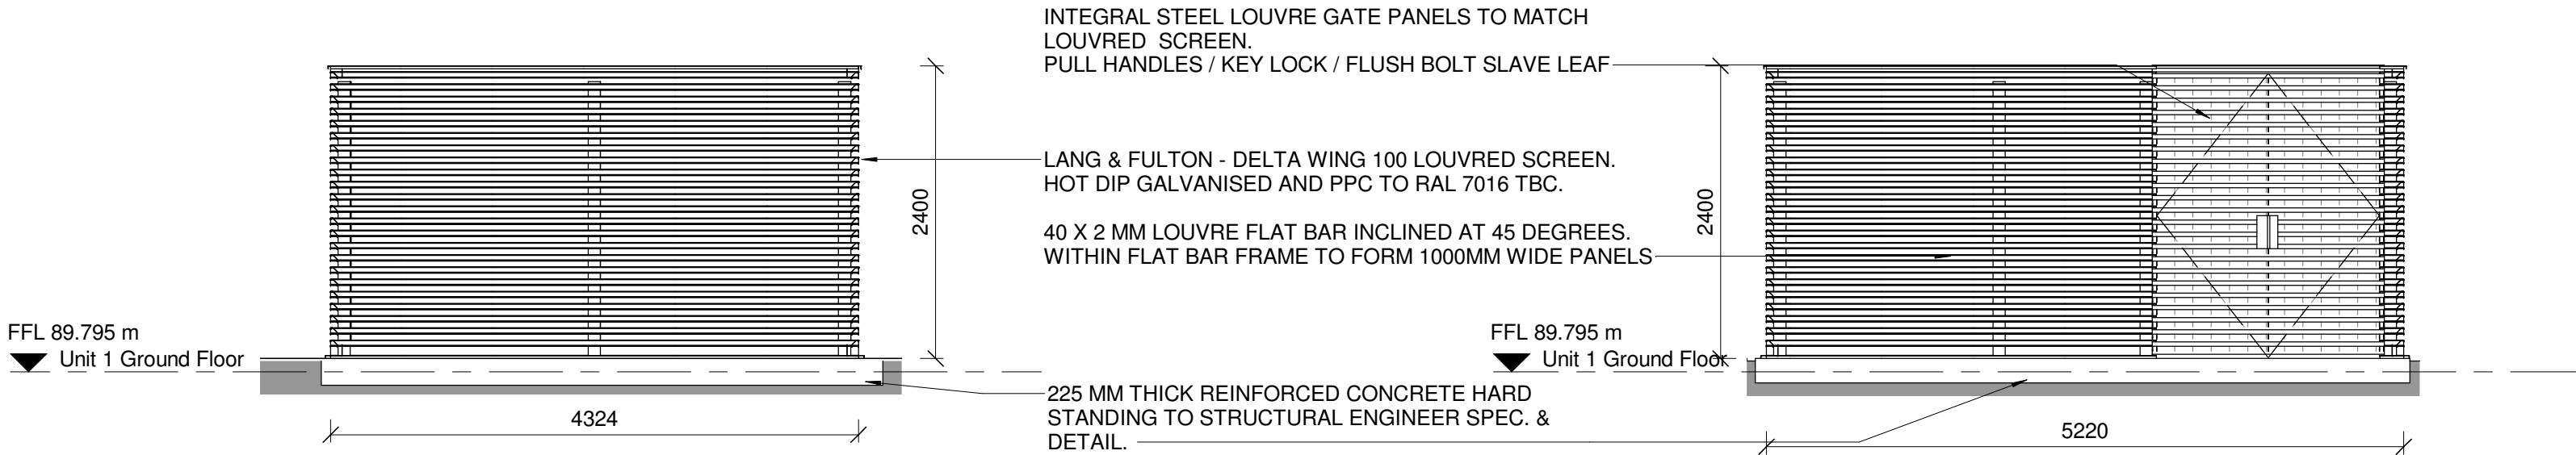

EXTERNALSTORAGE COMPOUND - EAST ELEVATION
1 : 50

EXTERNAL STORAGE COMPOUND - NORTH ELEVATION
1 : 50

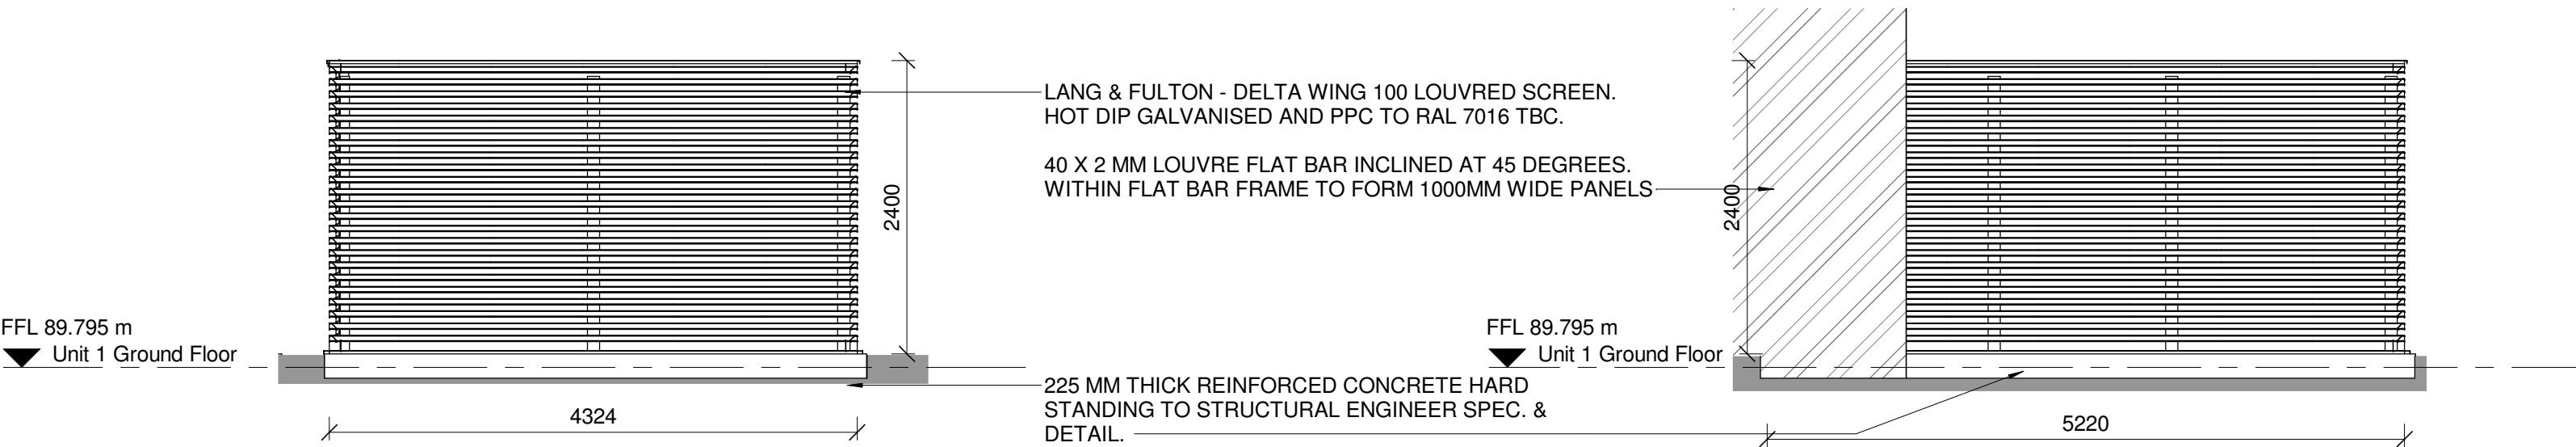

EXTERNAL STORAGE COMPOUND - WEST ELEVATION
1 : 50

EXTERNAL STORAGE COMPOUND - SOUTH ELEVATION
1 : 50