


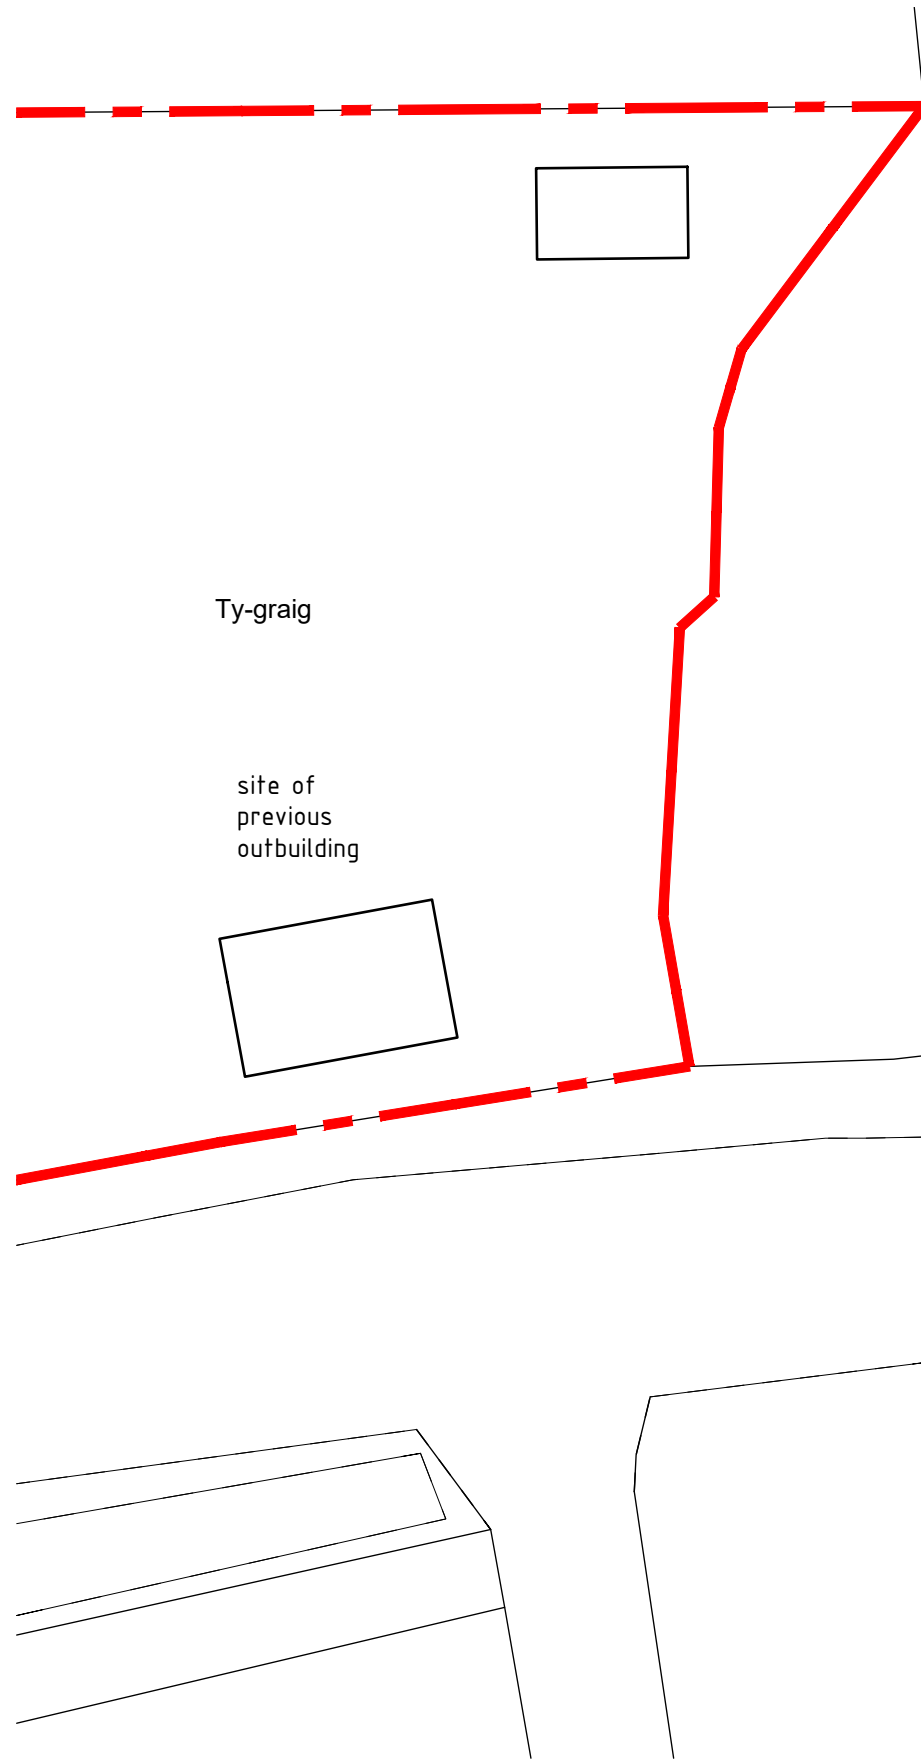


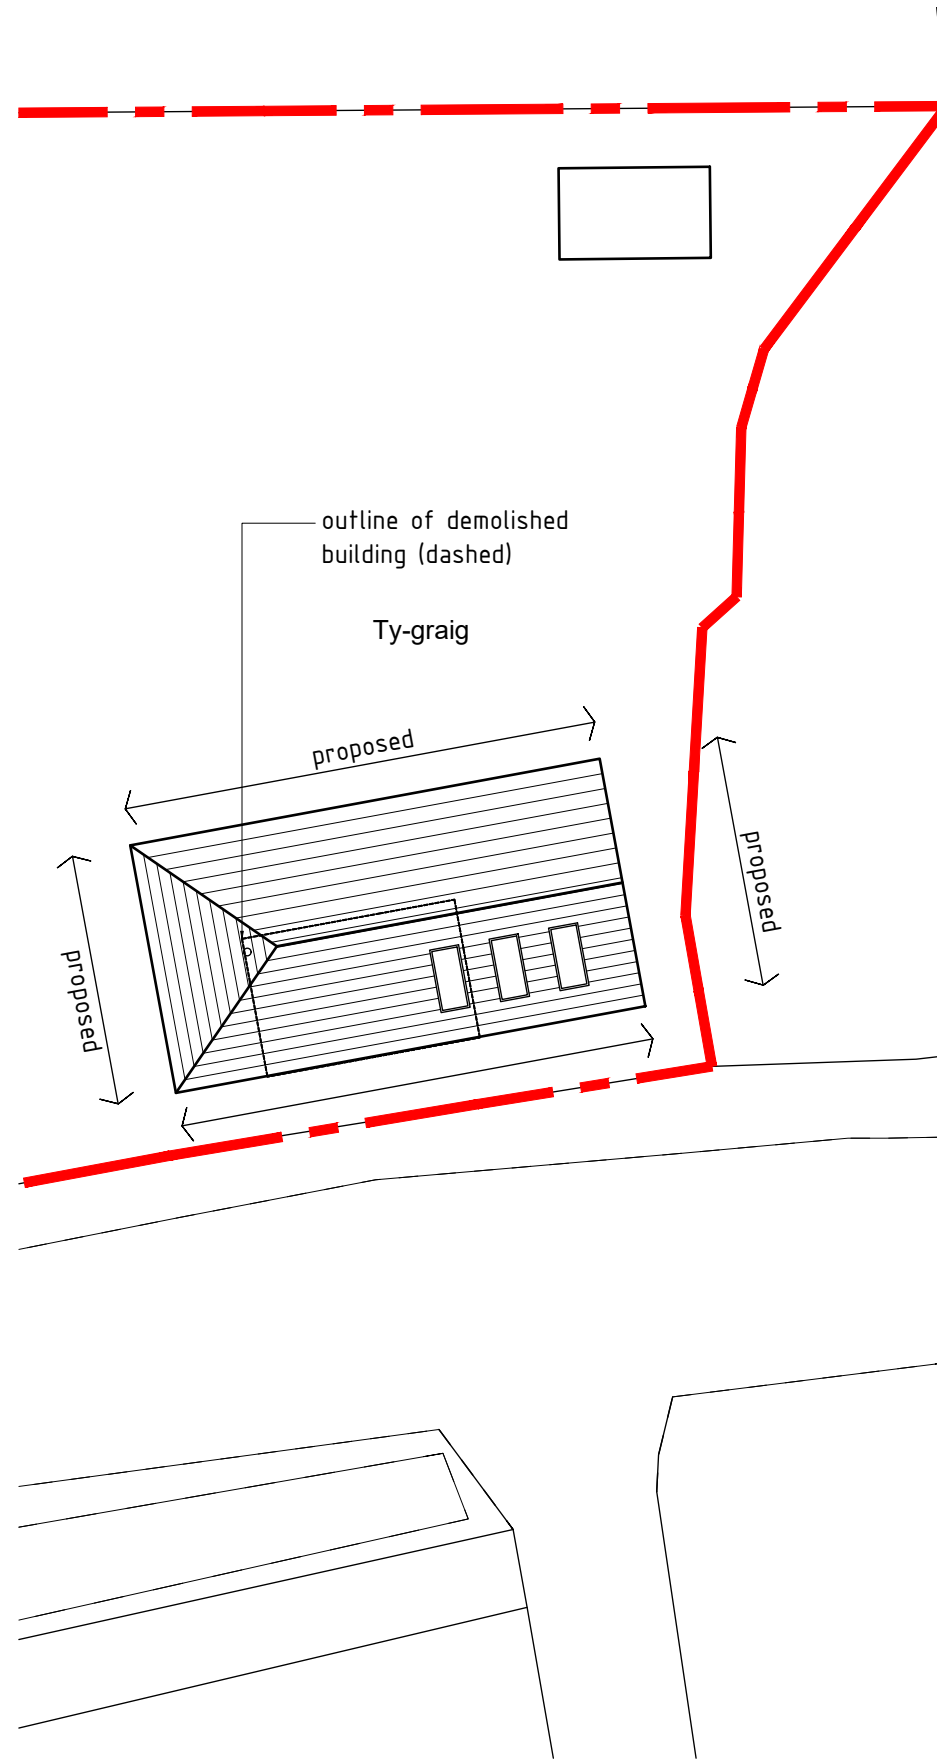



As Existing Site plan 1:200

 

Proposed Site plan 1:200

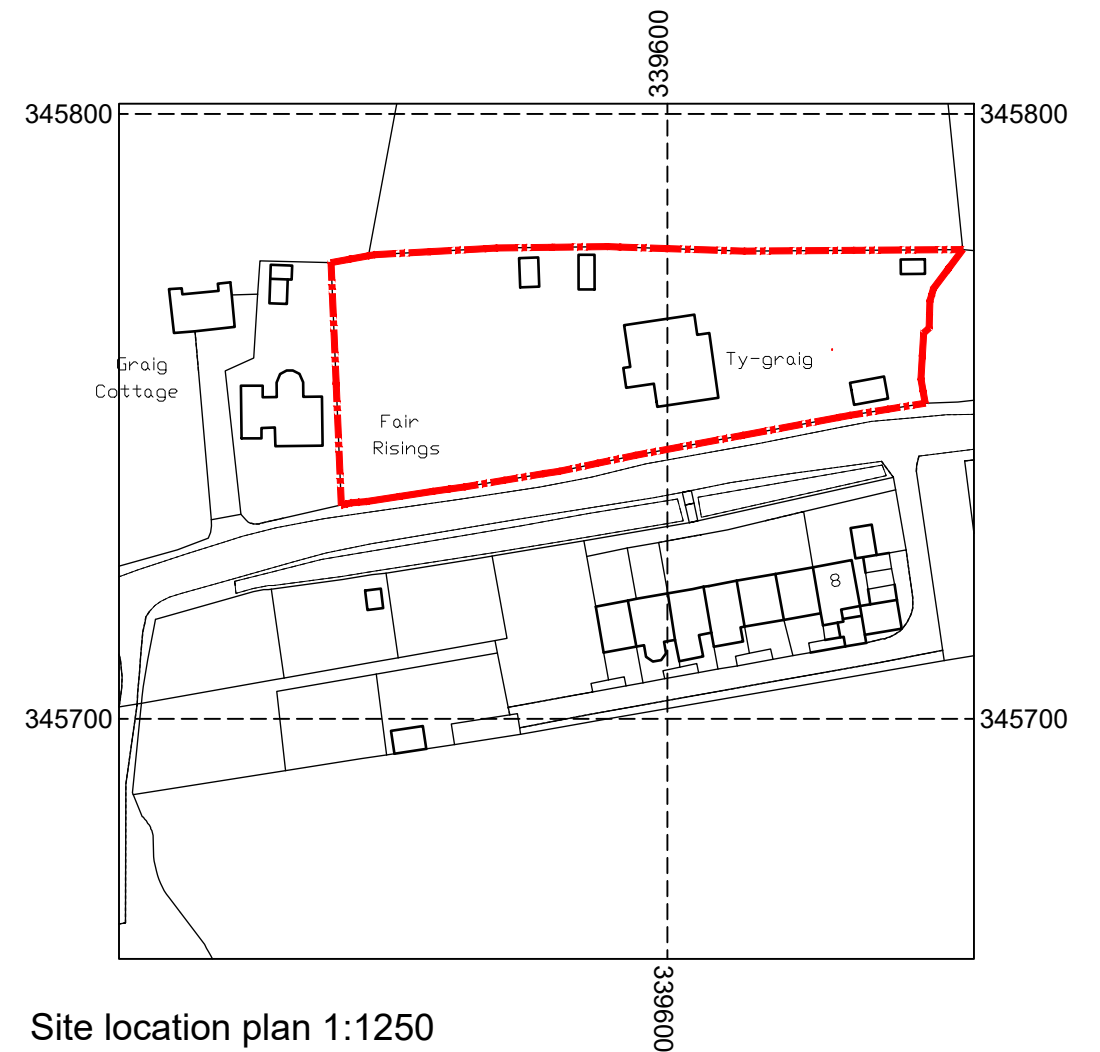

Site location plan 1:1250

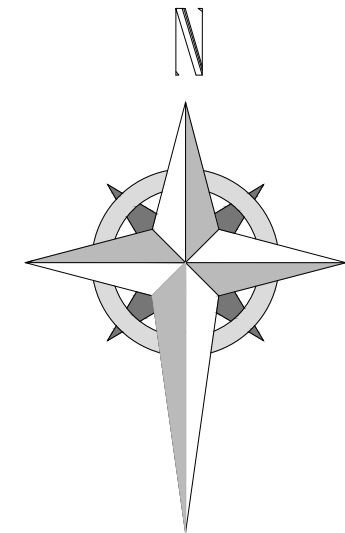 

HDS ARCHITECTURAL SERVICES

HDS Architectural Services, The Foundry,
15 Yorke Street, Wrexham
LL13 8LW
Tel (01978) 345250
www.hdsarchitectural.co.uk

Project; Ty Graig, Station Road, Bangor On Dee, Wrexham, LL13 0AB	
Title; Site location plan	Scale (A3); 1:200/1250
Dwg No; TC/PD/03	Date; 09.04.21
Revision; Rev-A Amended to clients comments 27.04.21 Rev-B skylights added 14.05.21 Rev-C Red boundary line amended 26.05.21	