




Proposed Front Elevation  
Scale 1:50 @ A1

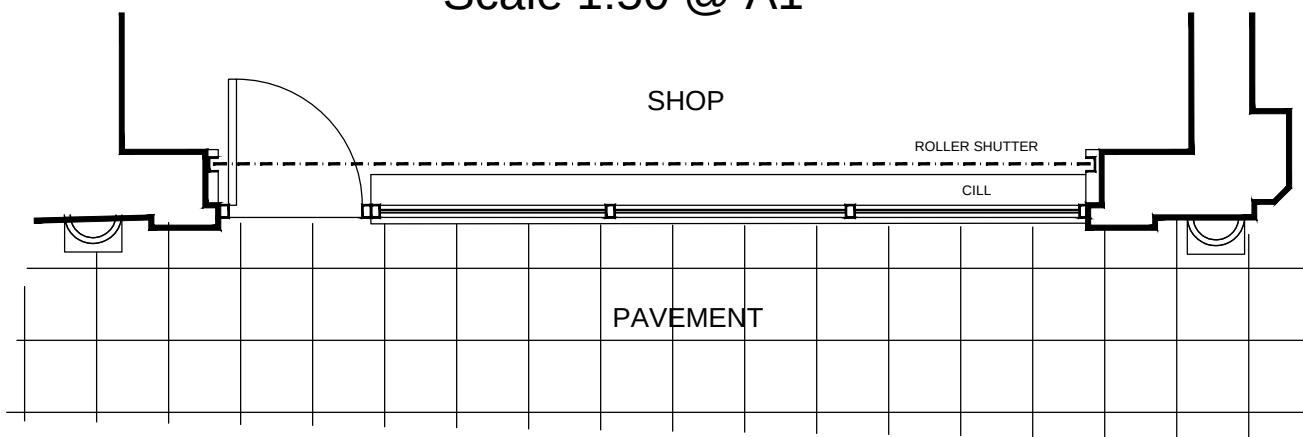


Proposed Shop Front Plan  
Scale 1:50 @ A1



Existing Front Elevation  
Scale 1:50 @ A1



Existing Front Elevation [Prior To Strip out]  
Scale 1:50 @ A1

 

FOR APPROVAL

|                                                                             |               |          |       |                |  |
|-----------------------------------------------------------------------------|---------------|----------|-------|----------------|--|
| Project                                                                     | Drg. No.      | Revision | Scale | 1:50 @ A1      |  |
| Proposed Sense Shop<br>Fit-out & Shopfront at<br>2 Regent Street<br>Wrexham | AL-2998-SS01A | A        | By    | Date           |  |
|                                                                             |               |          | Chkd  | 05 - 05 - 2021 |  |
|                                                                             | Drawing Title |          |       |                |  |
| Existing & Proposed Plans & Elevations                                      |               |          |       |                |  |