



This drawing is the copyright of AXIS P.E.D Limited and may not be loaned, copied or reproduced in any way -or used for any offer, quote, tender or construction purposes without written consent of the company to do so

Follow any figured dimensions - do not scale for construction purposes. IF IN DOUBT ASK.


• Revision History	• Date

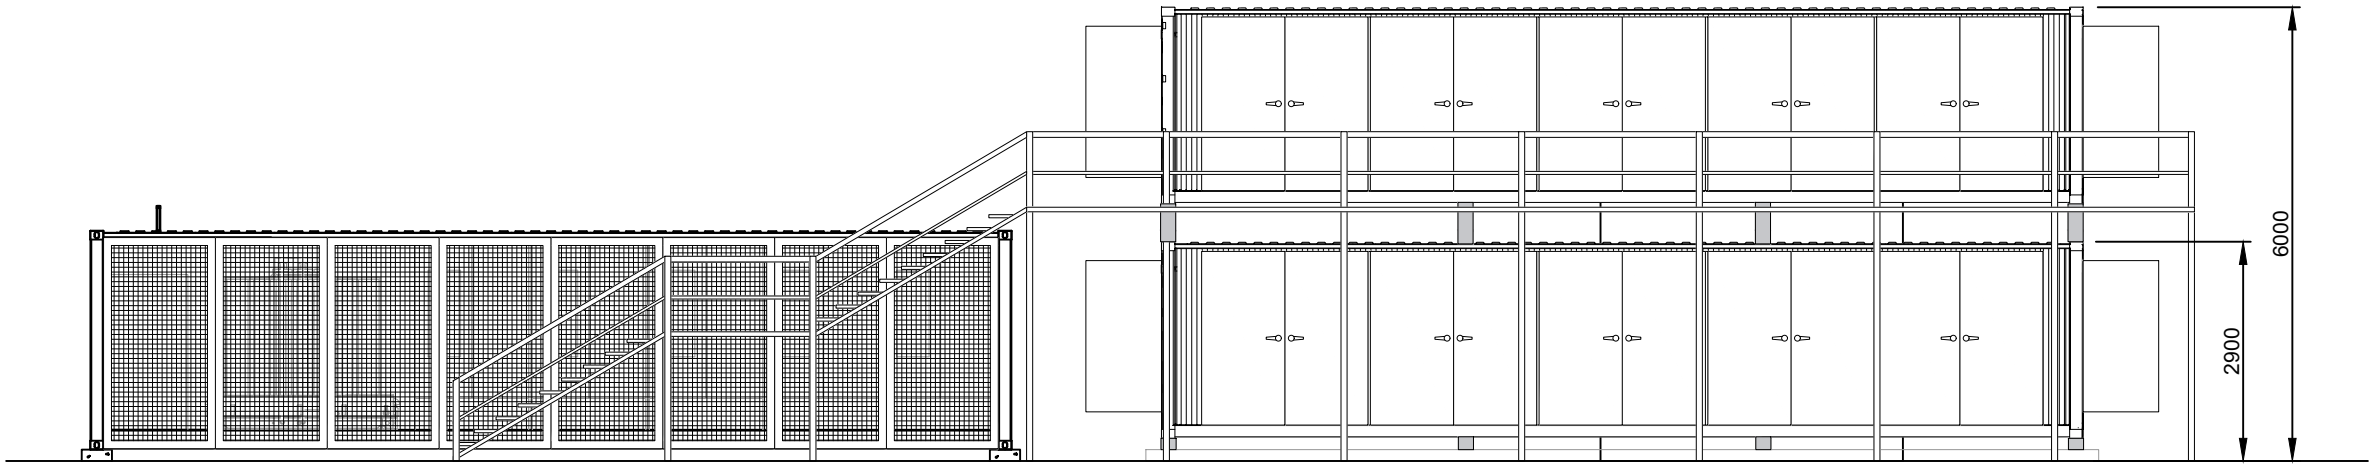


SIDE ELEVATION

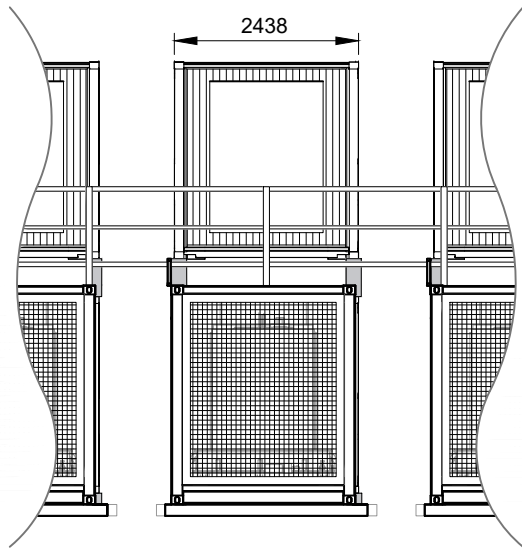

FRONT ELEVATION

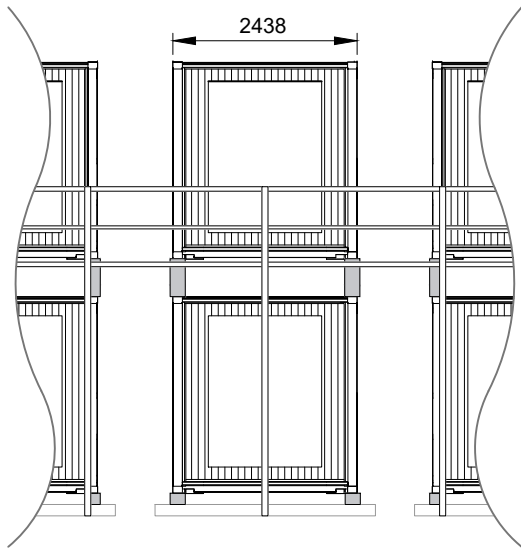

REAR ELEVATION

 

Chester Office: Well House Barns Brutton Chester CH4 5DH		South Manchester Office: Canella House 76 Water Lane Willeslow SK3 5BB		axis
0844 8700 007		www.axispred.co.uk		
client:				
PELAGIC ENERGY				
project:				
LEGACY				
drawing title:				
INVERTER / TRANSFORMER STATIONS & DOUBLE STACKED BATTERY STORAGE CONTAINERS				
date: May 2021		drawn by:		checked:
drawing number:		SM		PR
2658-02-12		status:		
scale(s): 1:100@A3		rev:		
planning environment design				