


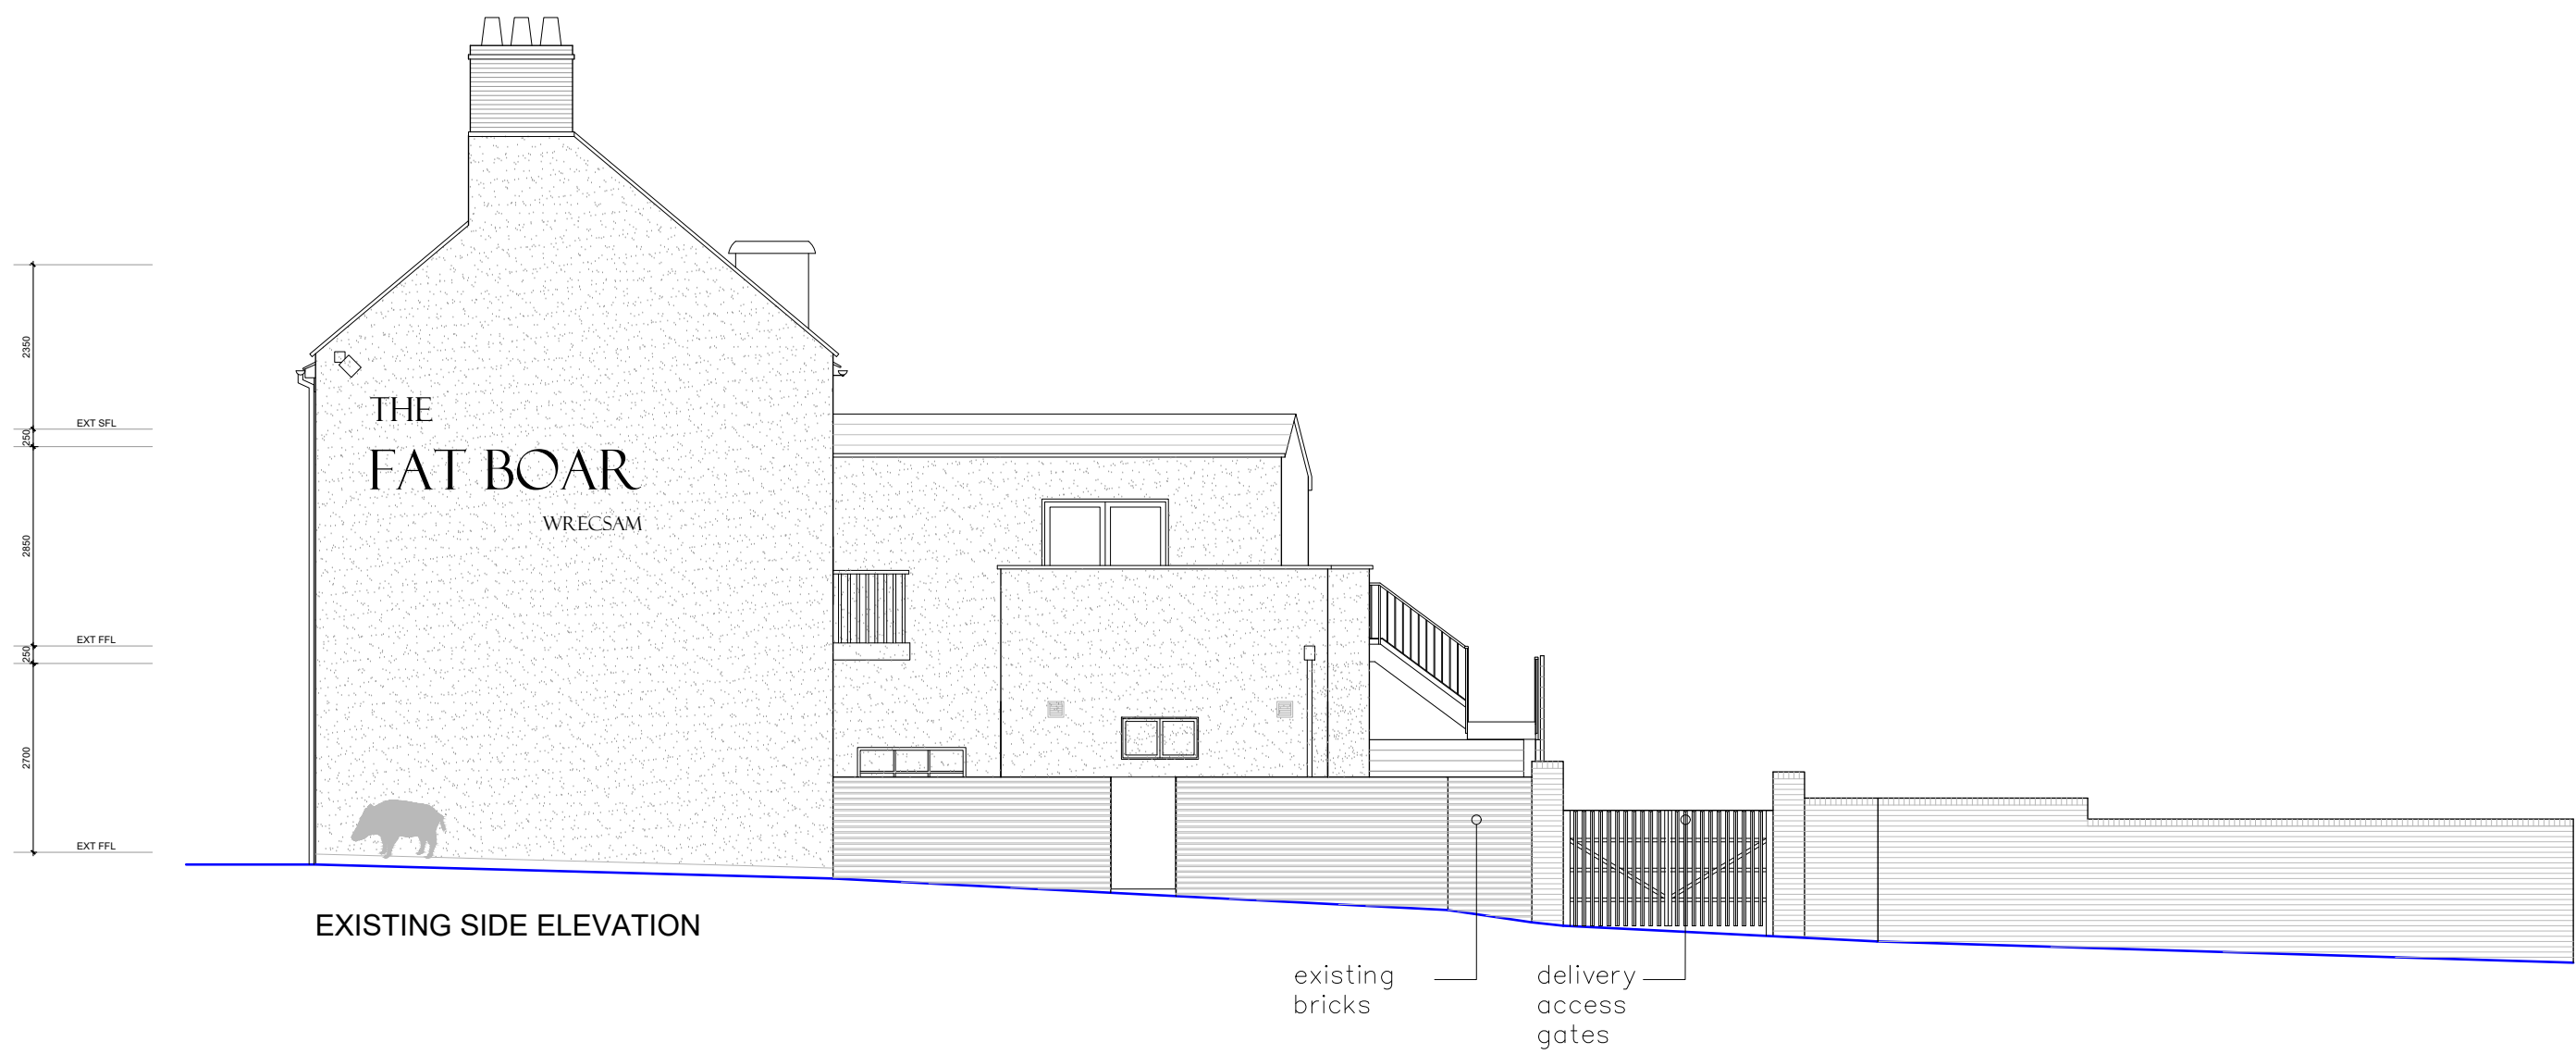

EXISTING SIDE ELEVATION



EXISTING REAR ELEVATION

BARDONRICH	client
THE FAT BOAR WREXHAM	project
EXISTING ELEVATIONS	title
BDR09	job No.
AV.01	dwg No.
1:100 @ A2	scale
PM	drawn

JUST

ARCHITECTS

3 Jordan Street
Manchester
M15 4PY
0161 237 5500
info@justharchitects.co.uk