



Front Elevation 1:100



Side Elevation 1:100



Rear Elevation 1:100



Side Elevation 1:100


External Facing Materials
External walls are to comprise white/off-white K-Render to Local Authority approval.

Roofing Materials
Roof coverings are to be Slates to Local Authority approval.


All windows are to comprise sealed double glazed units set in metallic silver aluminium frames. En-suite and bathroom windows are to be fitted with obscured glass.

All fascias and soffits are to comprise grey uPVC.

Rainwater to be collected in half round uPVC guttering and uPVC downpipes, to discharge to soakaways located in garden.

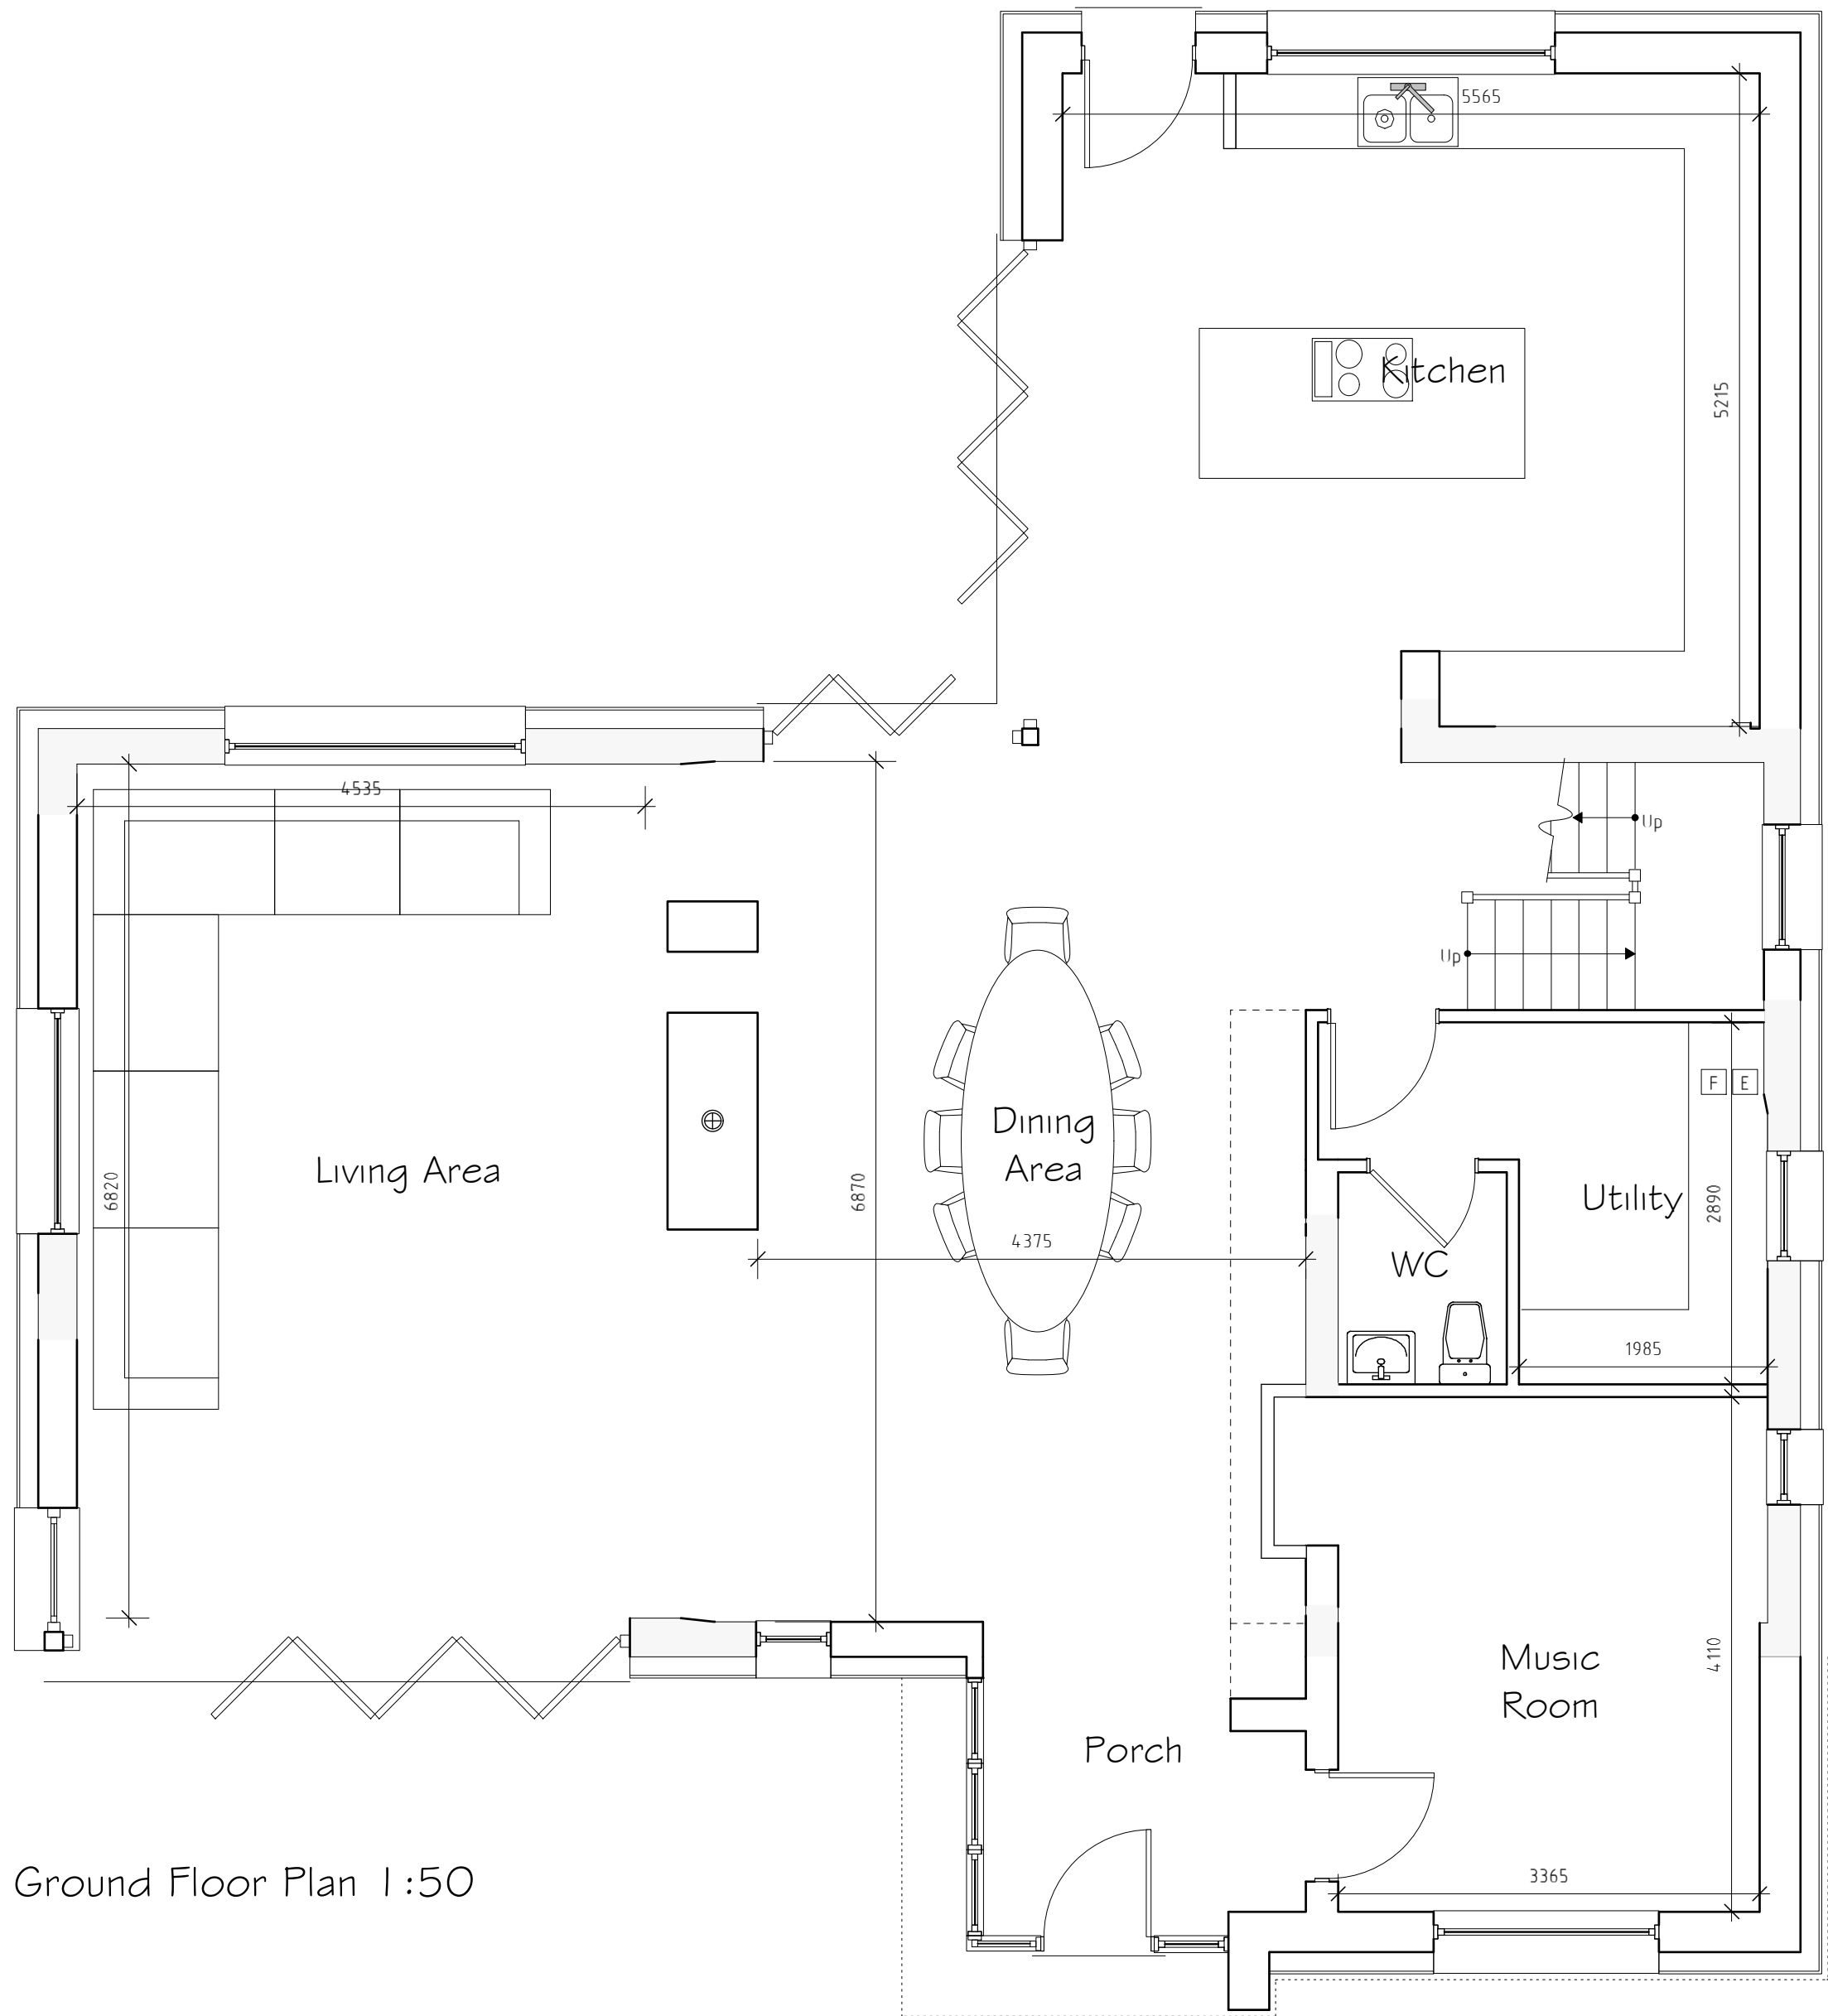

Ground Floor Plan 1:50

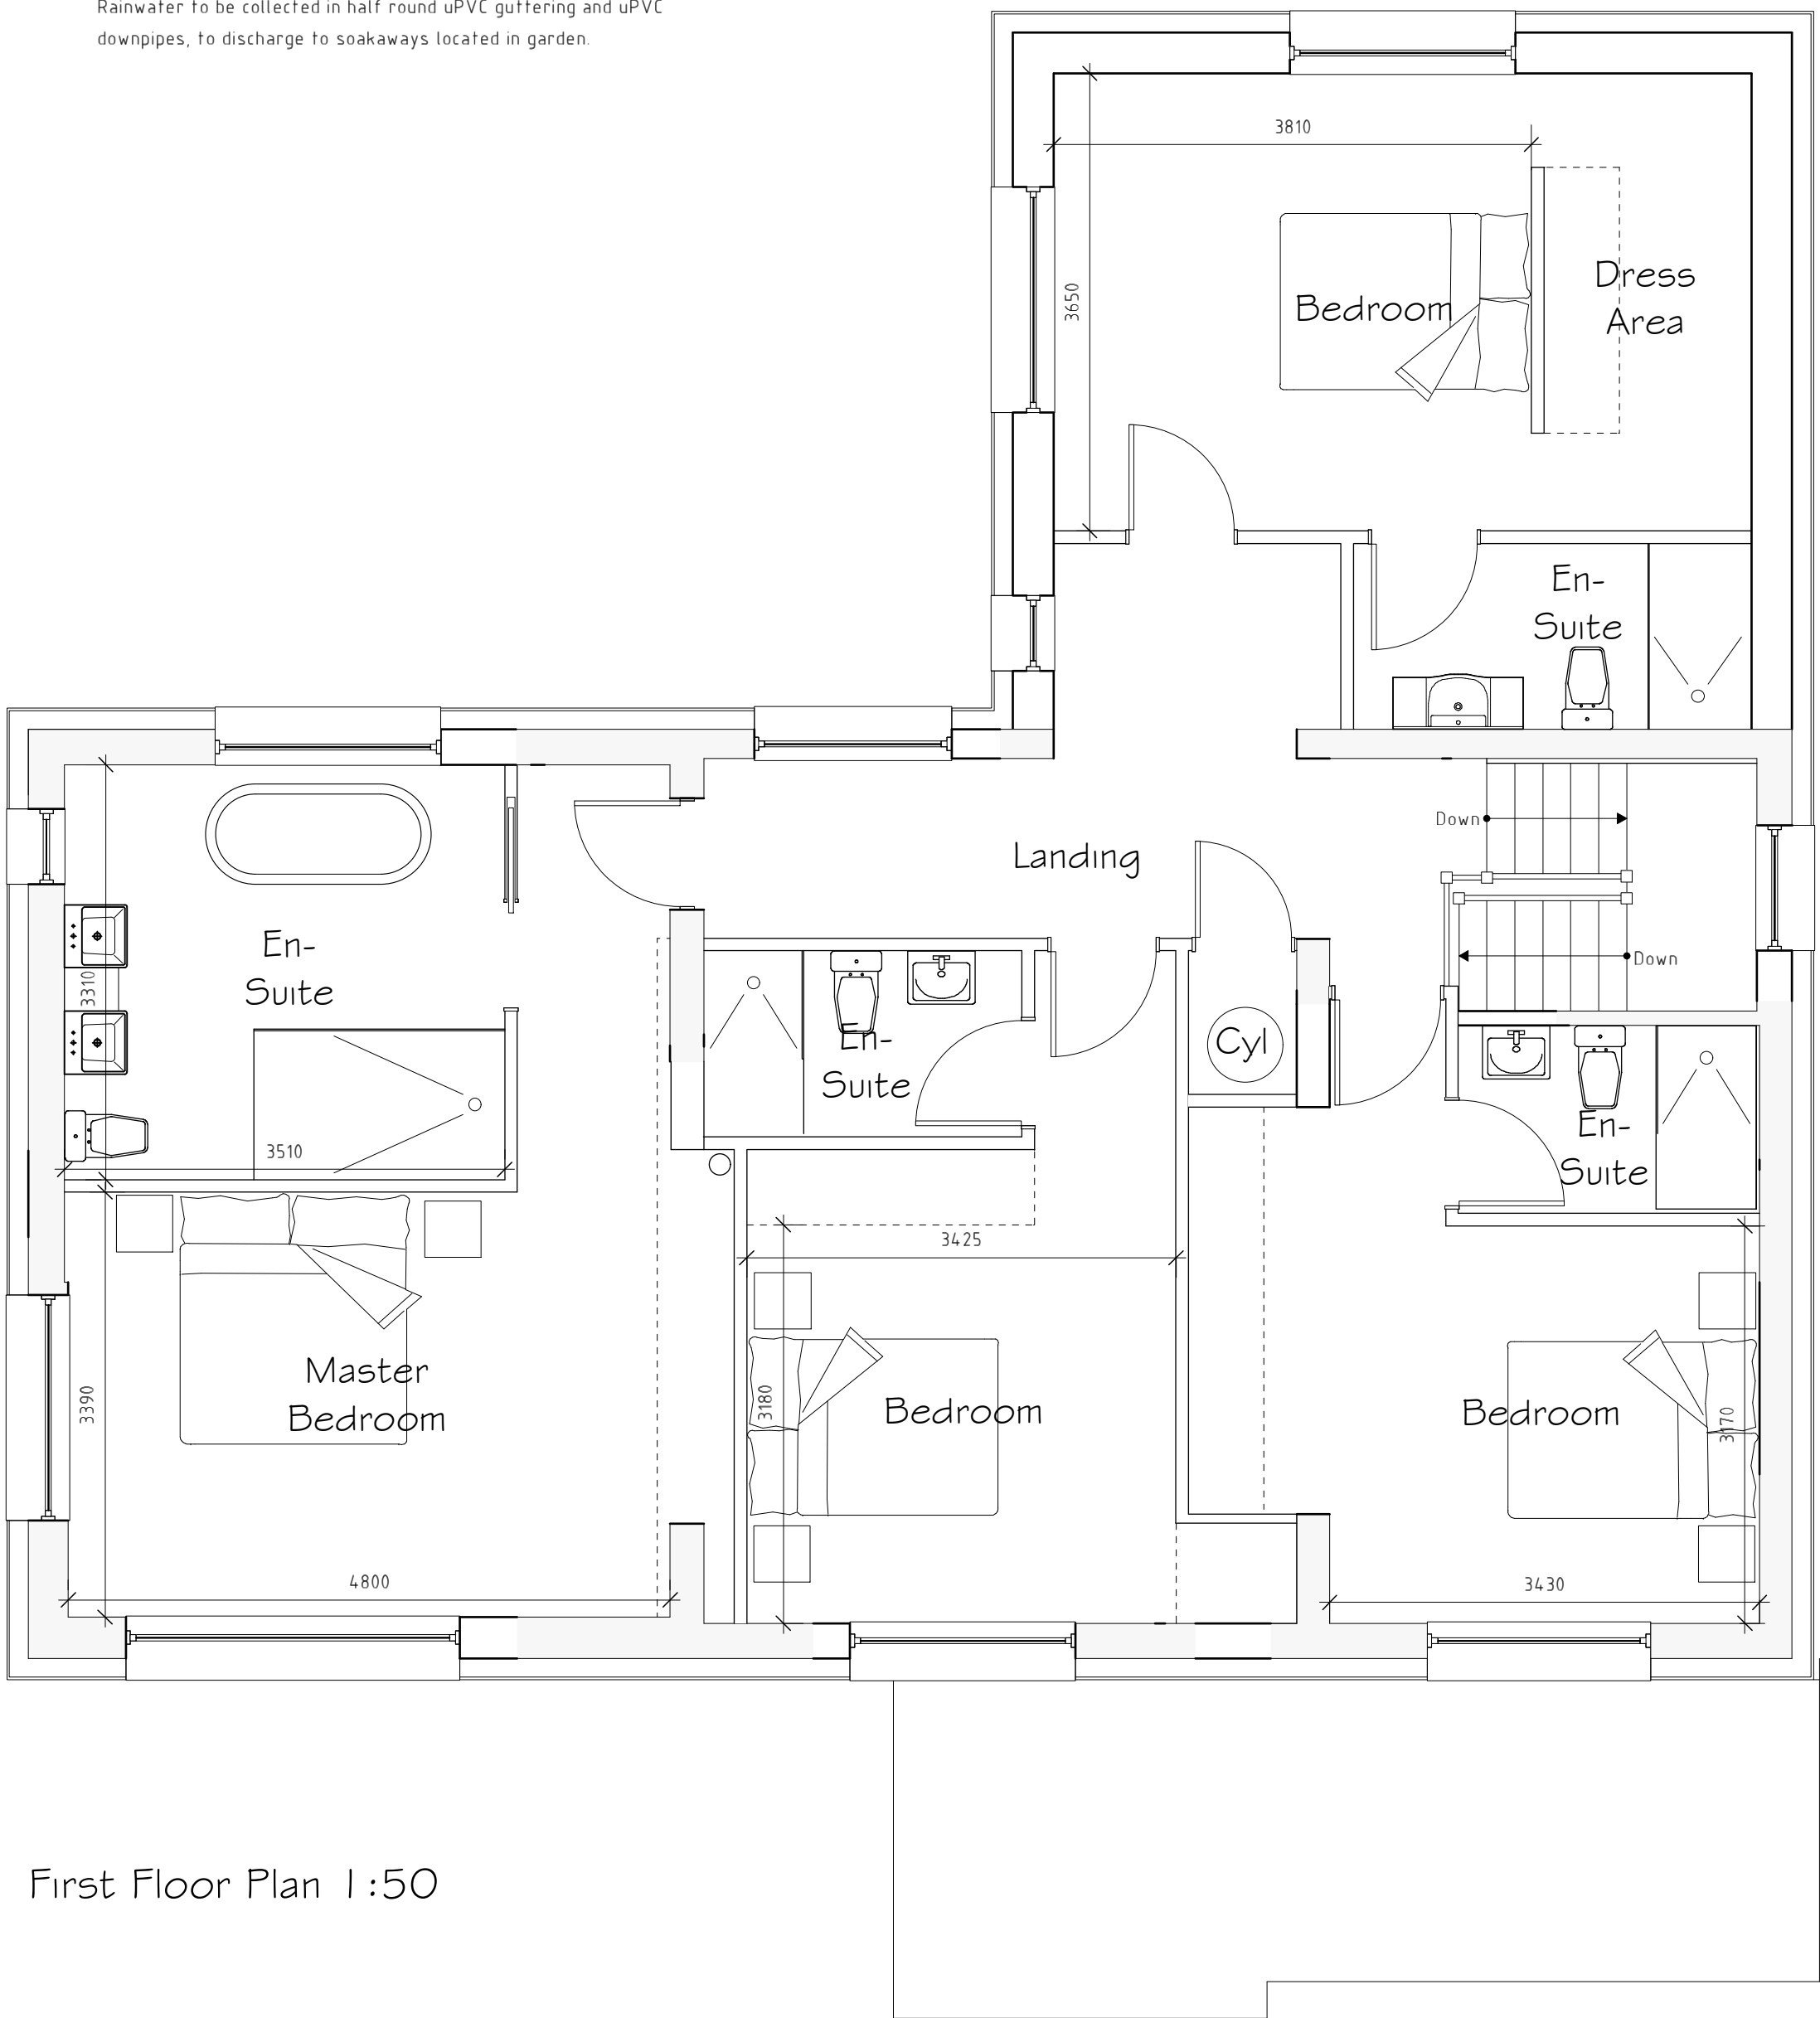

First Floor Plan 1:50

Rev	Date	Detail	Initial
B	08/18	Design Amends	D.J.F.
A	08/18	Design Amends	D.J.F.

Project: Proposed alterations at Bridge House, Vicarage Lane, Penley, LL13 0NF.	
Title: Planning	Scale: (A1) 1:50 & 1:100
Drawn By: J Felgate	Date: Aug 2018
Drawing No: S069/006	Sheet: 1 of 1

Office 3K4,
Redwither Business Tower,
Wrexham. LL13 9XT
Tel: 01978 356500
www.blueprintarchitectural.com
© copyright all rights reserved