



Proposed extensions and alterations at 4 Epsom Way, Wrexham, LL13 0LZ




FRONT ELEVATION - FACING SOUTH-EAST

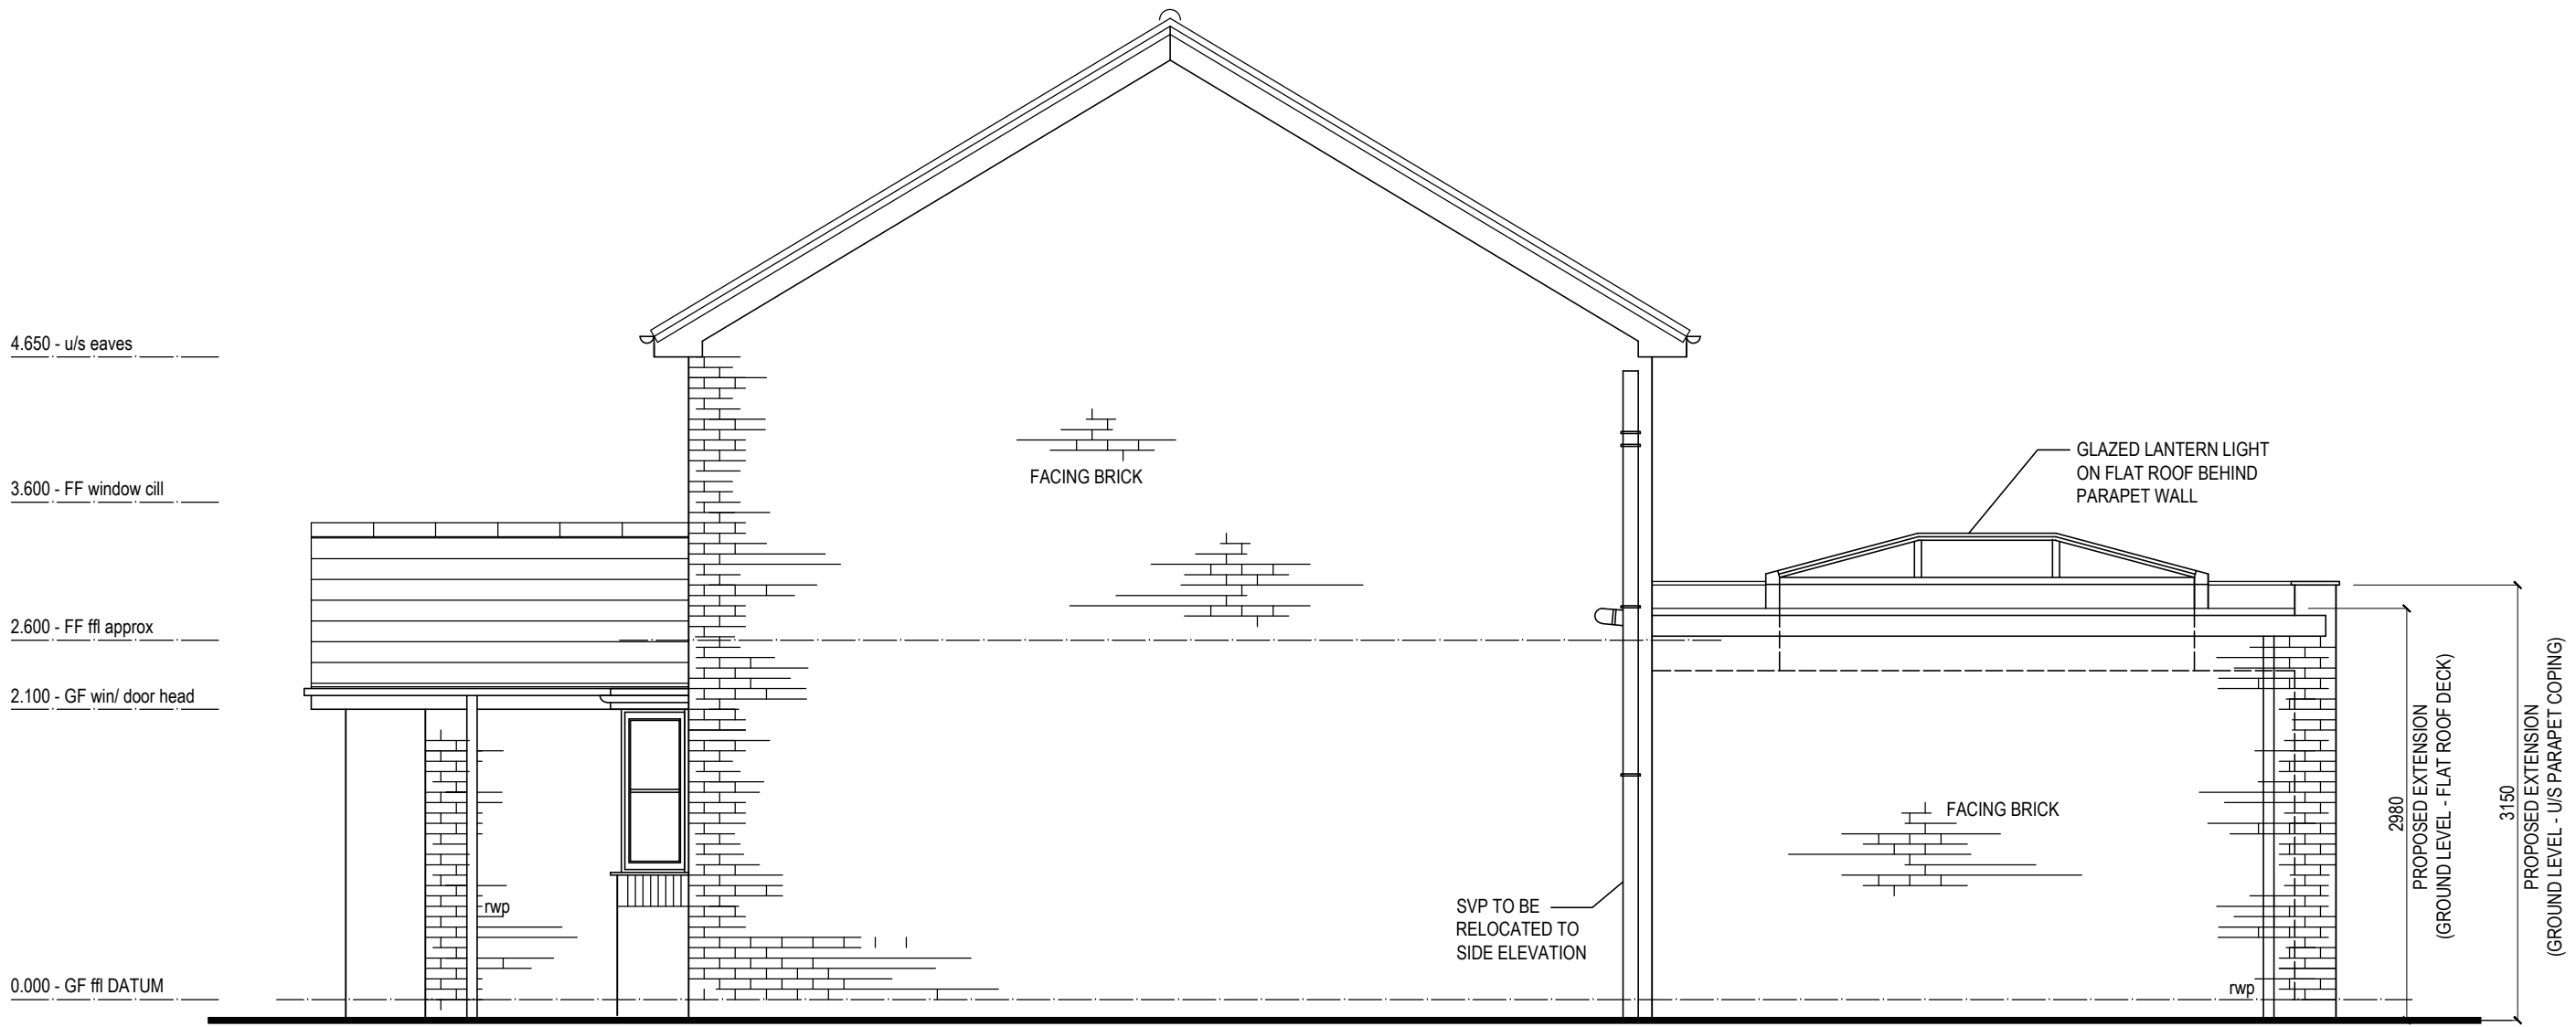


SIDE ELEVATION - FACING NORTH-EAST

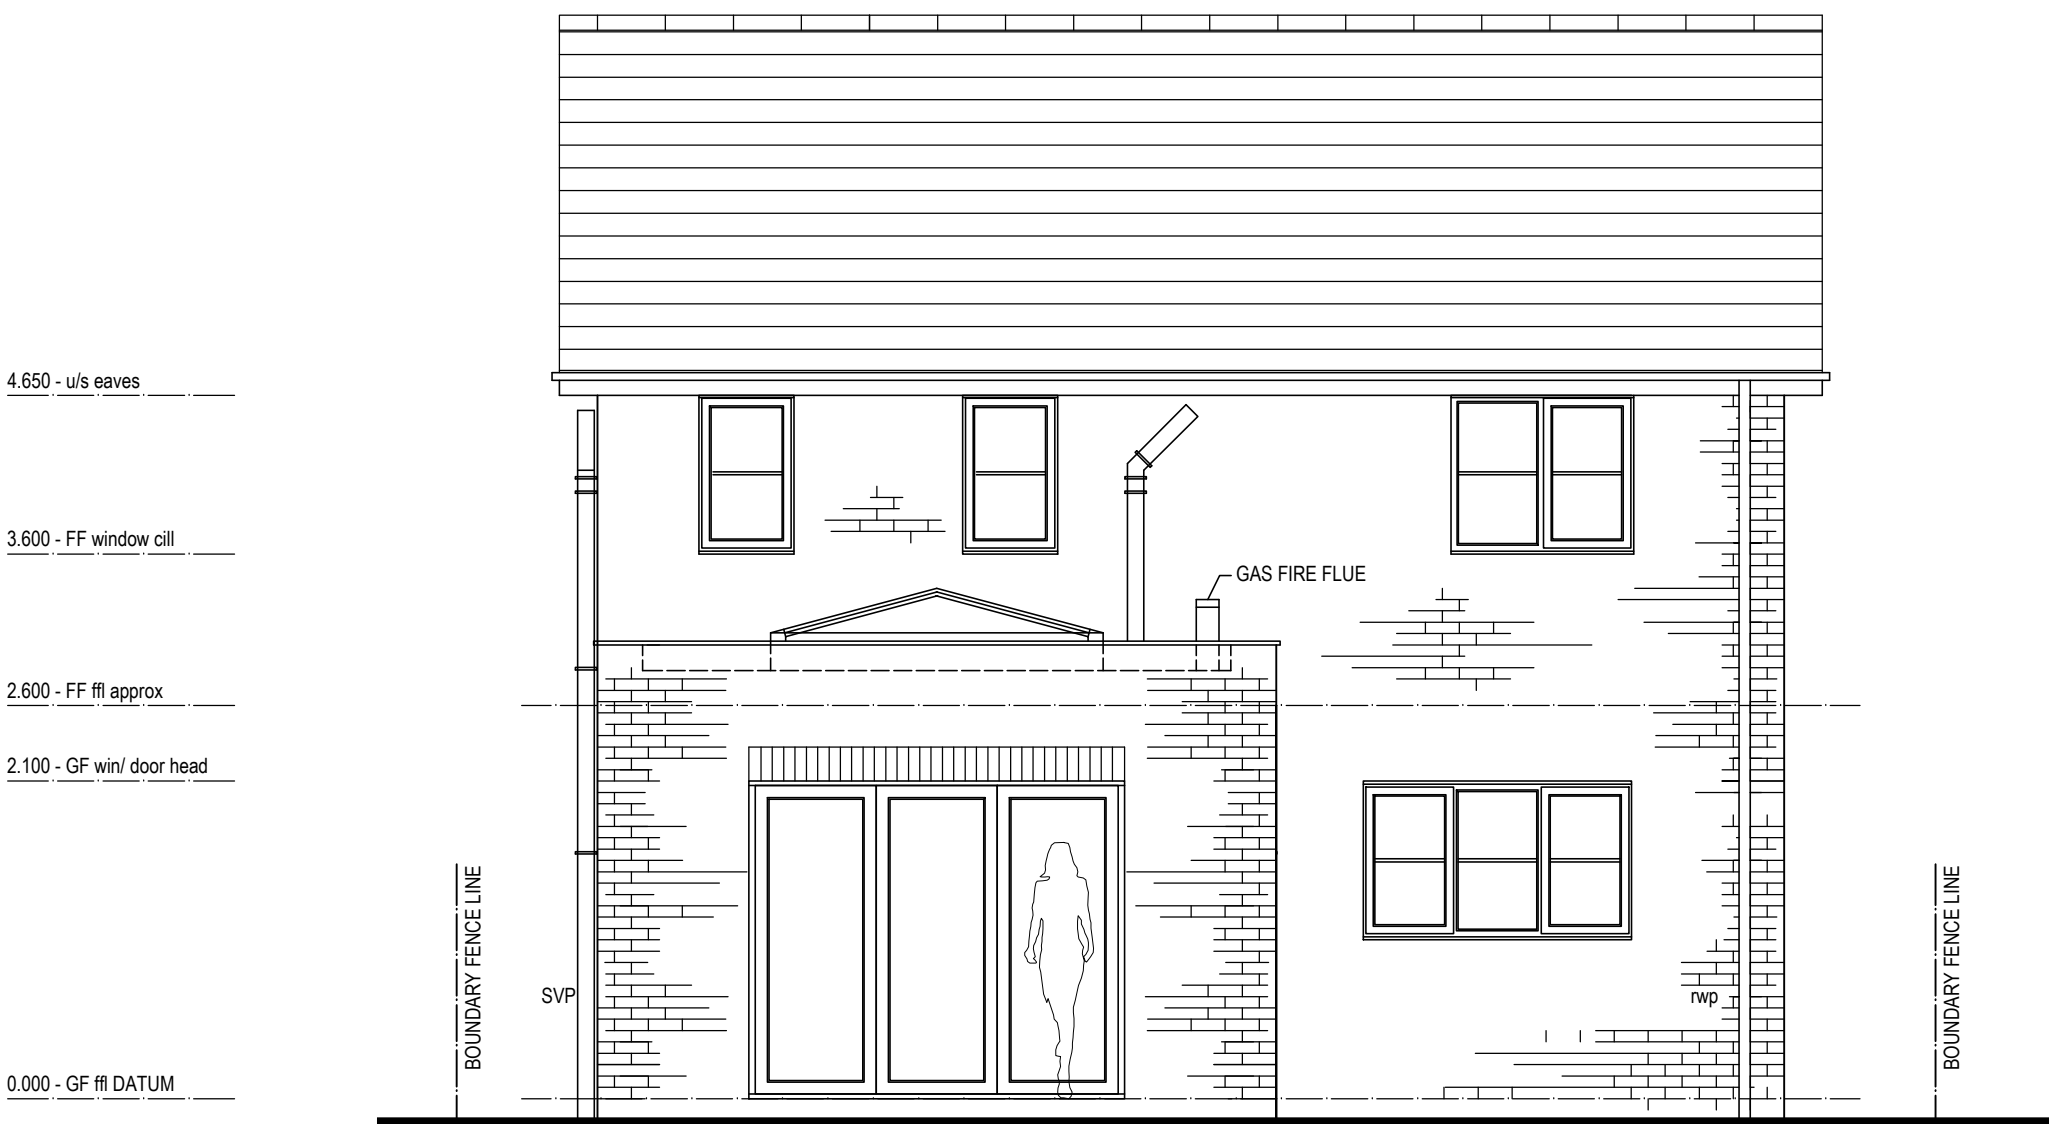


REAR ELEVATION - FACING NORTH-WEST

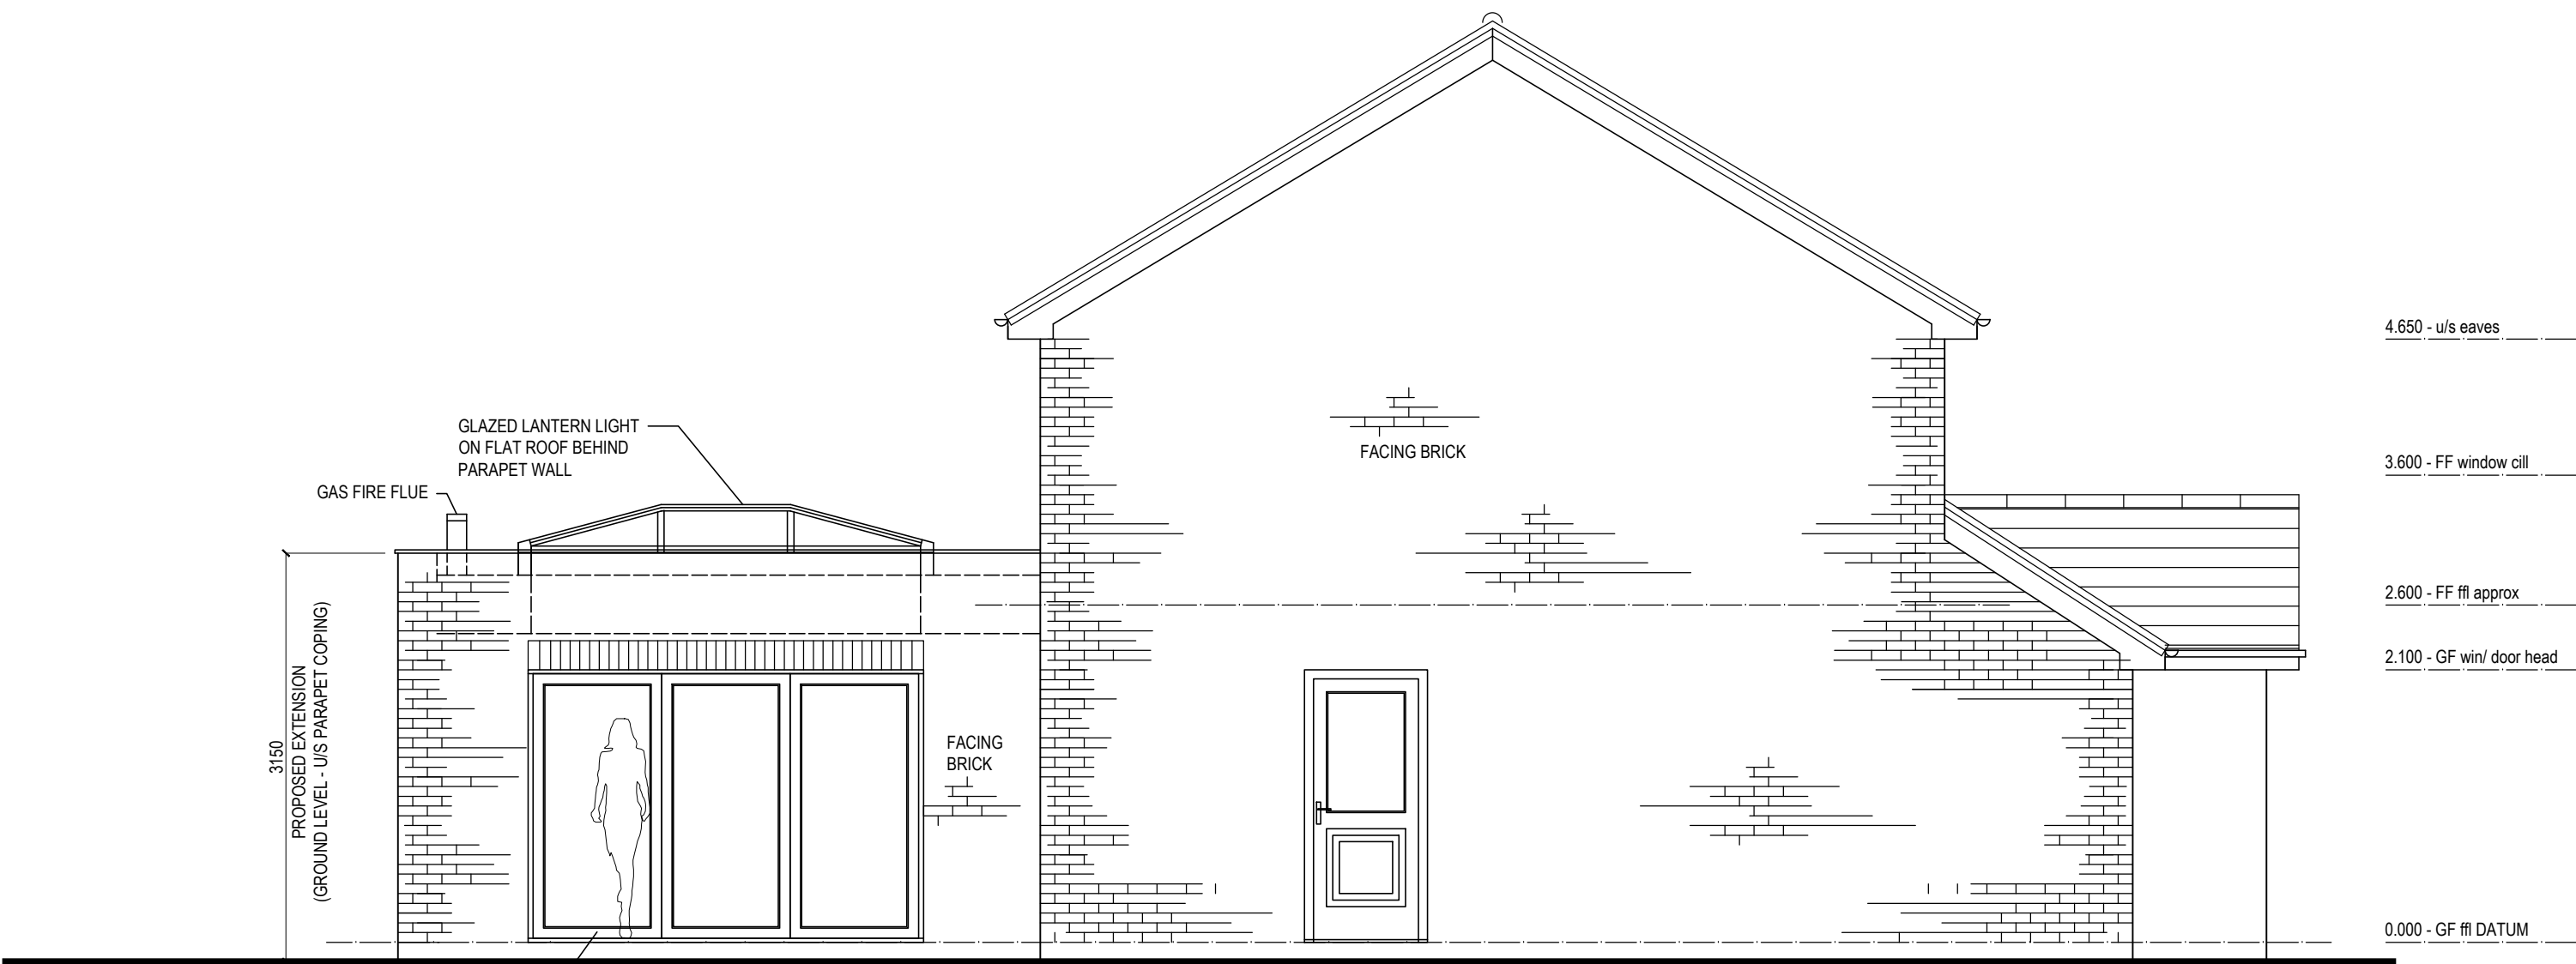

SIDE ELEVATION - FACING SOUTH-WEST

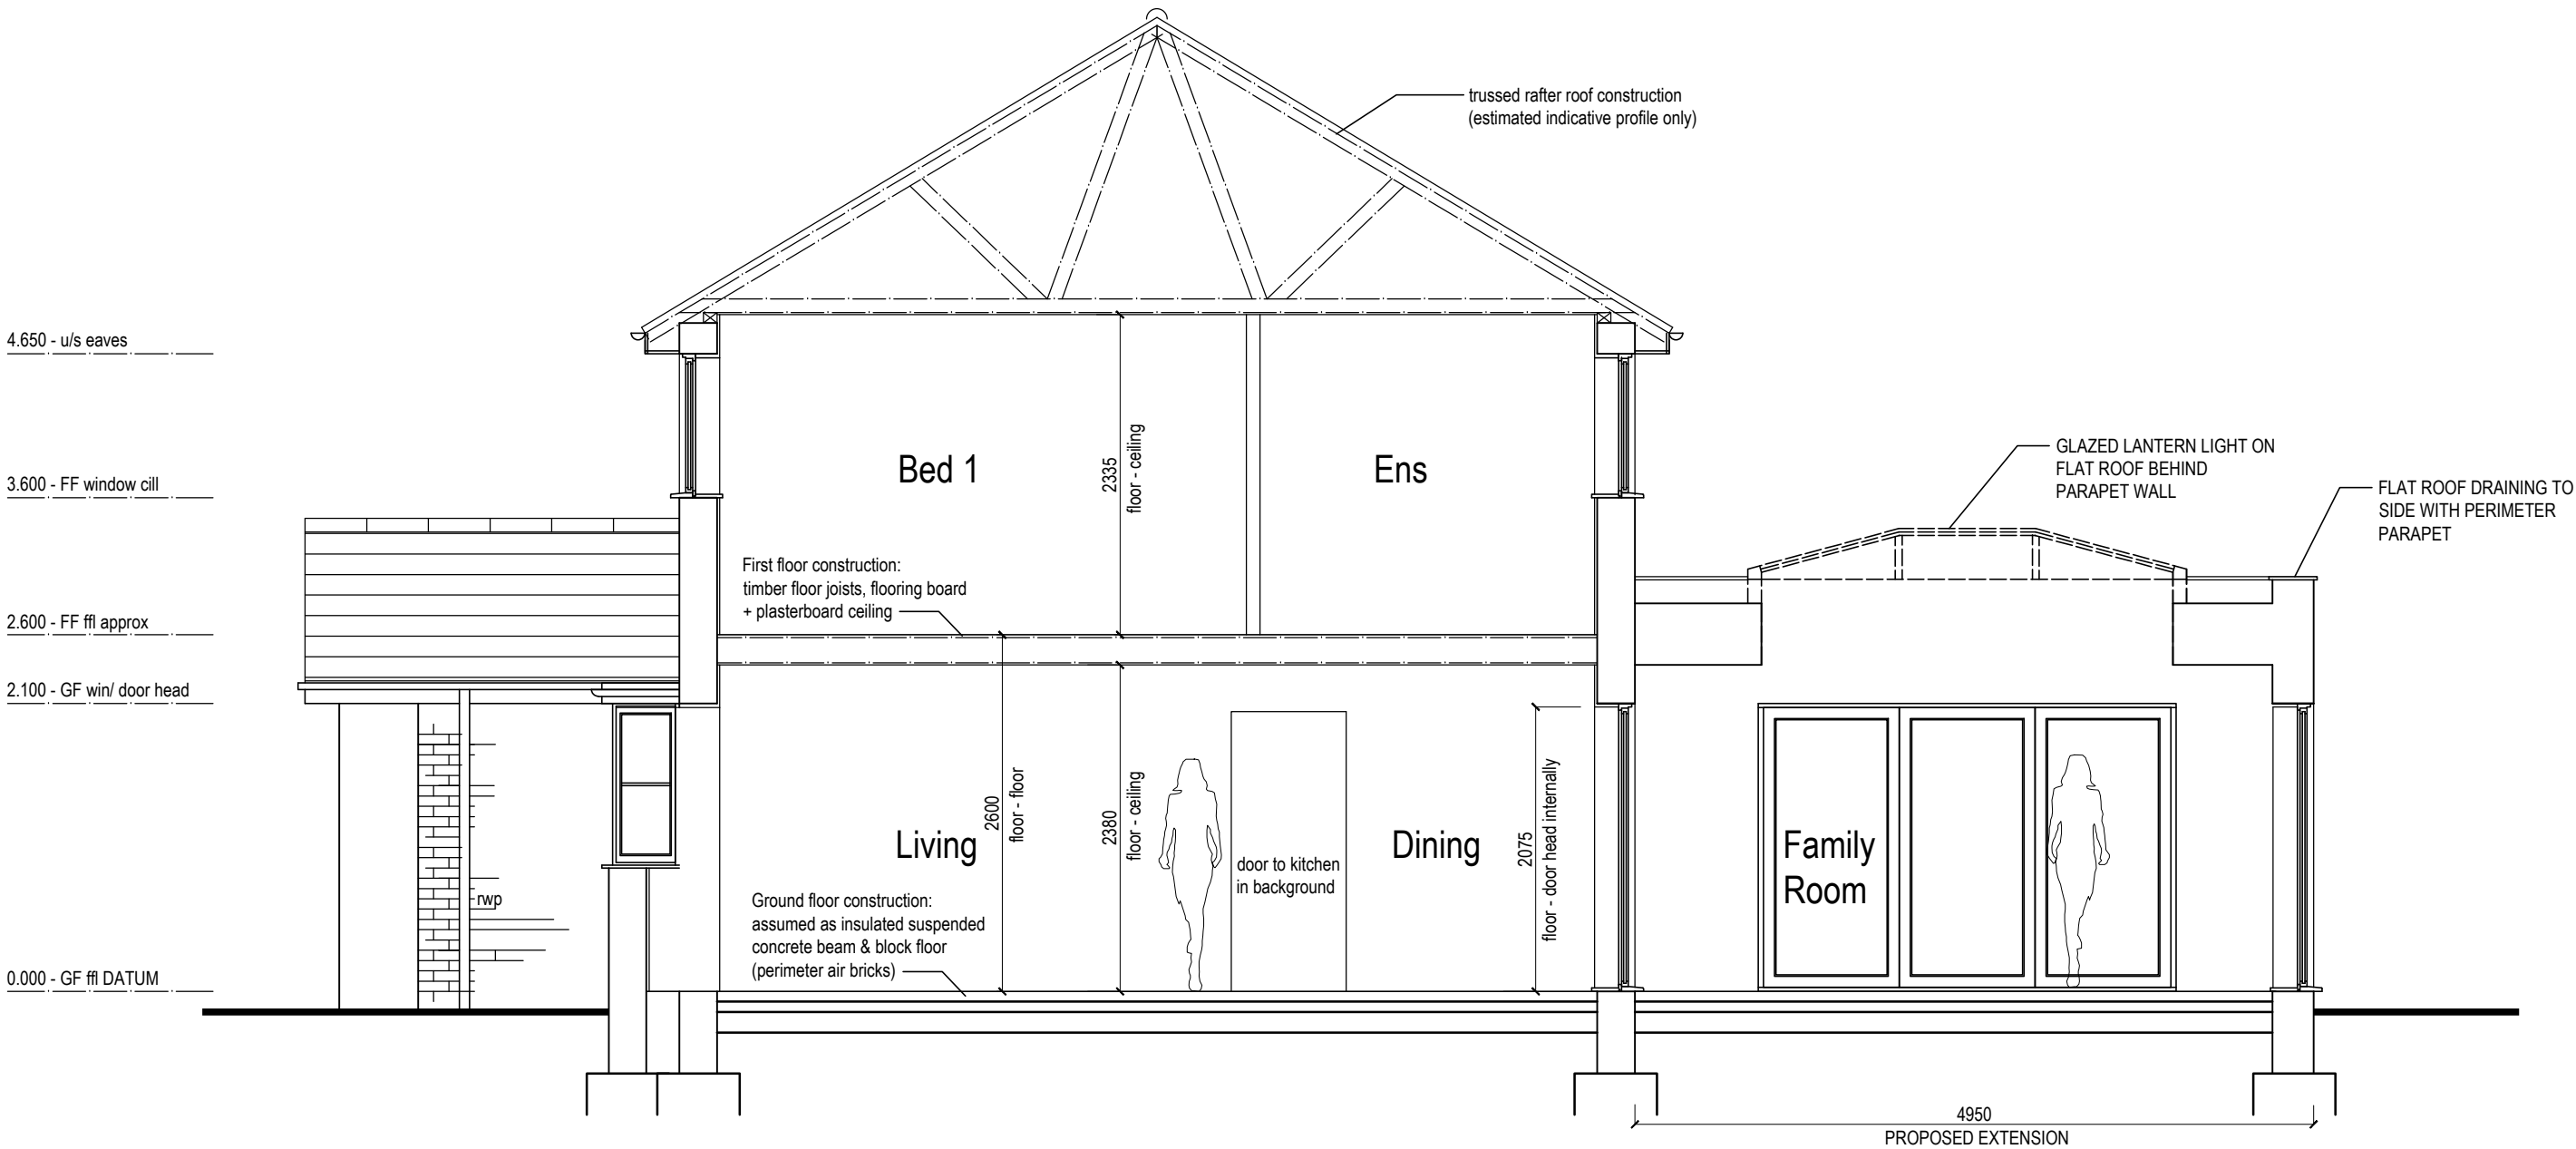

SECTION A-A

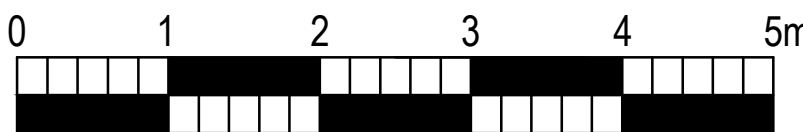

SCALE - Metres

A	21 05 17	Planning application
Rev.	Date	Notes

MHA

MARTIN HOLLAND ARCHITECT

5 Hallowsgate Court, Kelsall, Tarporley, Cheshire, CW6 0RE

t. 07966 099148

e. martin holland100@hotmail.com

Project: Proposed extension & alterations at 4 Epsom Way, Wrexham, LL13 0LZ

Dwg Title: ELEVATIONS & SECTION A-A AS PROPOSED

Project: 201

Dwg No: 12

Rev: A

Date: MAY 2021

Scale: 1:50@A1
1:100@A3

Stage: PLANNING

Disclaimer

This drawing and the building works depicted are the copyright of the Architect and may not be reproduced without permission. All measurements are to be checked on site and any discrepancies reported to the Architect. This drawing was prepared for the Client, Project & Site named above. No responsibility is accepted whatsoever should the drawing be used by any other person, on any other site or for any other purpose than those stated. This drawing is to be read in conjunction with all relevant drawings and specifications.