




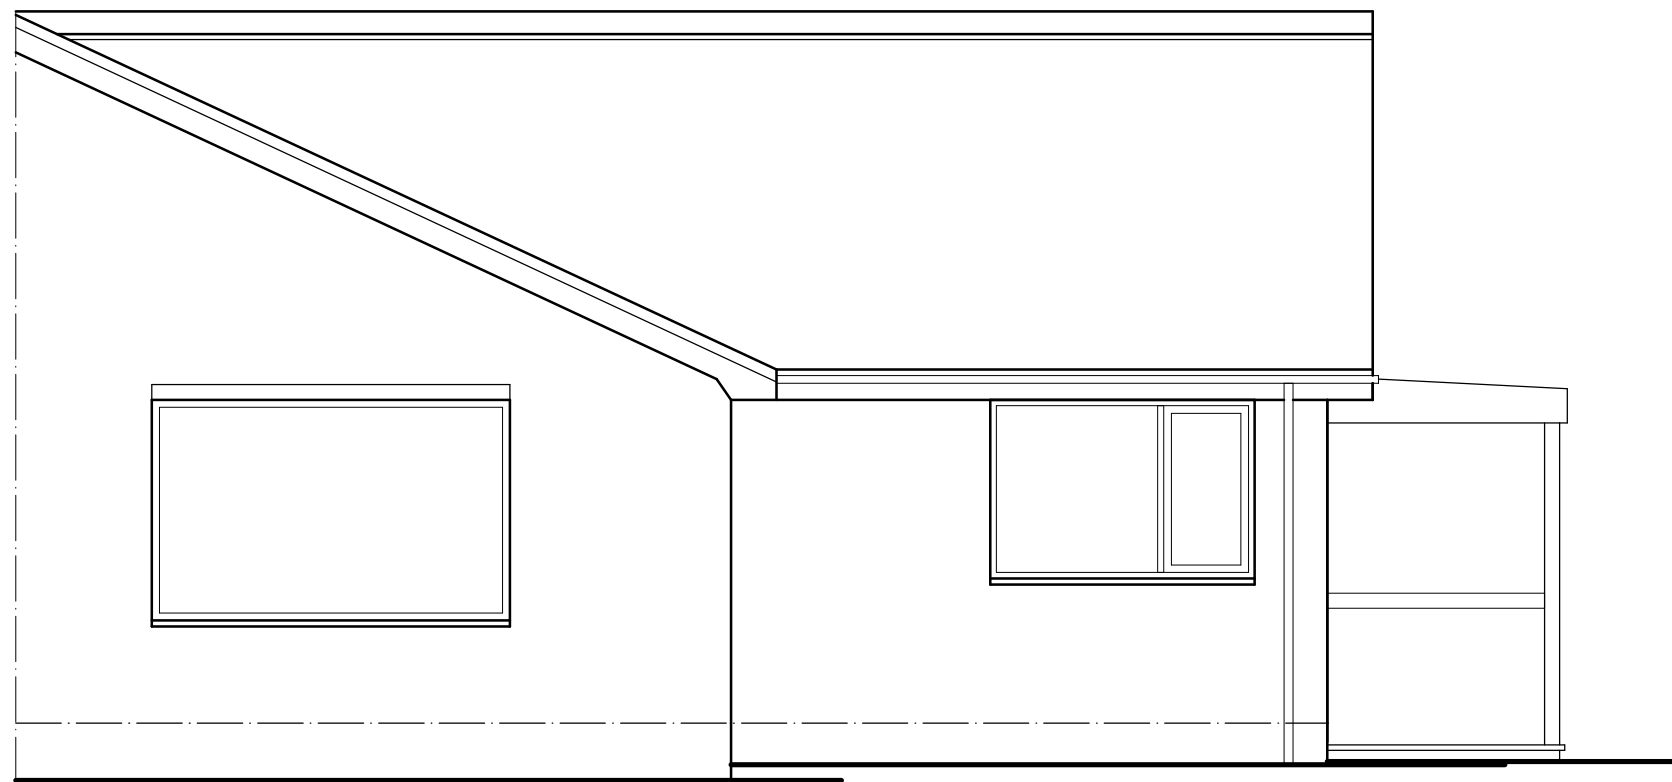


EXISTING FRONT ELEVATION.

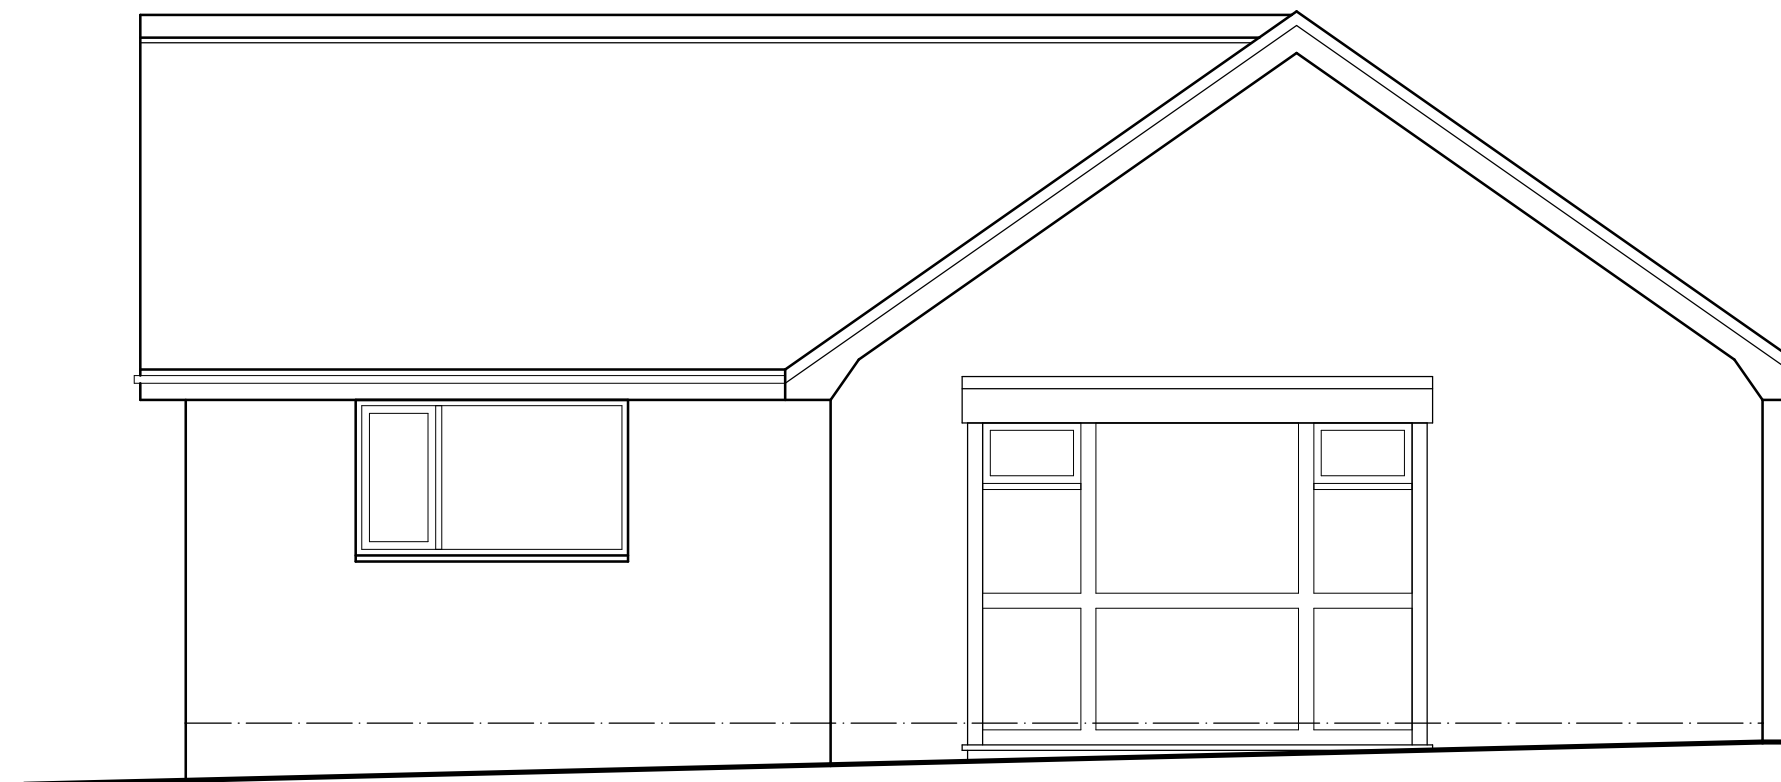


EXISTING SIDE ELEVATION.

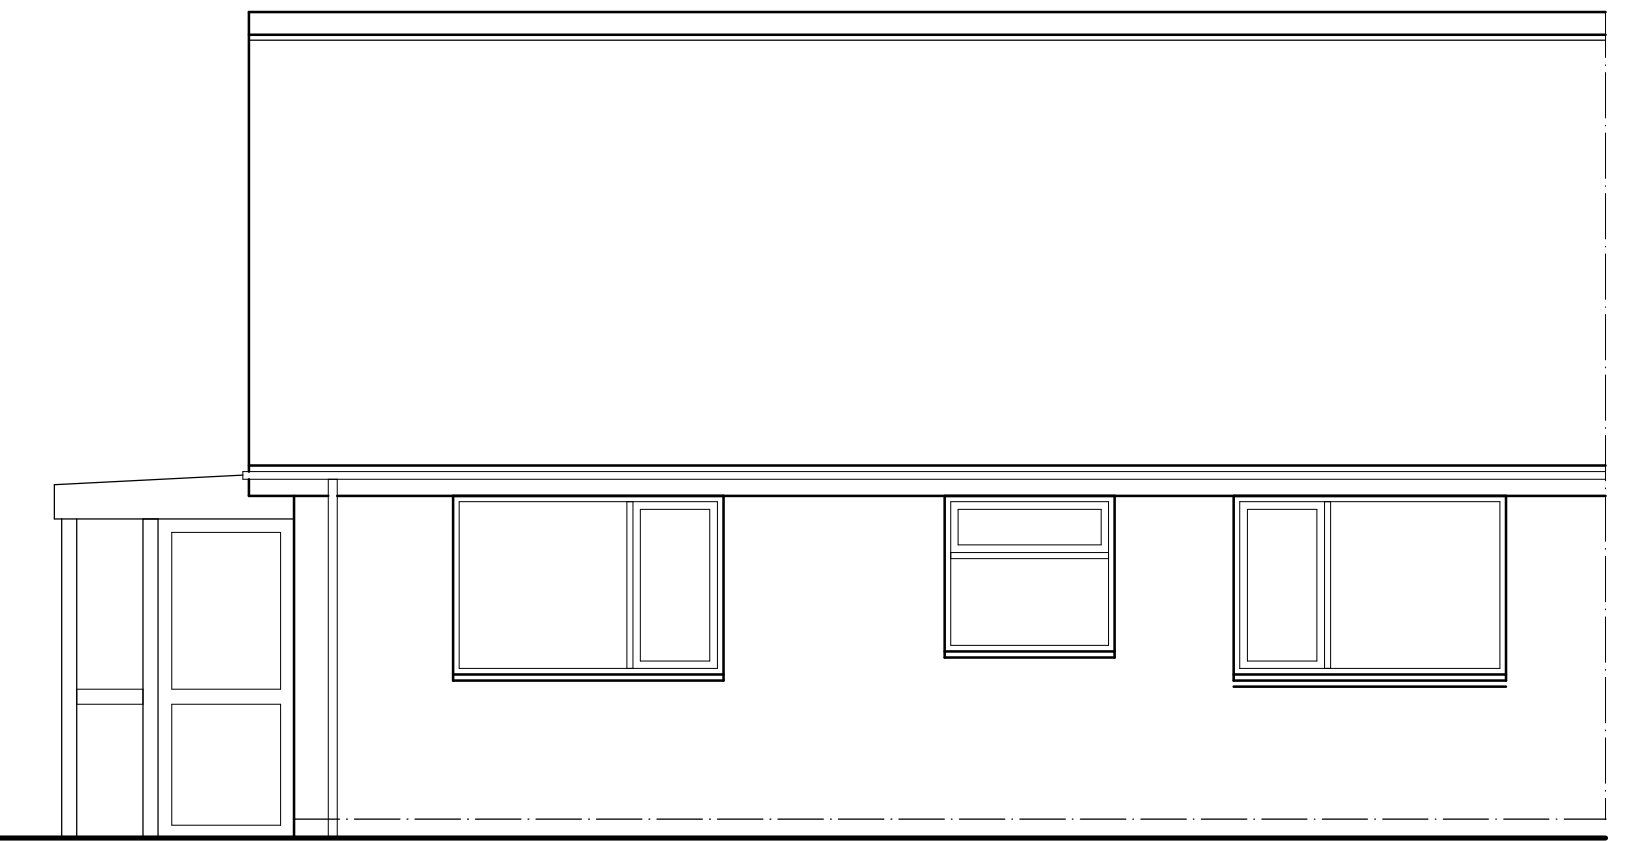

EXISTING REAR ELEVATION.

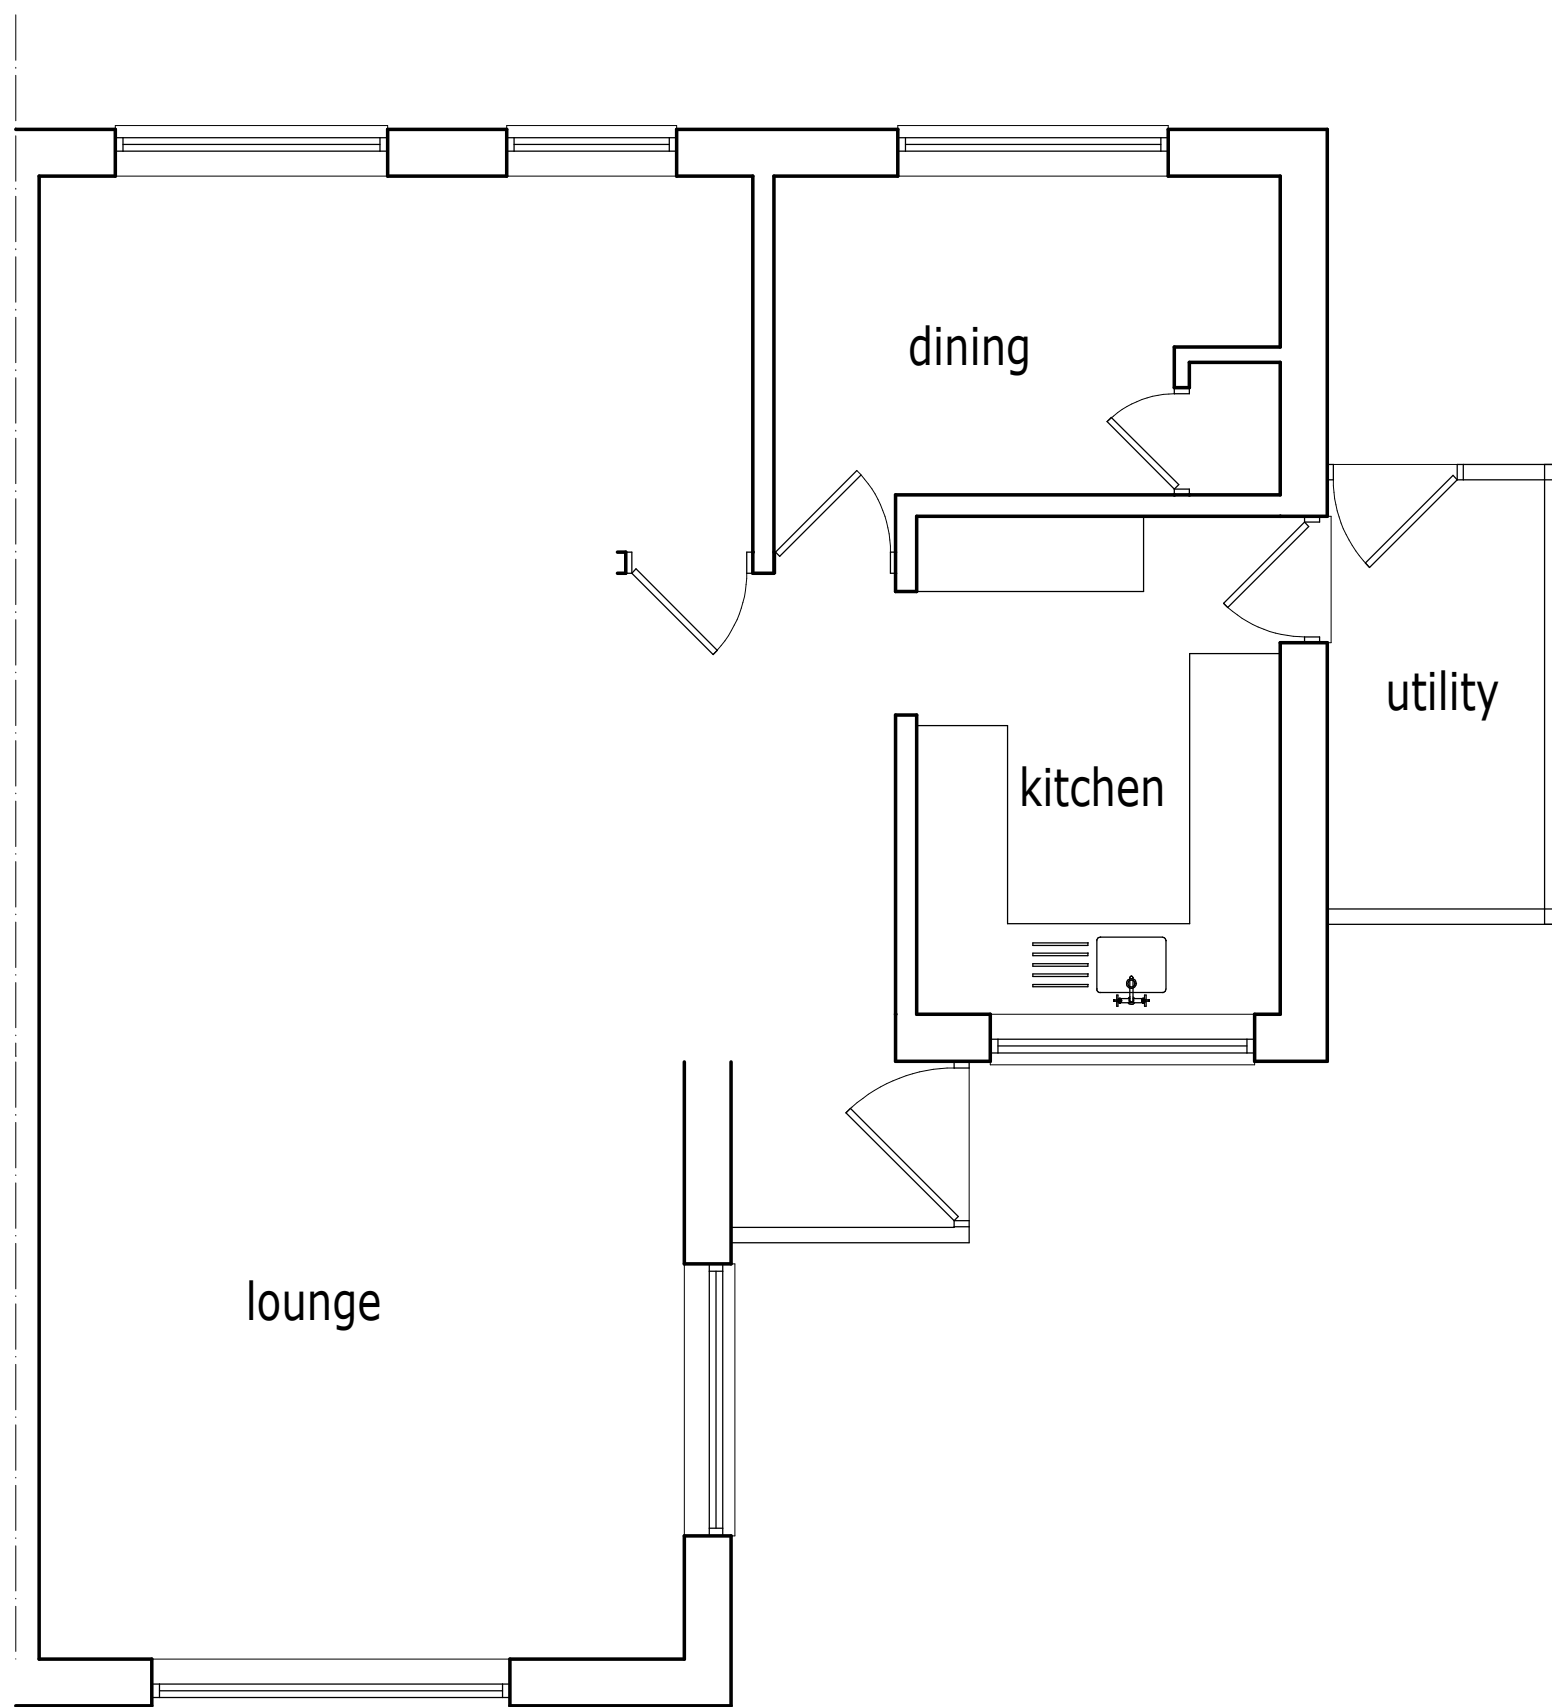

EXISTING FLOOR LAYOUT PLAN.

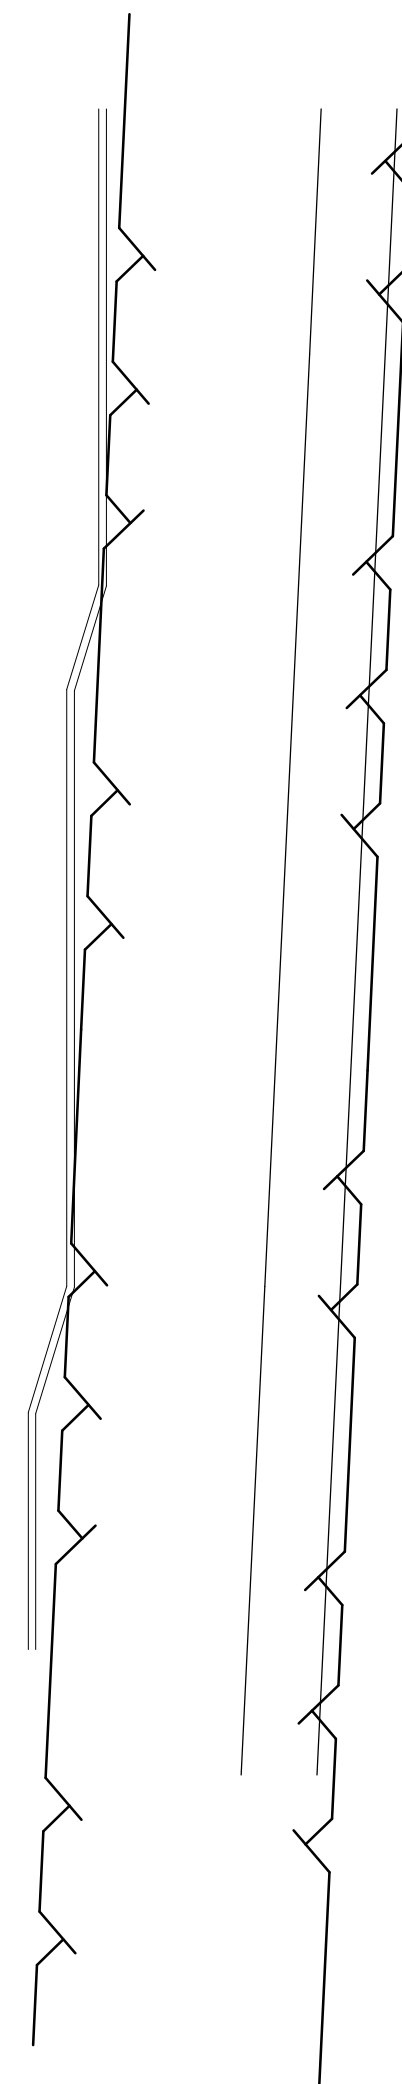

Project.		
PROPOSED EXTENSION to PARK SIDE, PARK ROAD, COEDPOETH, WREXHAM, LL11 3TD.		
Client.		
Mr R. LLOYD.		
Title.		
PLAN & ELEVATIONS - AS EXISTING.		
Drawing No.		
10524.03.dsj		
Date.	April 2021.	Scale.
		1:50@A1.
D.S. Jones & Co.		
Architectural & Planning Consultants. The Studio, 26, Prospect Drive, Coedpoeth, Wrexham, LL11 3PE. Tel : 01978 750195 / 07880 874522. E : dsjonesandco@live.co.uk		