





North Elevation

1 : 100

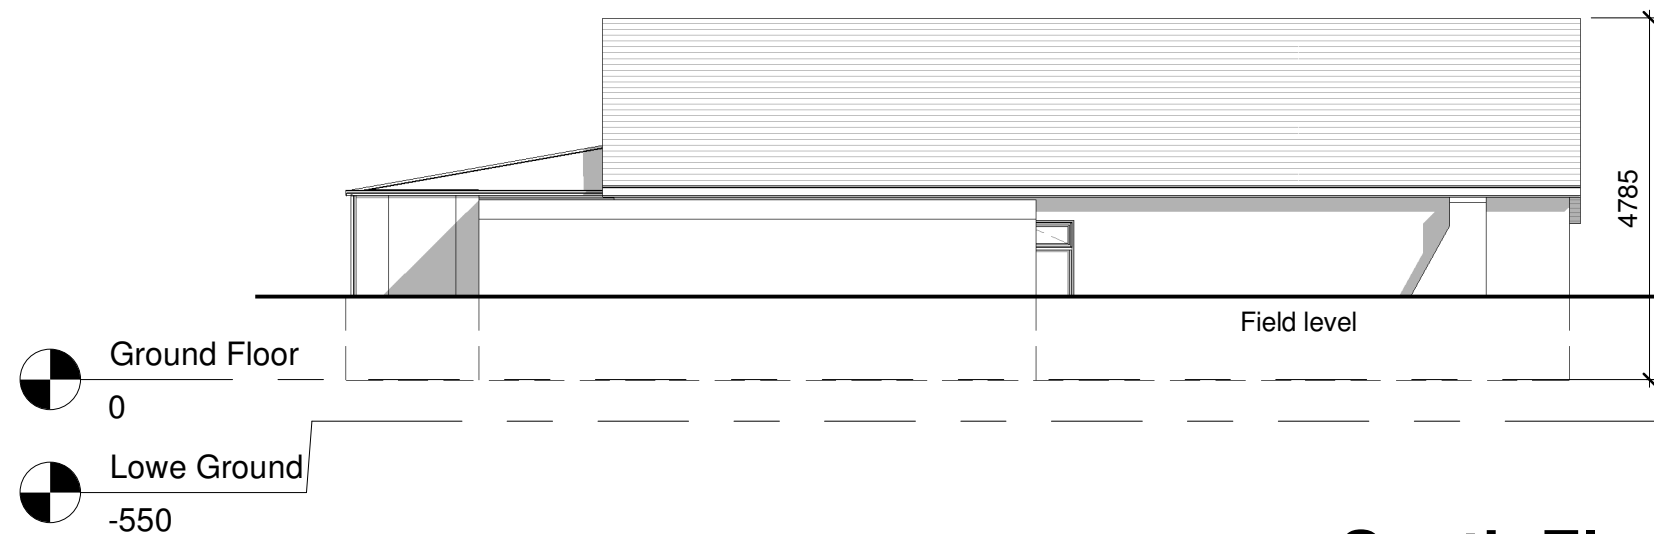

South Elevation

1 : 100

 

VISUAL SCALE 1:100 @ A3

Rev.	Revision description	Drawn	Checked	Date
------	----------------------	-------	---------	------



Project	Five Oaks, Legacy LL14 4ER	Scale @ A3	Drawn By	Checked By	Date
		1 : 100	GE	-	13.01.21
Title	North and South Elevations	Job No.	Sheet No.	Rev.	
		Drawing Number	21-01	A004	-