



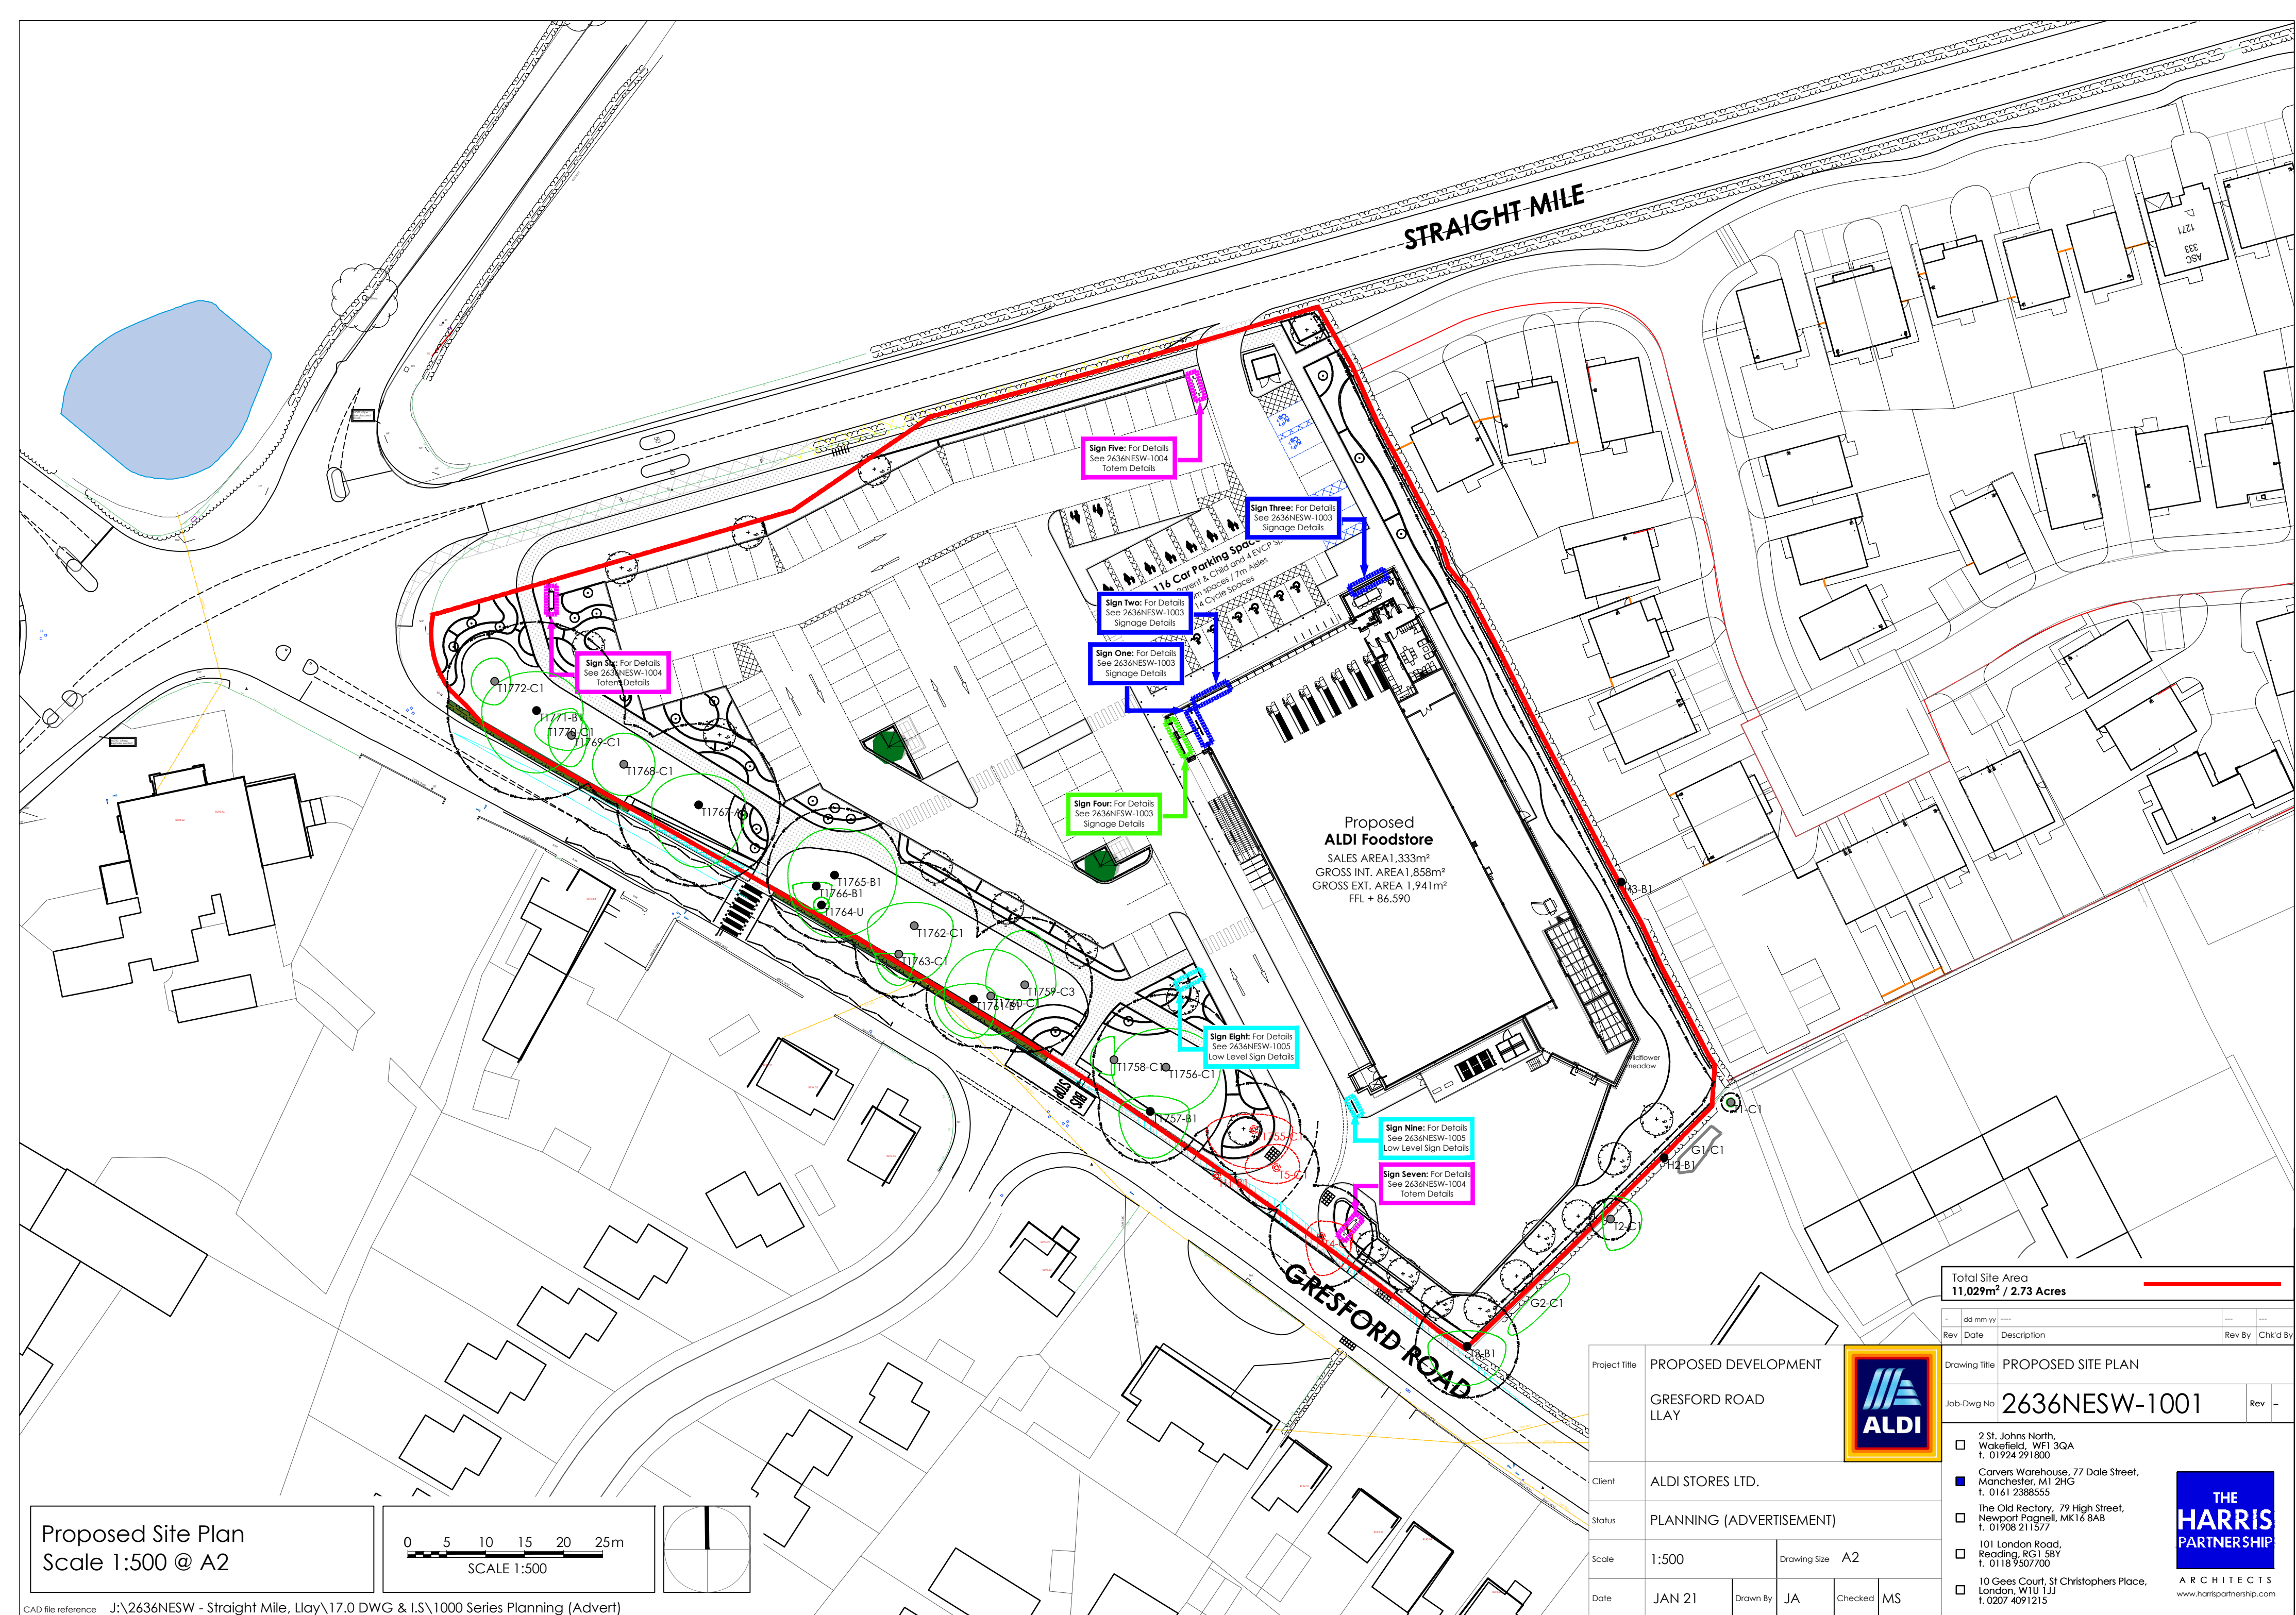

Proposed Site Plan
Scale 1:500 @ A2

 

Proposed
ALDI Foodstore
SALES AREA 1,333m²
GROSS INT. AREA 1,858m²
GROSS EXT. AREA 1,941m²
FFL + 86,590

Sign Five: For Details
See 2636NESW-1004
Totem Details

Sign Three: For Details
See 2636NESW-1003
Signage Details

Sign Two: For Details
See 2636NESW-1003
Signage Details

Sign One: For Detail
See 2636NESW-1003
Signage Details

Sign Stix: For Details
See 263 NESW-1004
Totem Details

Sign Four: For Details See 2636NESW-1003 Signage Details

Sign Eight: For Details
See 2636NESW-1005
Low Level Sign Detail:

Sign Nine: For Detail
See 2636NESW-1005
Low Level Sign Detail

Sign Seven: For Details
See 2636NESW-1004
Totem Details

Total Site Area
11,029m² / 2.73 Acres

-	dd-mm-yy	----	---	---
Rev	Date	Description	Rev By	Chk'd By

Drawing Title	PROPOSED SITE PLAN
---------------	--------------------

Job-Dwg No	2636NESW-1001	Rev	-
------------	---------------	-----	---

- ☐ 2 St. Johns North,
Wakefield, WF1 3QA
t. 01924 291800
- ☒ Carvers Warehouse, 77 Dale Street,
Manchester, M1 2HG
t. 0161 2388555
- ☐ The Old Rectory, 79 High Street,
Newport Pagnell, MK16 8AB
t. 01908 211577
- ☐ 101 London Road,
Reading, RG1 5BY
t. 0118 9507700
- ☐ 10 Gees Court, St Christophers Place,
London, W1J 1JJ
t. 0207 4091215

Project Title	PROPOSED DEVELOPMENT			
	GRESFORD ROAD LLAY			
Client	ALDI STORES LTD.			
Status	PLANNING (ADVERTISEMMENT)			
Scale	1:500	Drawing Size	A2	
Date	JAN 21	Drawn By	JA	Checked MS

