




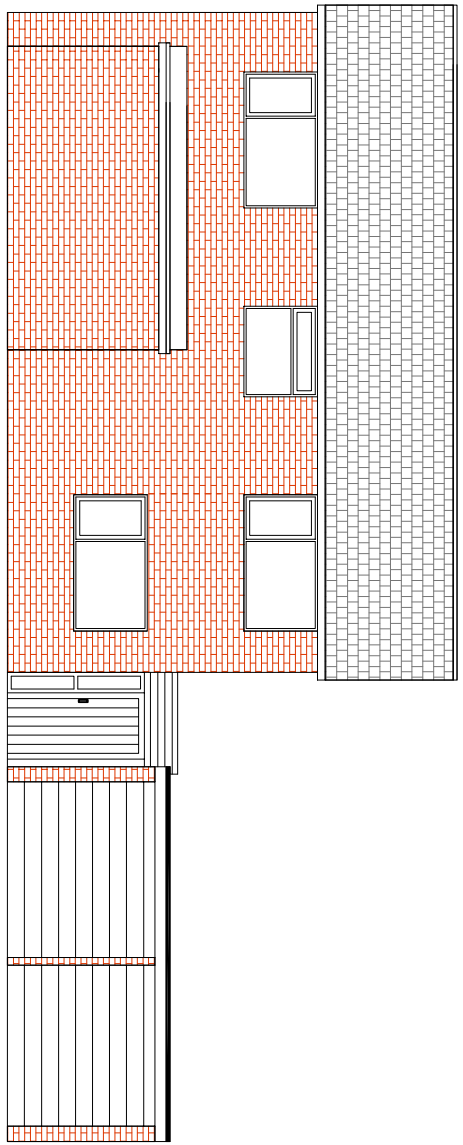


EXISTING FRONT ELEVATION
Scale 1/100

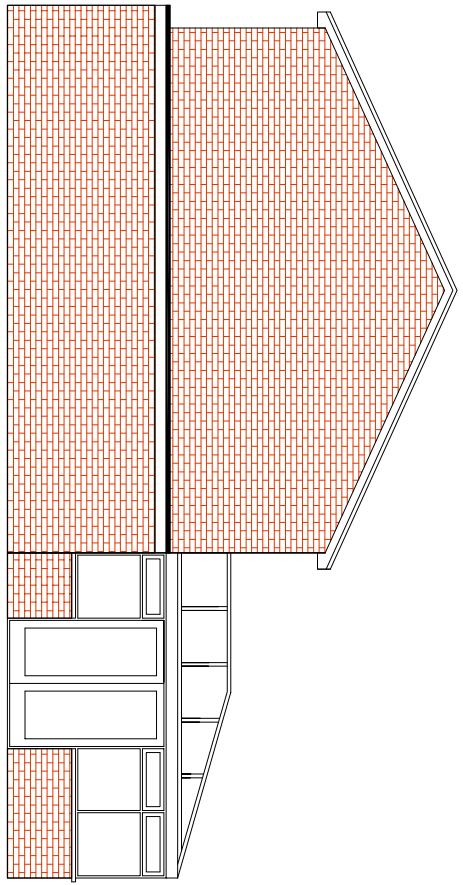


EXISTING RH SIDE ELEVATION
Scale 1/100

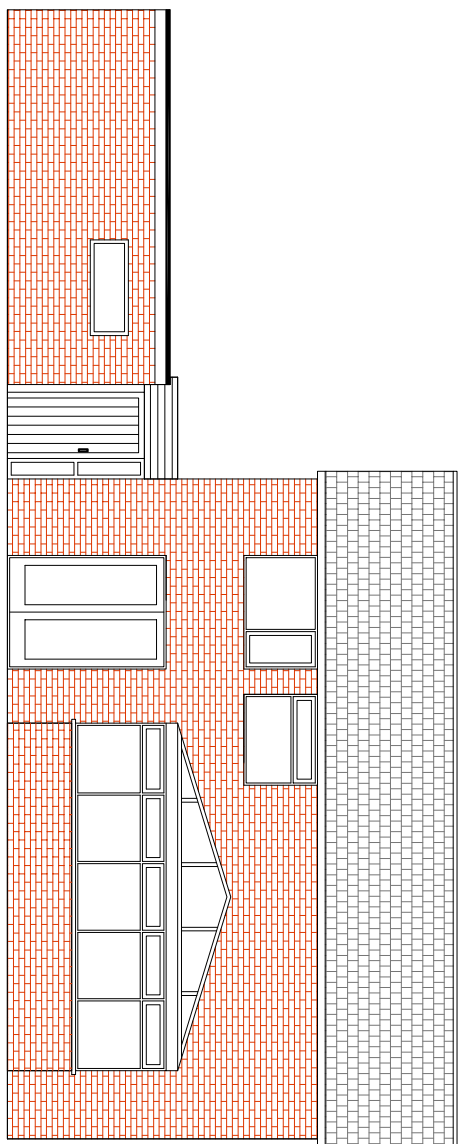


EXISTING REAR ELEVATION
Scale 1/100

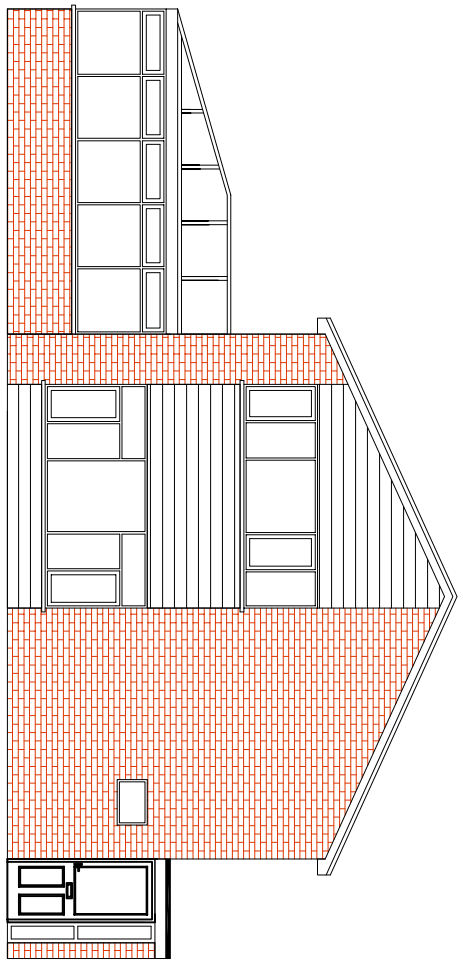


EXISTING LH SIDE ELEVATION
Scale 1/100

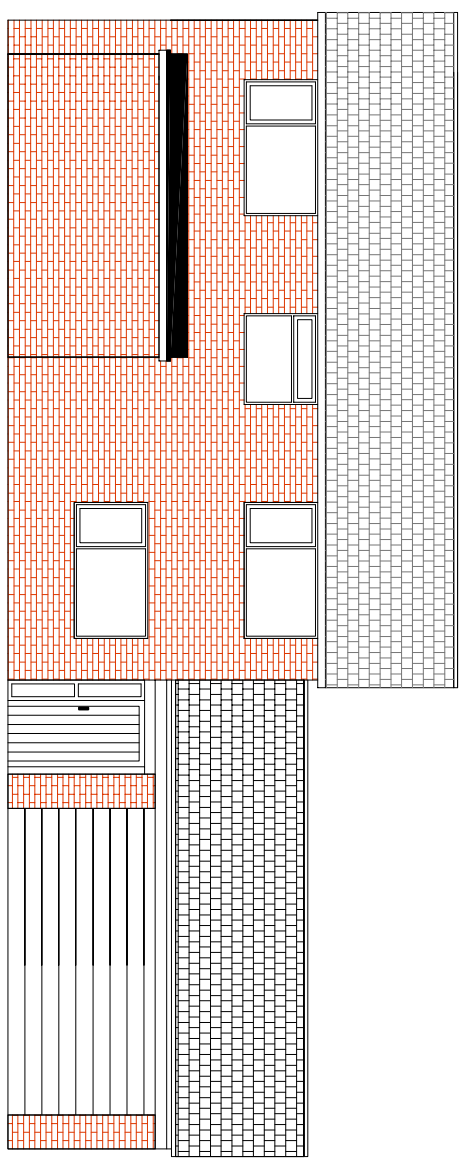


PROPOSED FRONT ELEVATION
Scale 1/100

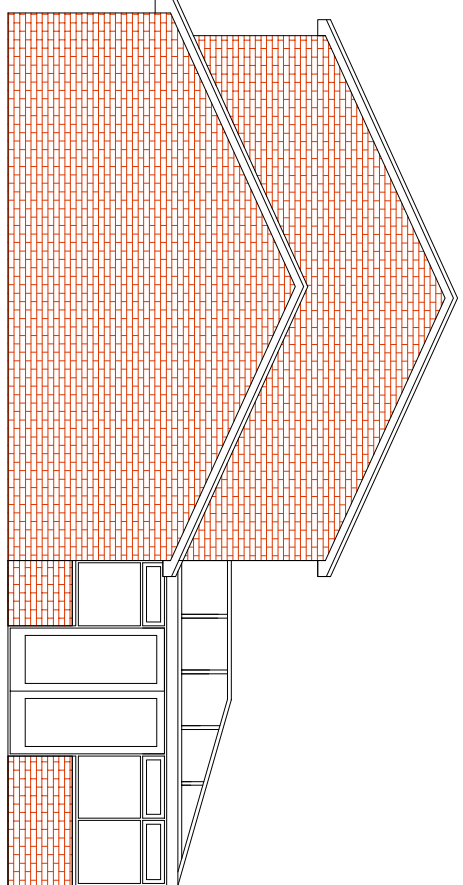


PROPOSED RH SIDE ELEVATION
Scale 1/100

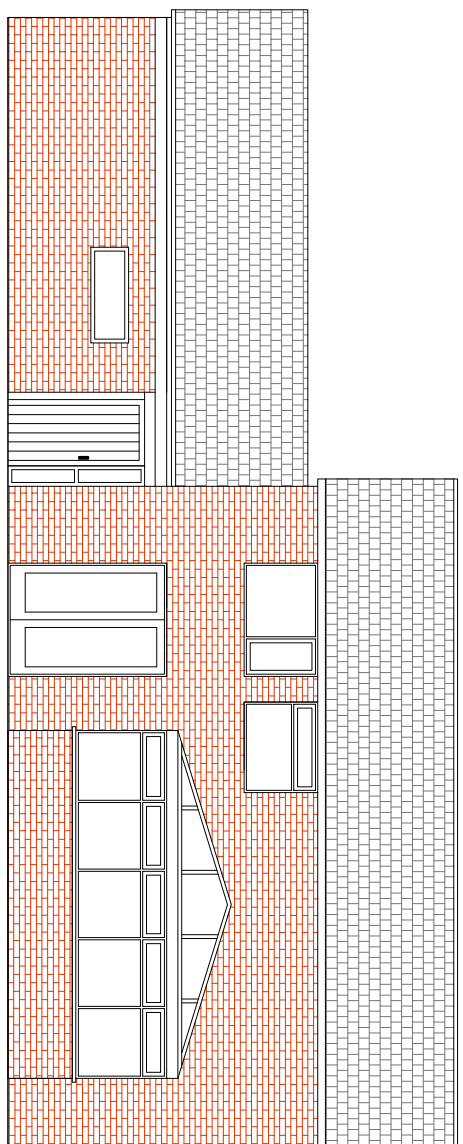


PROPOSED REAR ELEVATION
Scale 1/100

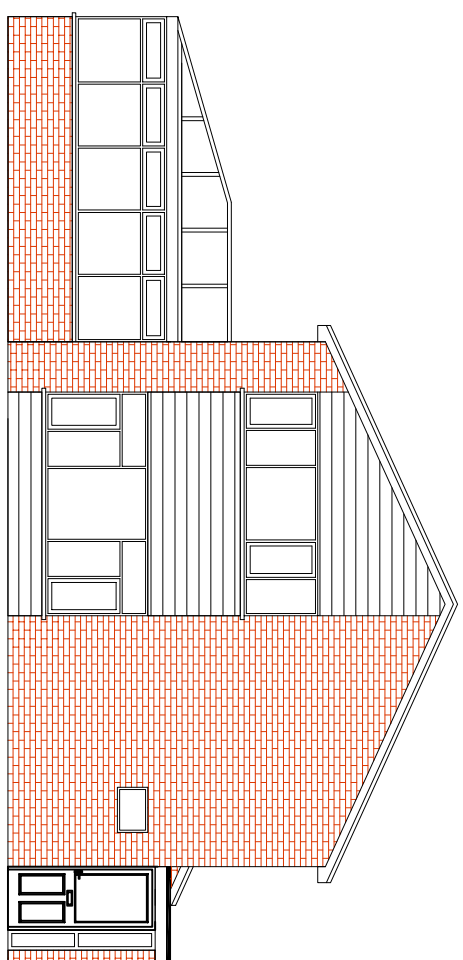


PROPOSED LH SIDE ELEVATION
Scale 1/100

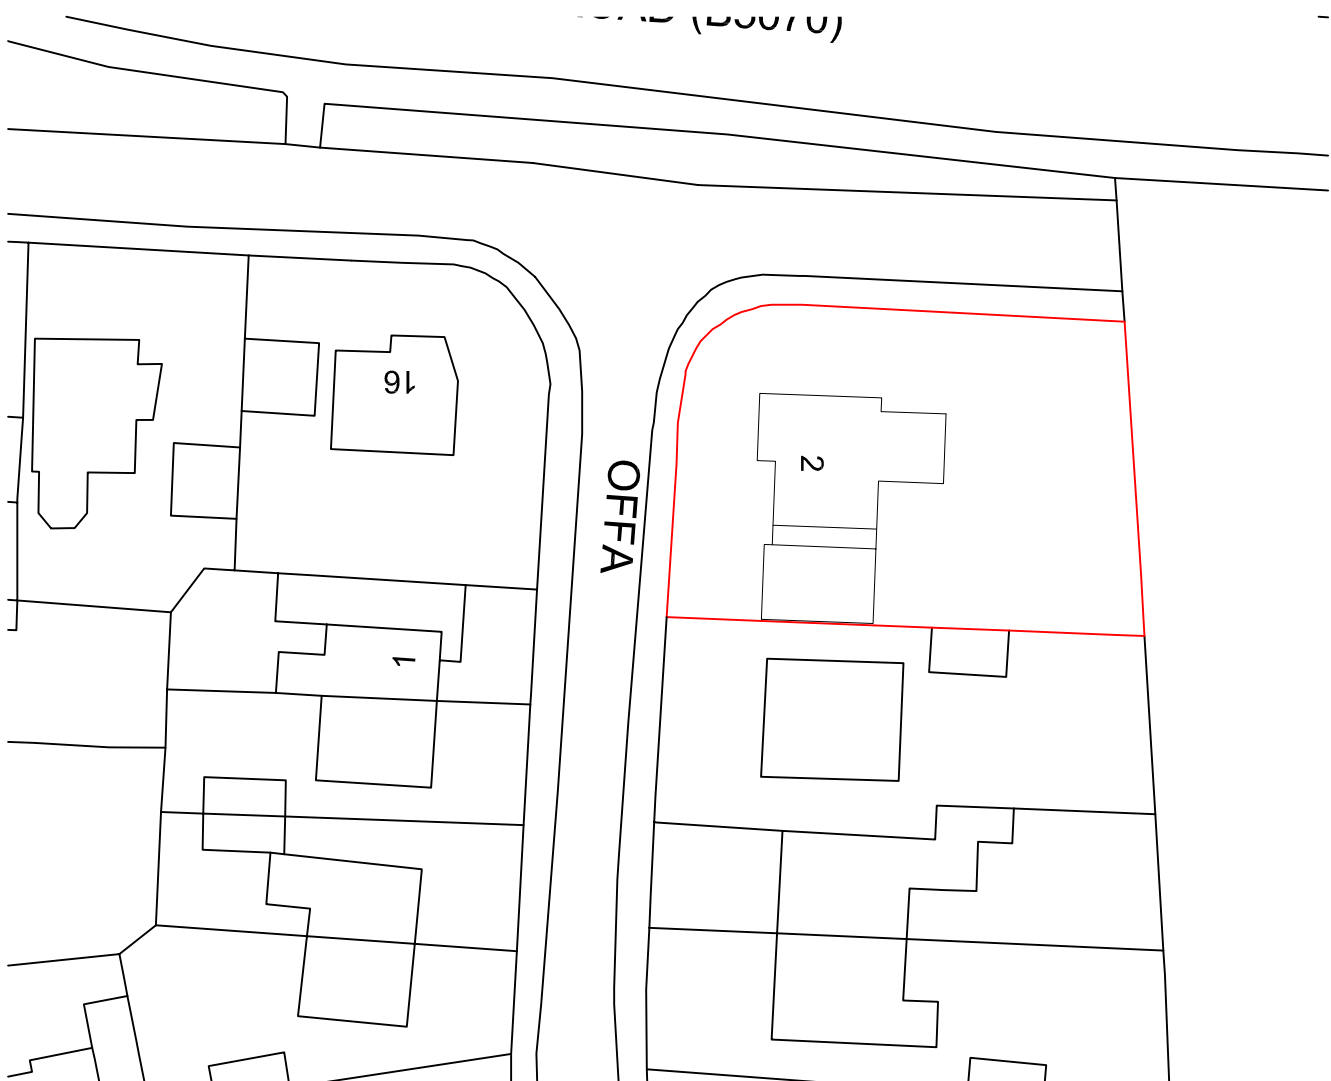


BLOCK PLAN
Scale 1 / 500

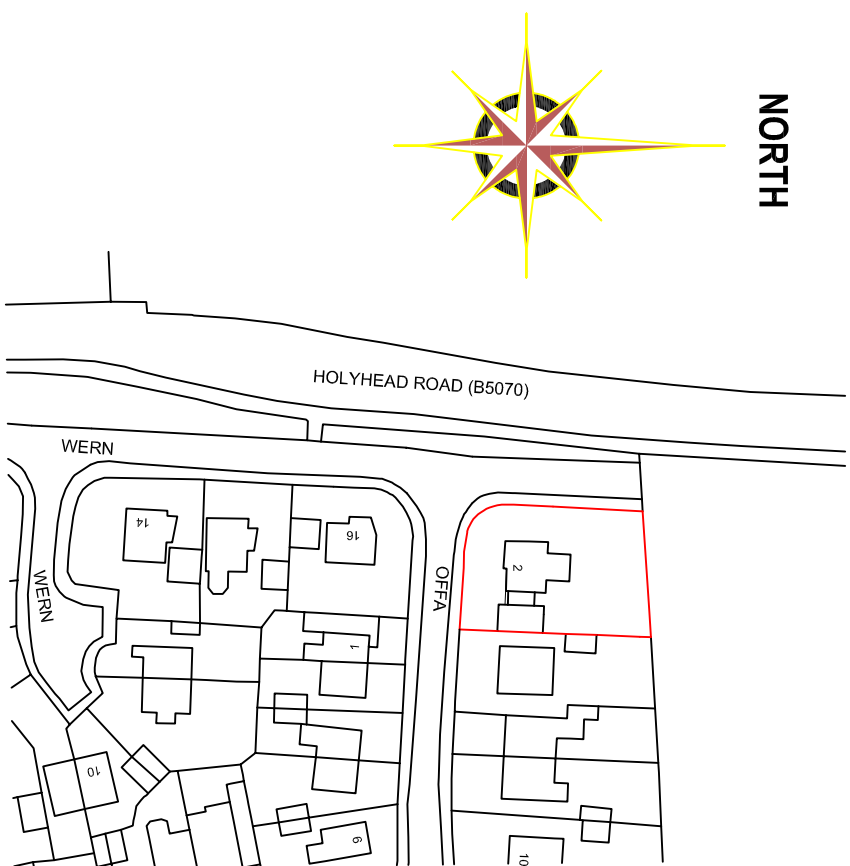

©Crown Copyright and database rights 2020 OS Licence no. 100019980
LOCATION PLAN
Scale 1/1250

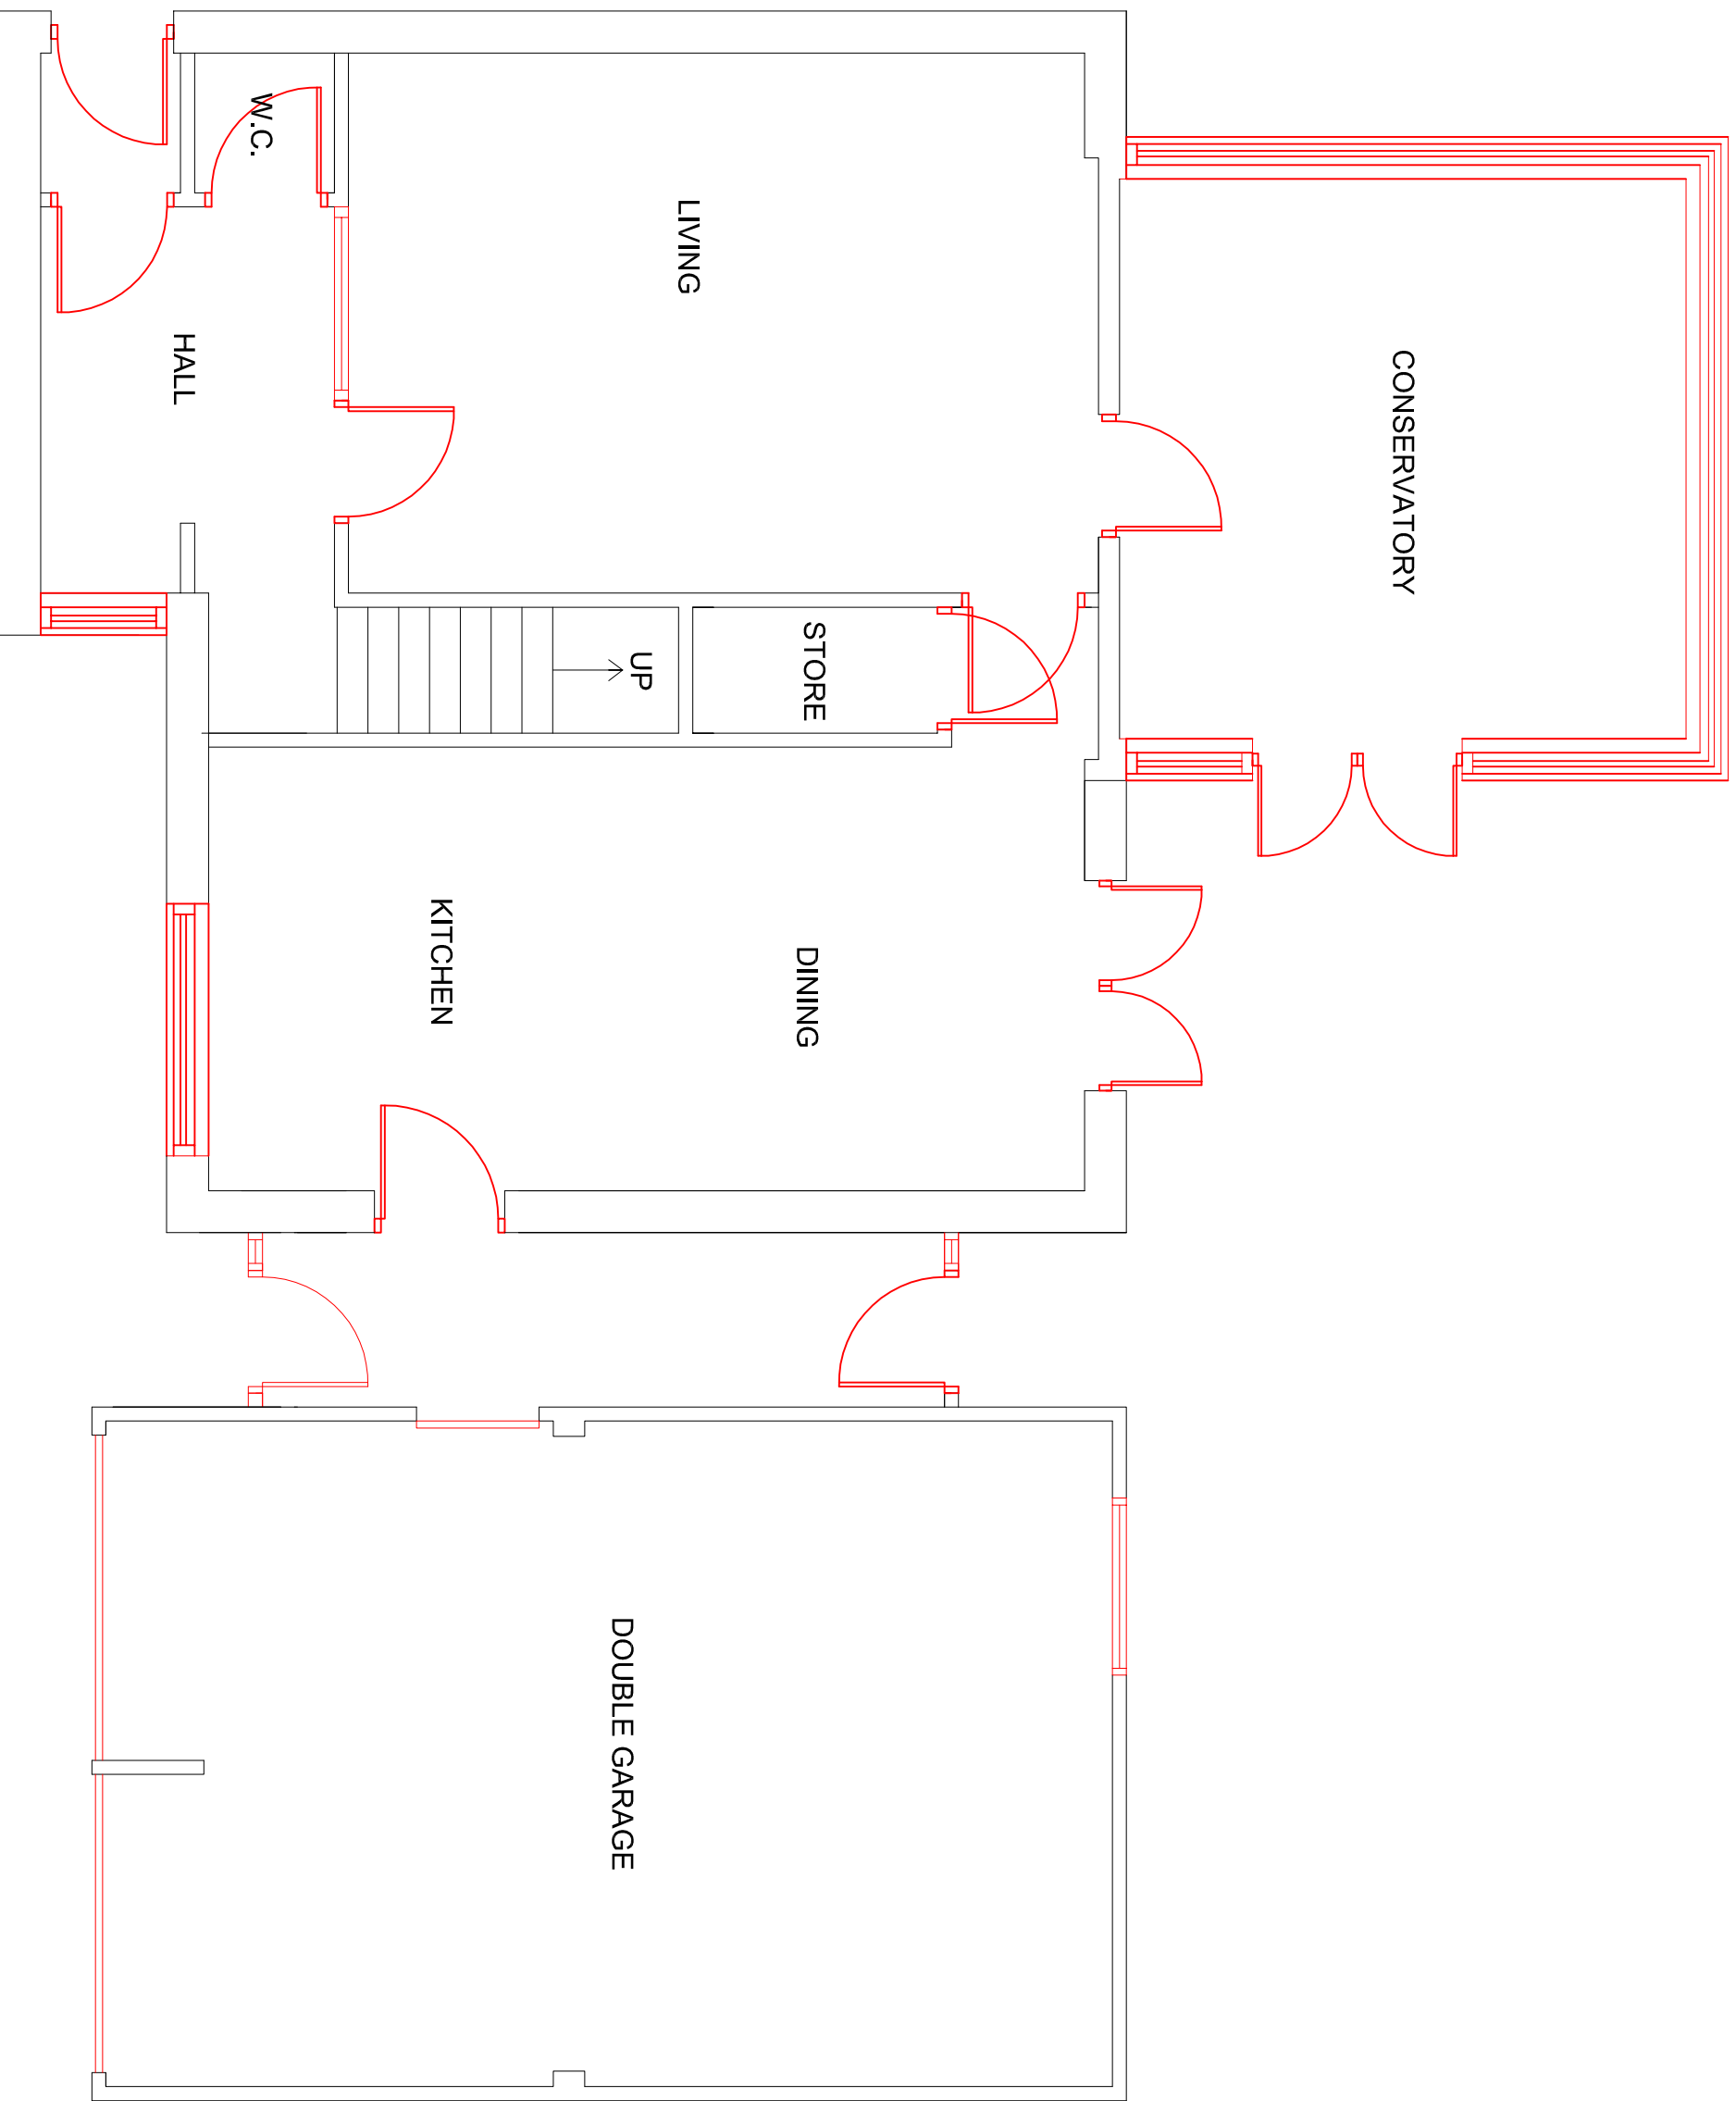

EXISTING GROUND FLOOR PLAN
Scale 1/50

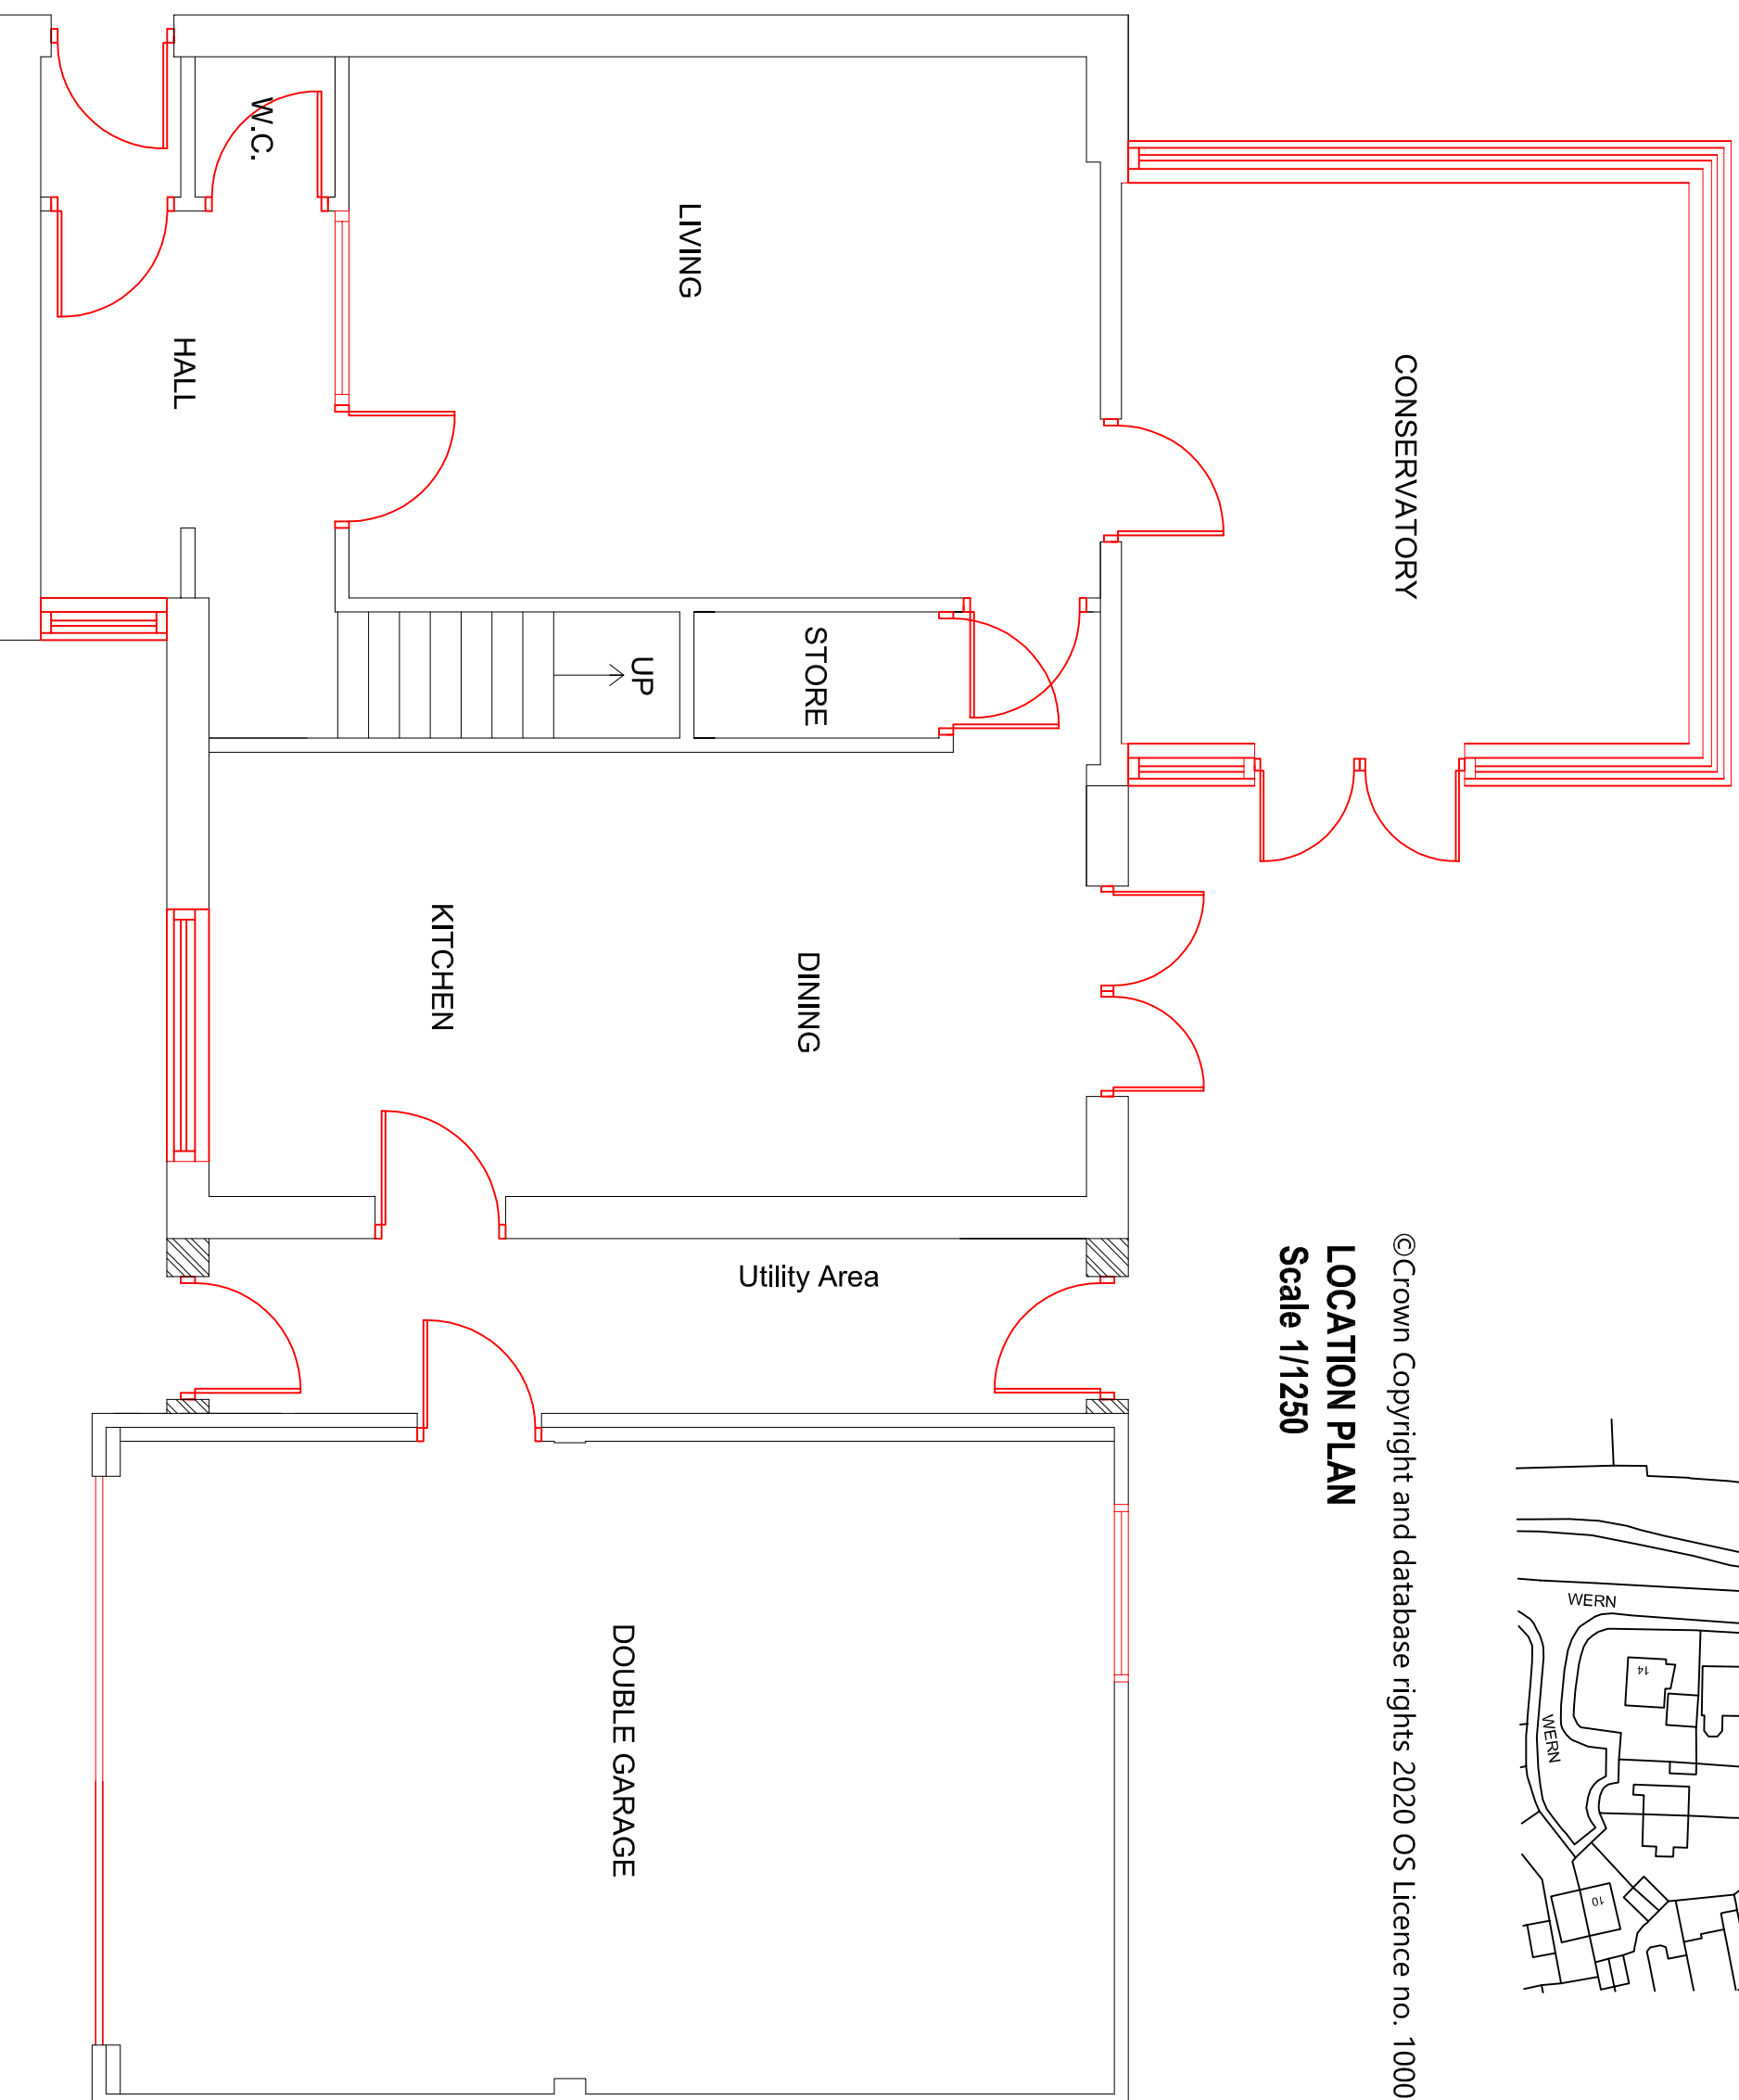

PROPOSED GROUND FLOOR PLAN
Scale 1/50

This drawing is the copyright of the
PLATT WHITE PARTNERSHIP.
All dimensions are to be checked on site prior
to commencing work.

Rev	Date	Name/Notes
Revisions		

PLATT
Partnership

Nova House, 94 Broughton
Chester, CH3 5AQ.
Tel: 01244 314111 Fax: 01244 314700
e-mail: info@plattwhite.co.uk
Web: www.plattwhite.co.uk

Client

JONES

Project

2 OFFA, CHIRK, LL14 5BP

Subject

PITCHED ROOF TO GARAGE &
UTILITY ROOM

Drwg. No.

3699-01-PL

Drawn by

AL

Checked by

DL

Scale/As shown@ A1

Date

Mar 2021