





Proposed Side Elevation

1:50




Proposed Side Elevation

1:50

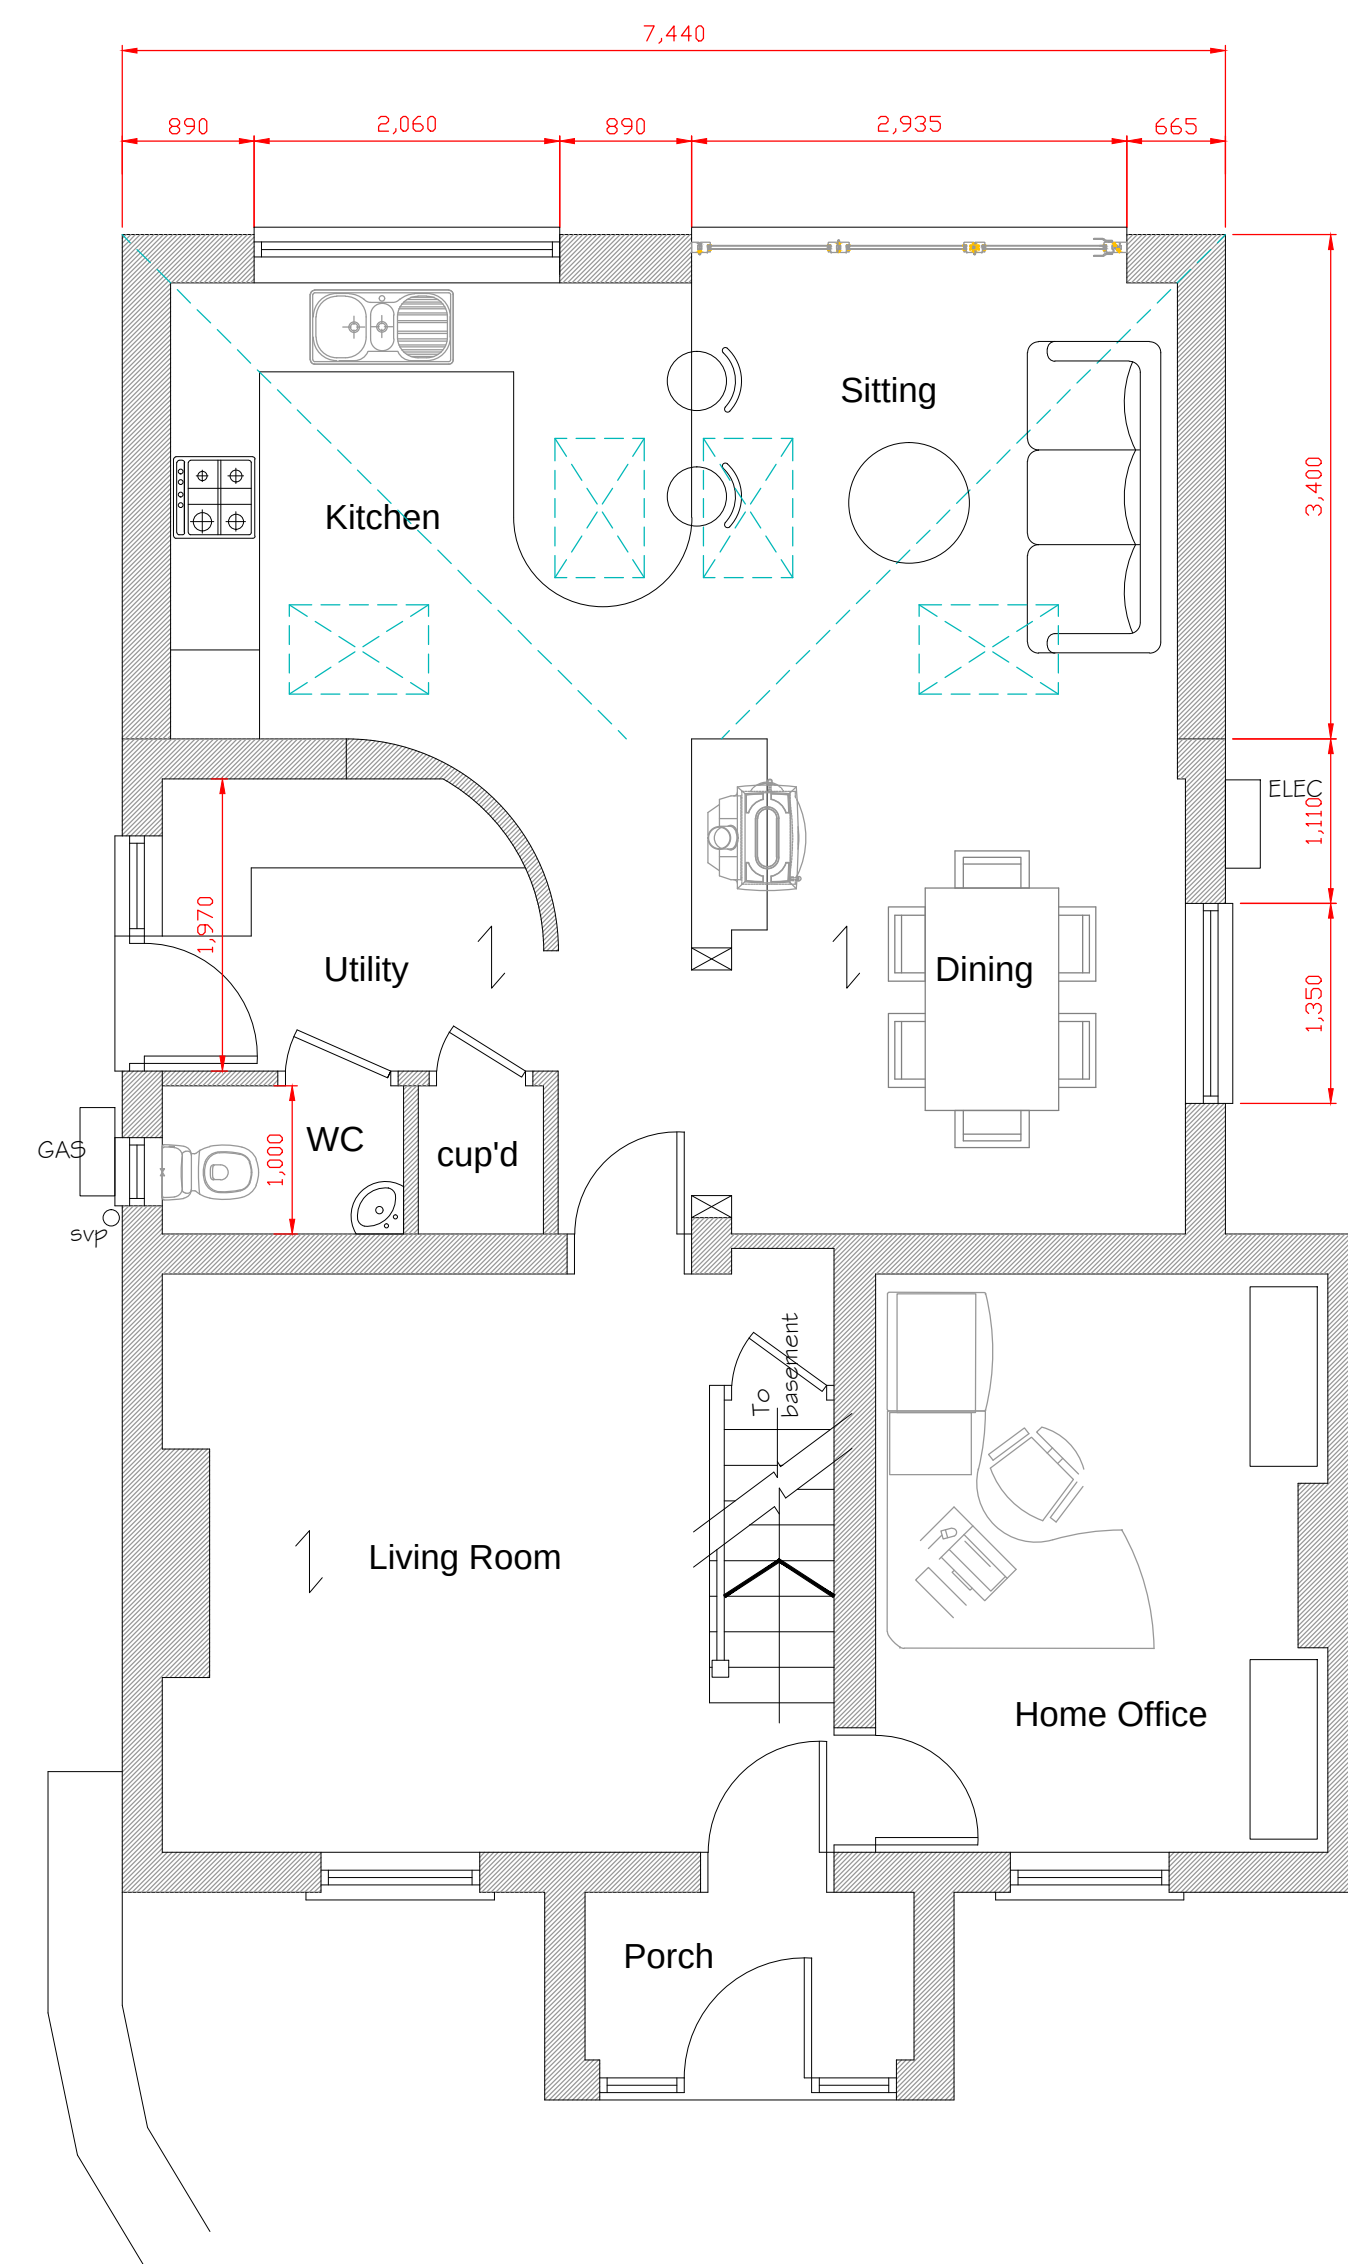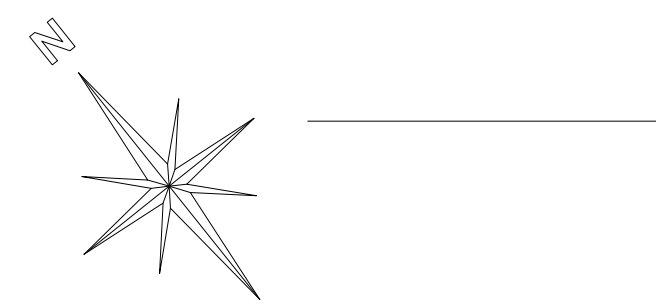

Proposed Ground Floor Plan

1:50

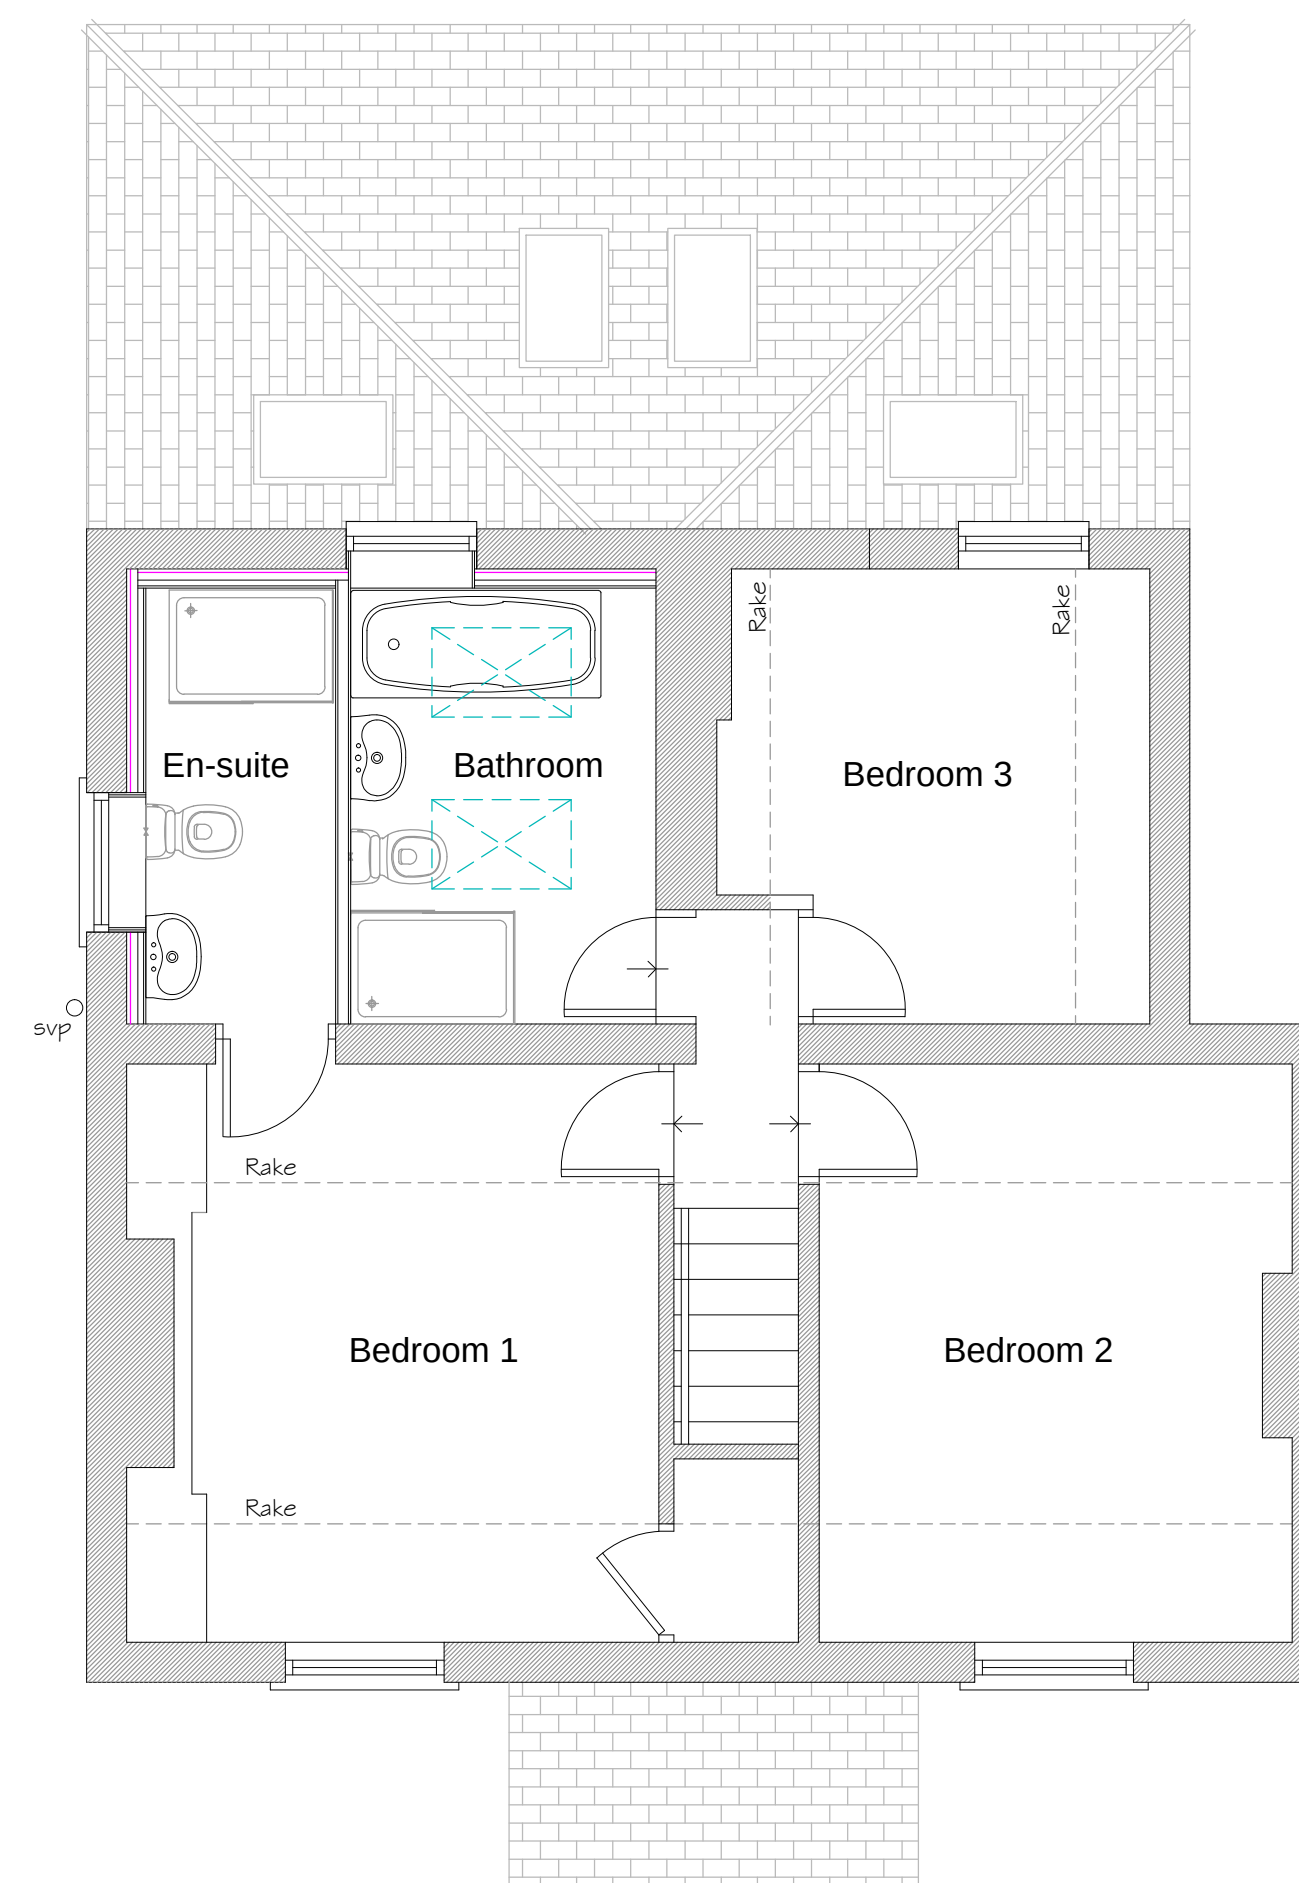


Proposed First Floor Plan

1:50



Proposed Rear Elevation

1:50

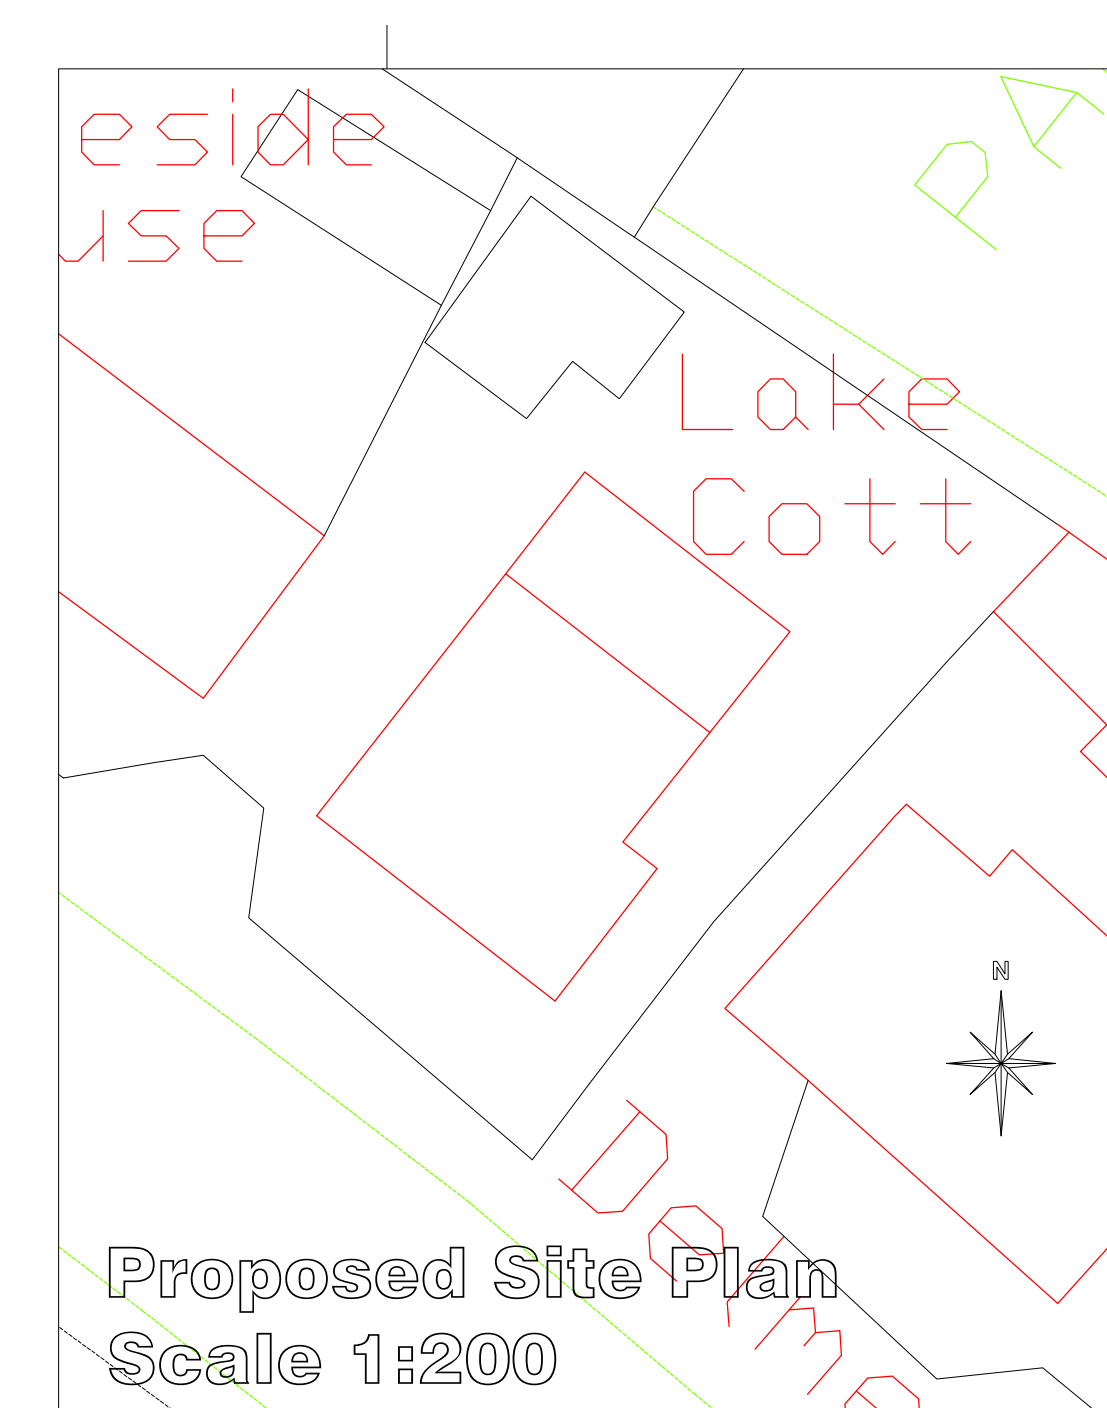

Proposed Site Plan
Scale 1:200

 25 Sunningdale Close Wrexham North Wales LL13 9QU T 01978 264376 M 07791 480768 E ajones540@btinternet.com	Client: Mr. P. Edgar.	
	Drawing Title: Proposed Drawings.	
	Job Title: Proposed Extensions to Lake Cottage, Gresford, Wrexham.	
	Date: June 2020	Scale: 1:50 at A1
Rev: PD209/02		Drawn By: