



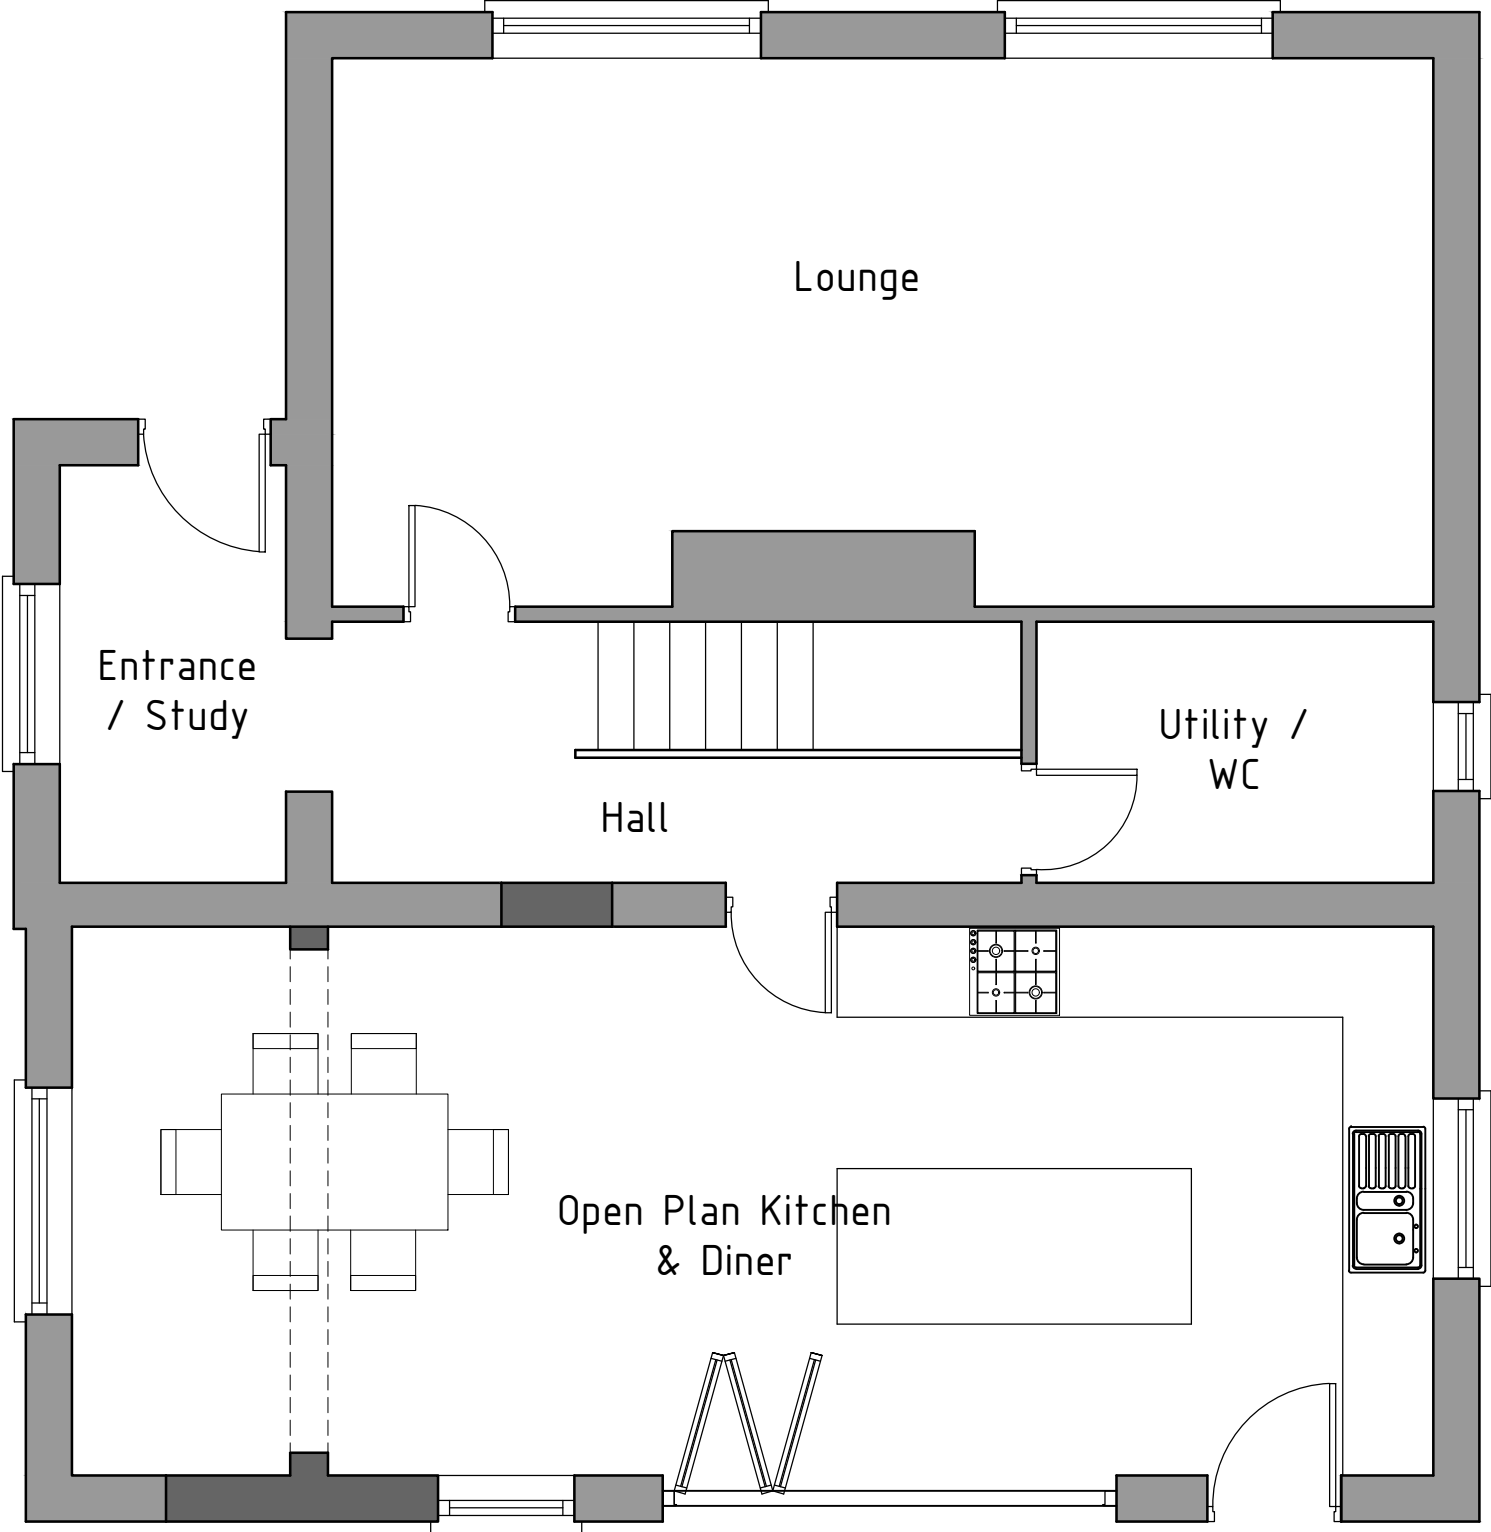

Ground floor plan 1:50

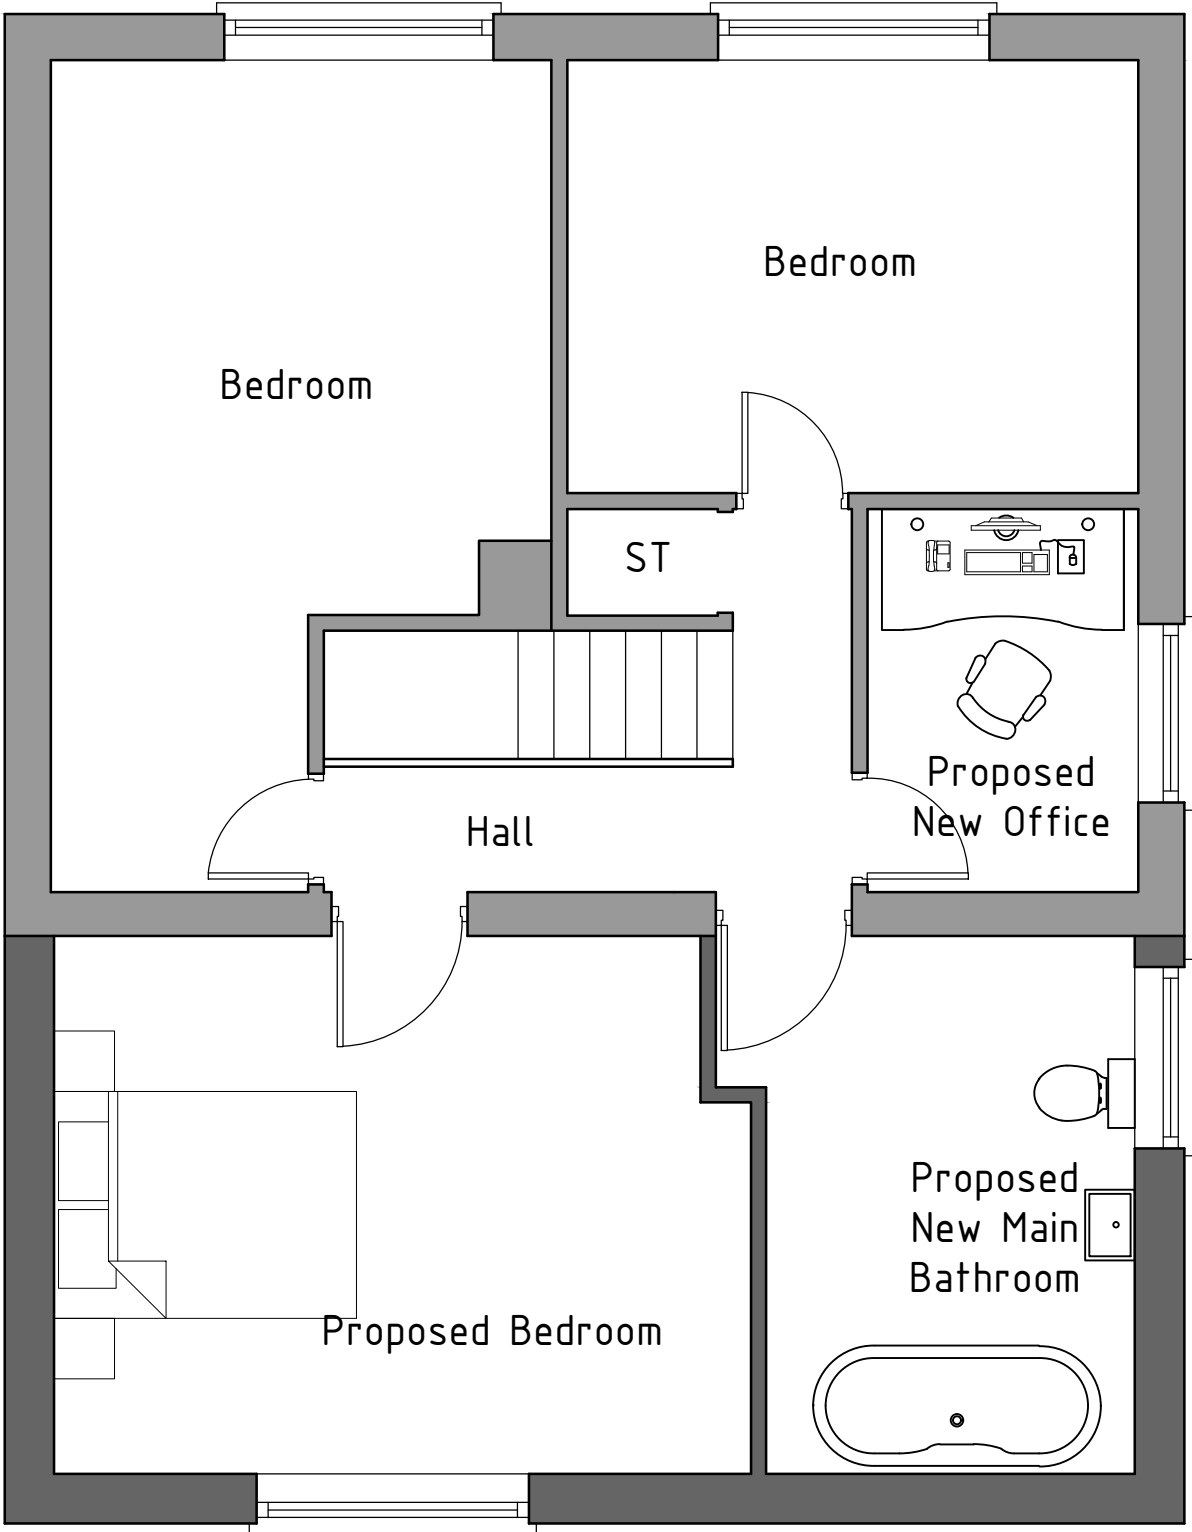

First floor plan 1:50



HDS Architectural Services, The Foundry,
15 York Street, Wrexham
LL13 8LW
Tel (01978) 345250
www.hdsarchitectural.co.uk

Project; Ty Newydd, Duke Street, Rhos, Wrexham, LL14 1SU	
Title; Floor Plans as Existing	Scale (A2); 1:50
Dwg No; TN/PD/01	Date; March 2021
Revision; REV A - drawings amended to suit clients comments (12-03-21). REV B - drawings amended to suit clients comments (12-03-21). REV C - drawings amended to suit clients comments (17-03-21). REV D - window to proposed bedroom amended to planning officers comments (29-04-21).	