



Proposed Elevation - 6 Bryn Glas



FRONT ELEVATION AS PROPOSED
SCALE 1:100

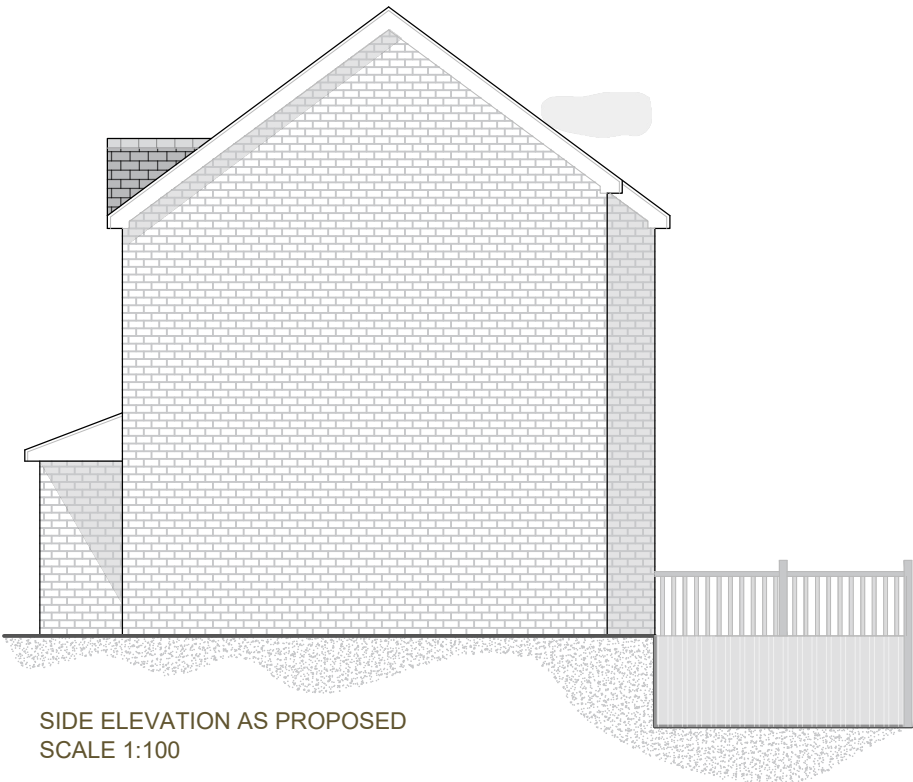

SIDE ELEVATION AS PROPOSED
SCALE 1:100

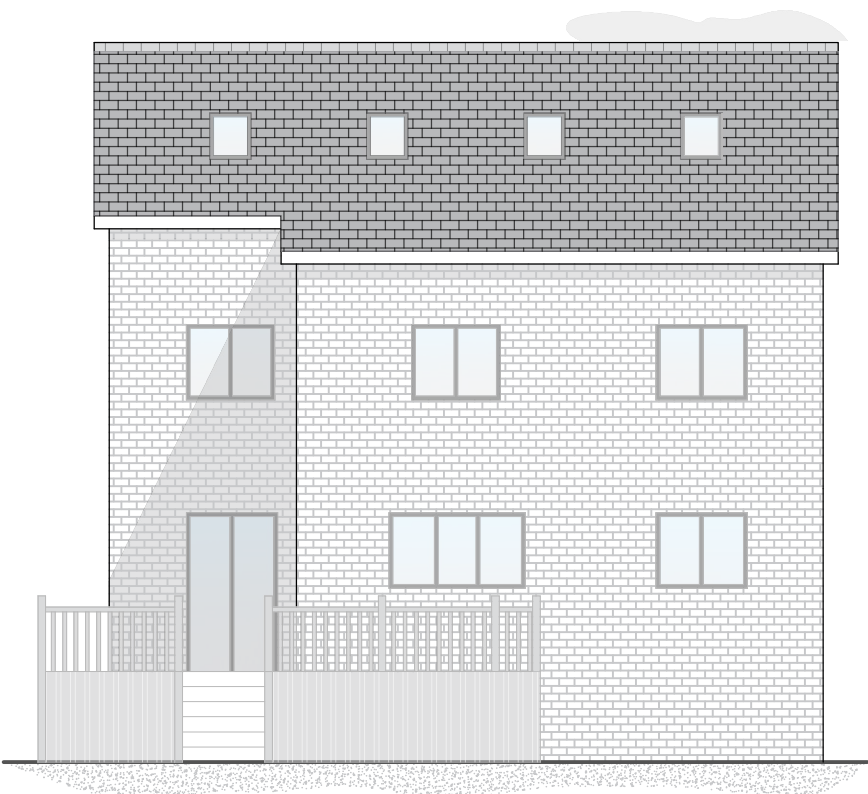

REAR ELEVATION AS PROPOSED
SCALE 1:100



SIDE ELEVATION AS PROPOSED
SCALE 1:100



CLIENT Ms M Hazell	
PROJECT 6 Bryn Glas Rhosllanerchrugog LL14 2EB	
SCALE 1:100	DATE 15/05/2021
DRAWING No PR1	Job No 534
DRAWN BY RDP	CHECKED BY TB