


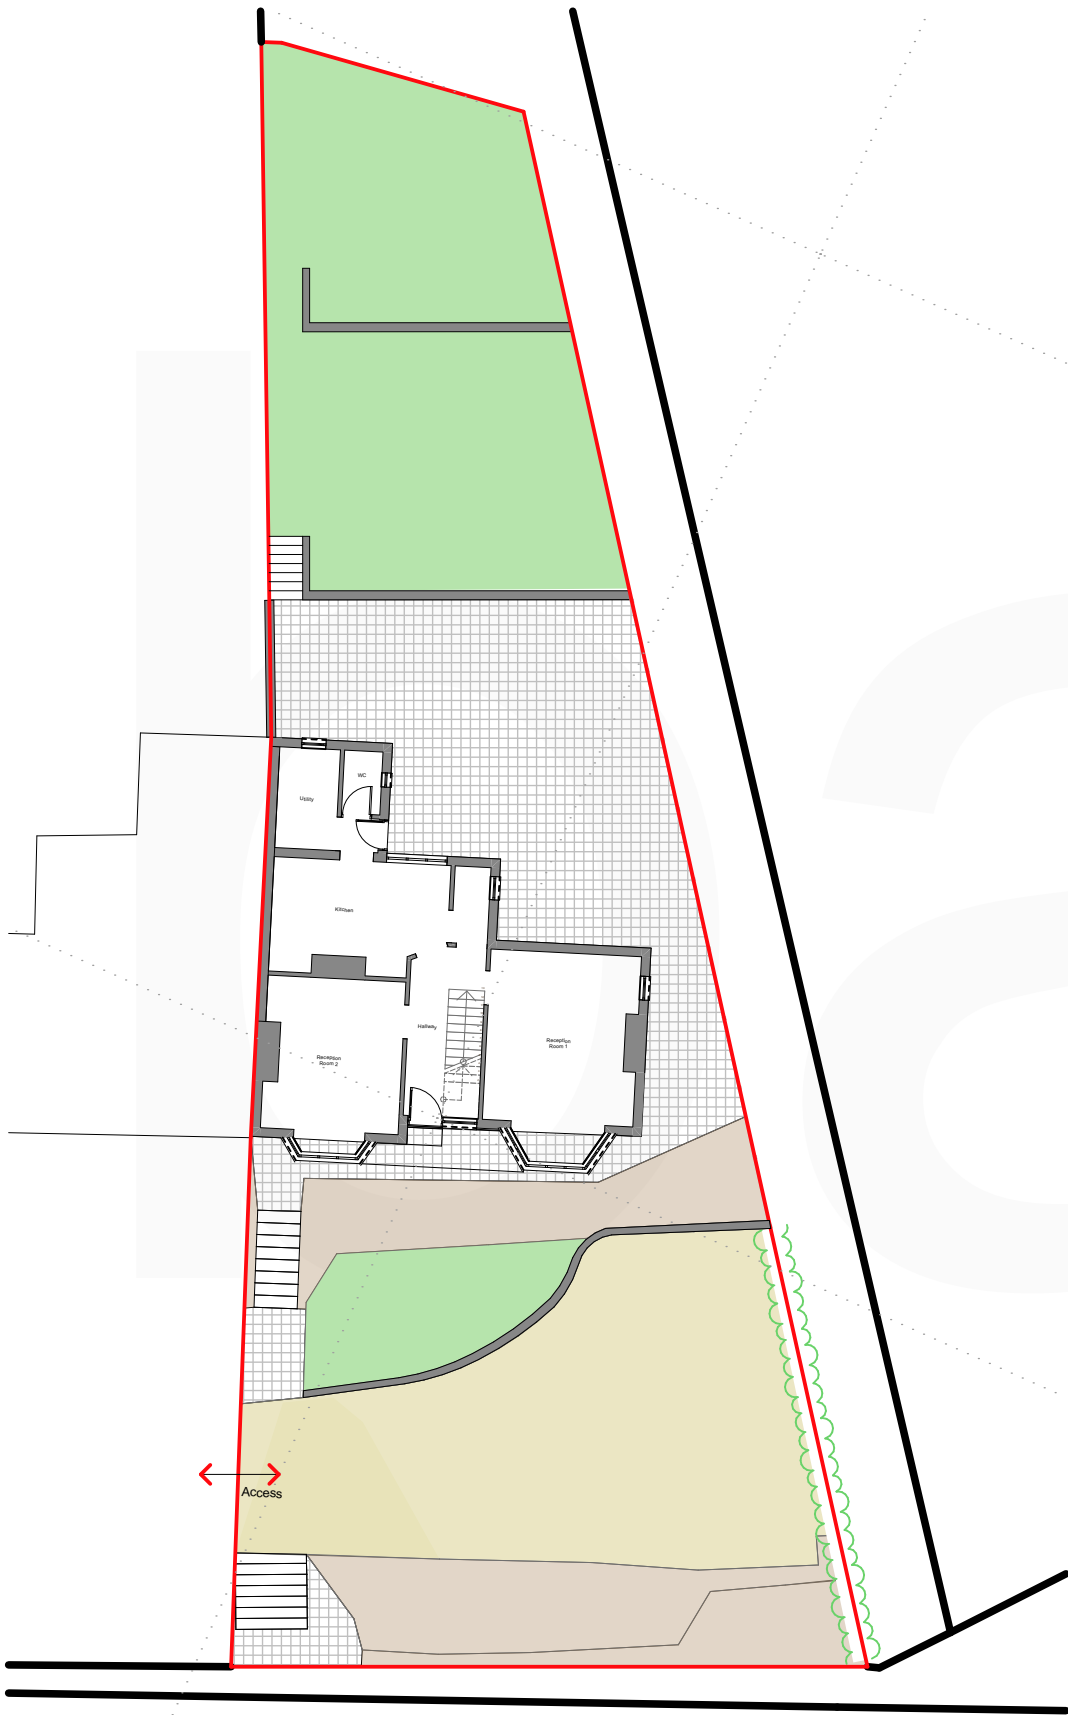


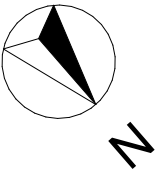

Existing Site Plan
1:50

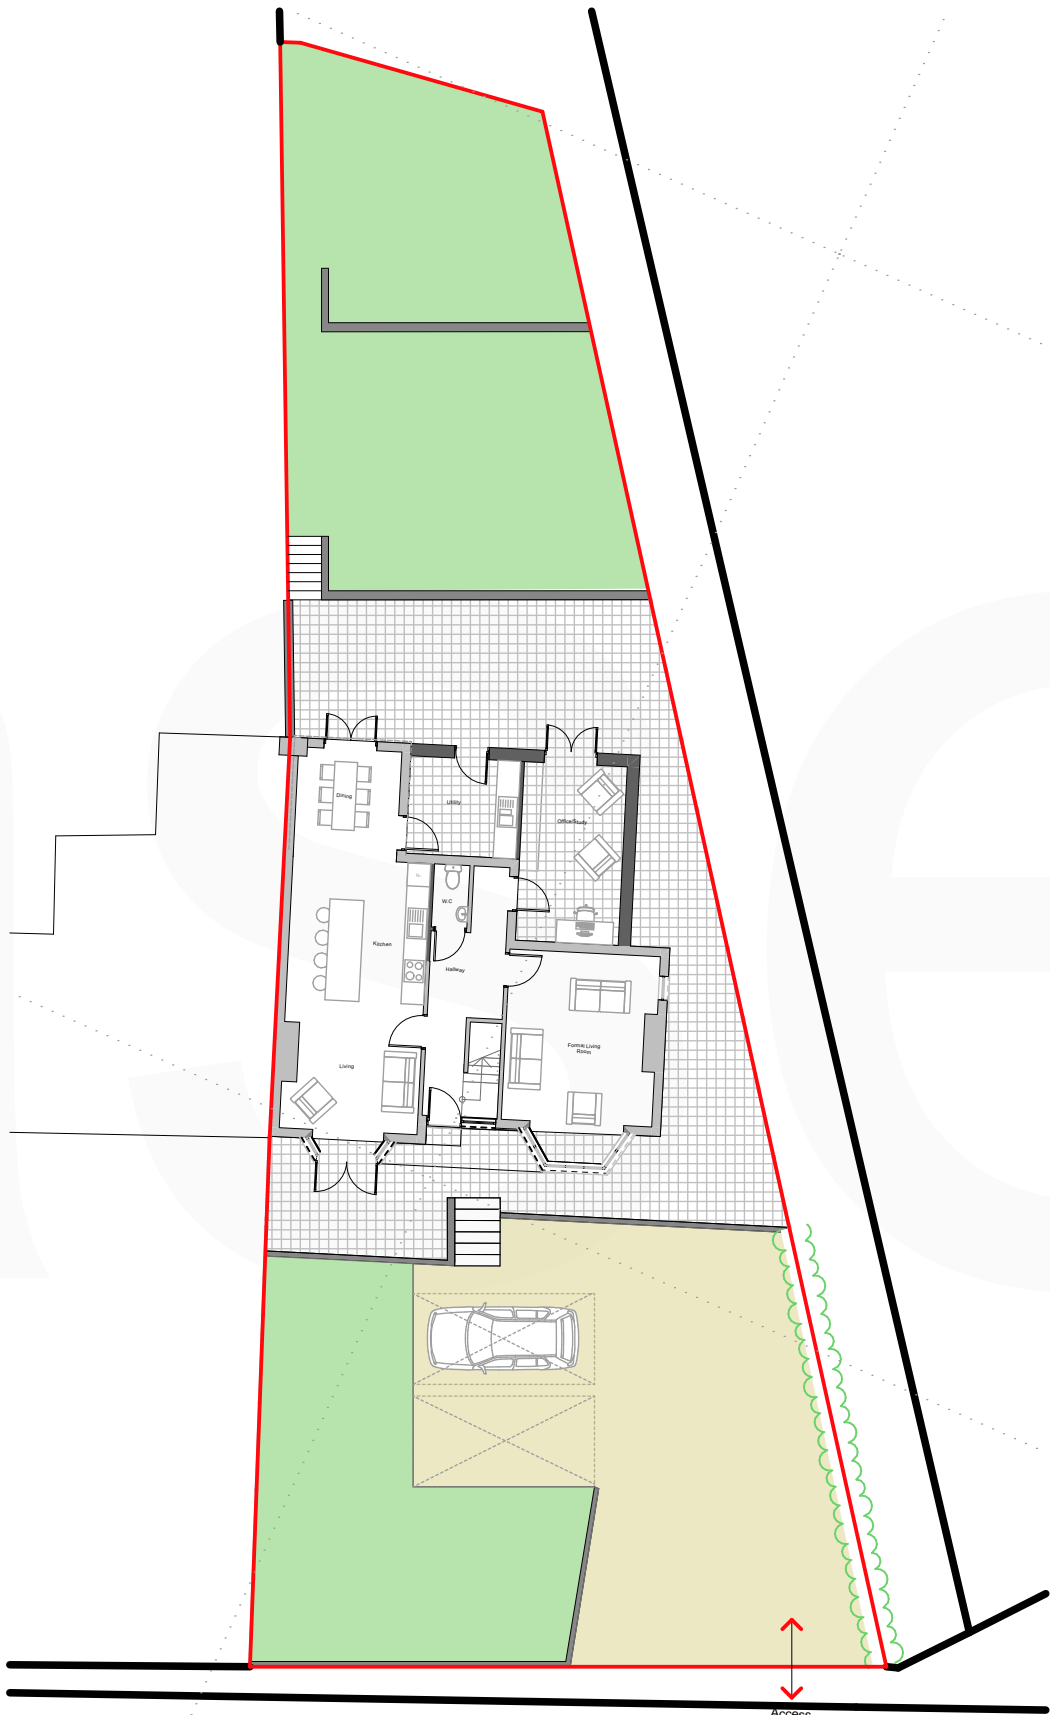

Proposed Site Plan
1:50

 

Rev No.	Date.	Rev.		By.	Chk.

PLANNING

Scale.	1:200 @ A3	Date.	20.04.2021	Drawn by.	JW	Chk.	BE
--------	------------	-------	------------	-----------	----	------	----

base.
ARCHITECTS

Project Title. Craigside

Client. Oli Keeble

Drawing Title. Existing and Proposed Site Plan

Project No.	BA2932	Drawing No.	PL-002	Revision.	
-------------	--------	-------------	--------	-----------	--