


REV.	DATE	AMENDMENT
P01	21/01/2021	Stage 3 Approval Issue :
P02	09/04/2021	Stage 4 Issue : Issued for stage approval
P03	14/05/2021	PLANNING APPLICATION : Site plan updated. Draught lobby shifted across 1 bay. Notes added.

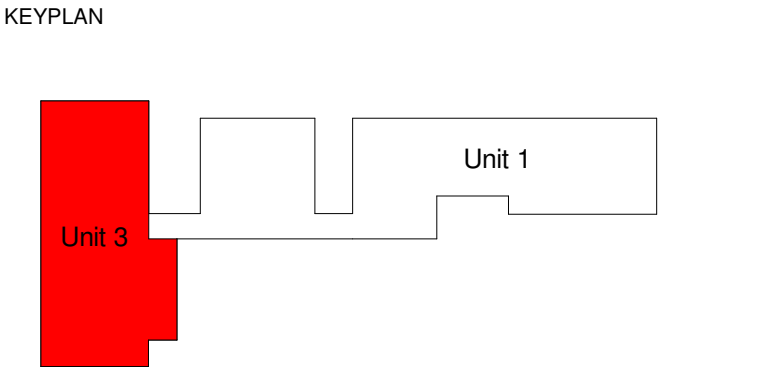

CLIENT

Spire Wrexham

Spire Healthcare

SHEPPARD ROBSON

77 Parkway Camden Town London NW1 7PU
T: +44 (0)20 7504 1700 E: london@sheppardrobson.com


PROJECT
Spire Wrexham

SCALE@A1	DATE	ORIGINATOR	CHECKED	AUTHORISED
1 : 100	11/09/20	PH	NW	NW


Chesney Court
Unit 3
Existing Elevations

Stage 4


STATUS	PURPOSE FOR ISSUE	SR NO.
S4	STAGE APPROVAL	6529
DRAWING NO.	REV.	
6529 · SRA · XX · XX · DR · A · 01110	P03	

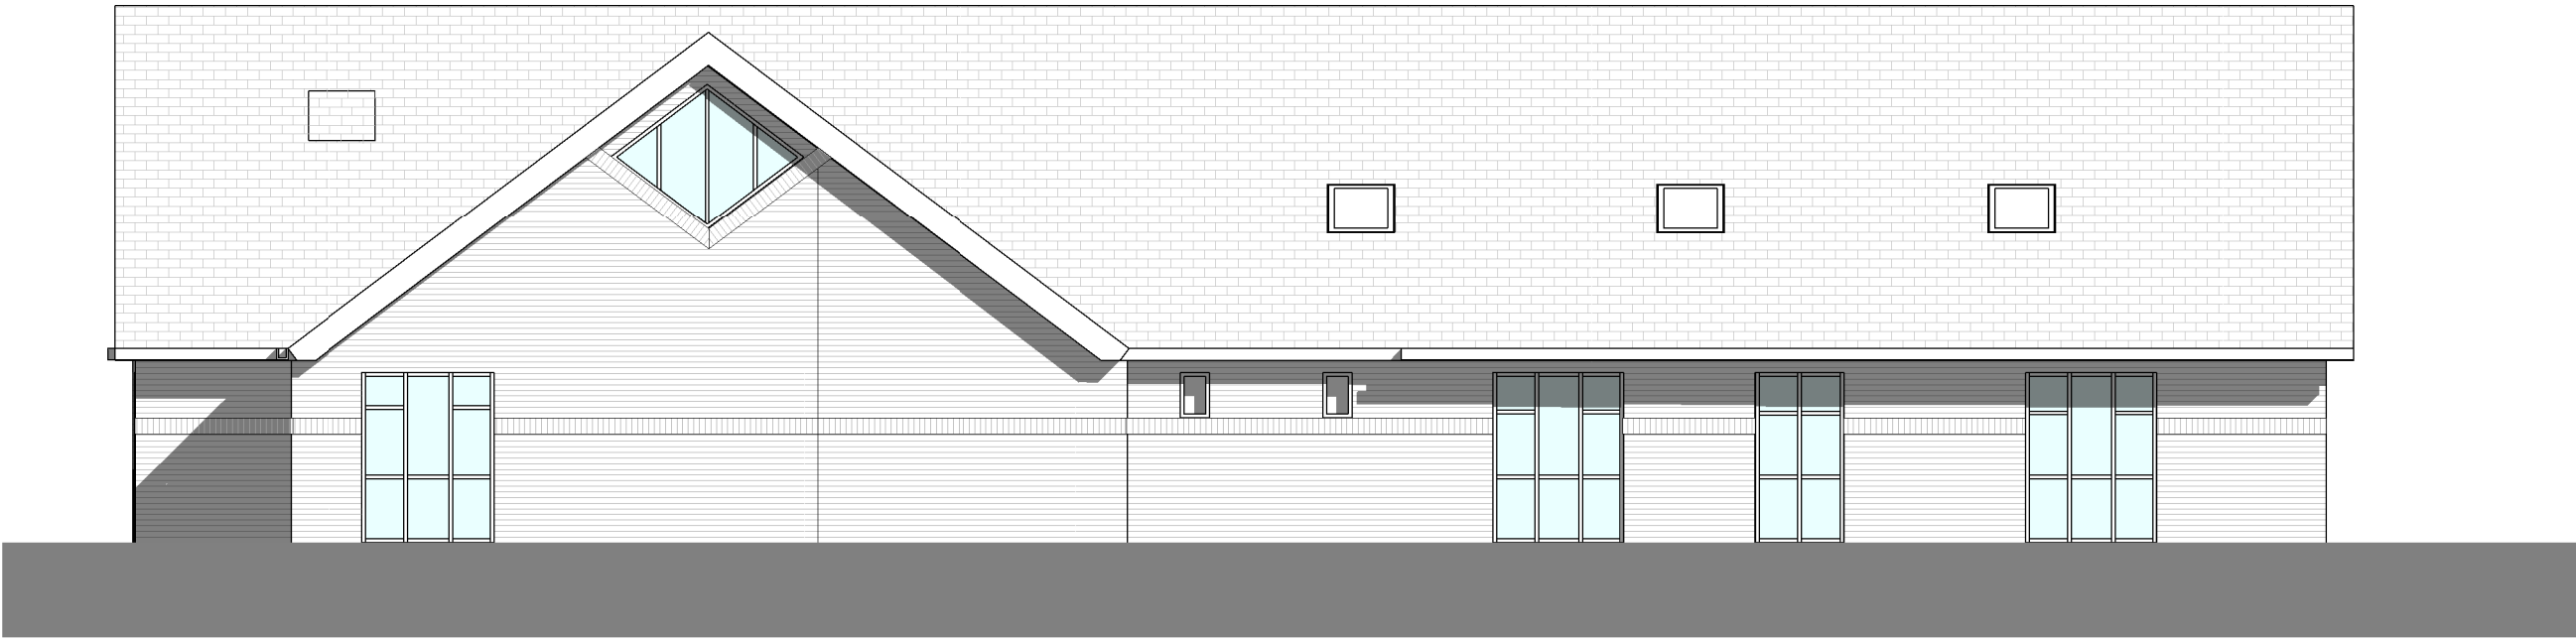


Unit 3 - Existing North Elevation
1 : 100

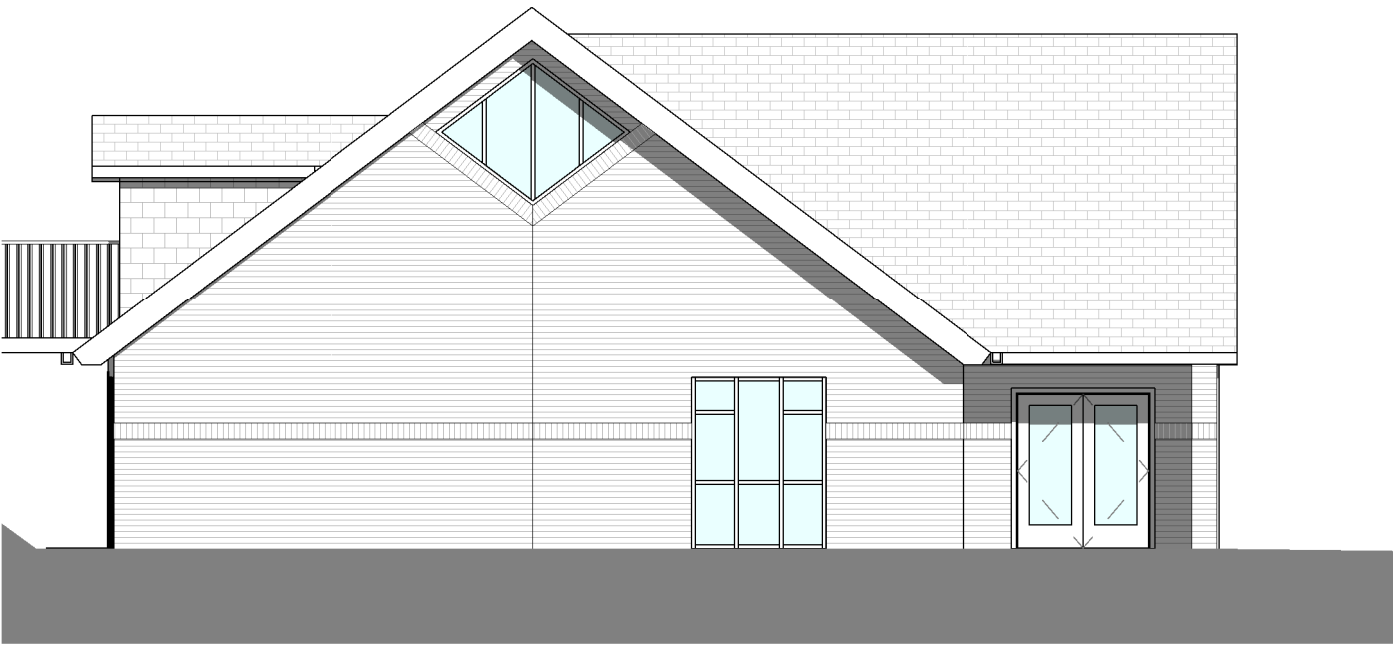

Unit 3 - Existing East Elevation
1 : 100

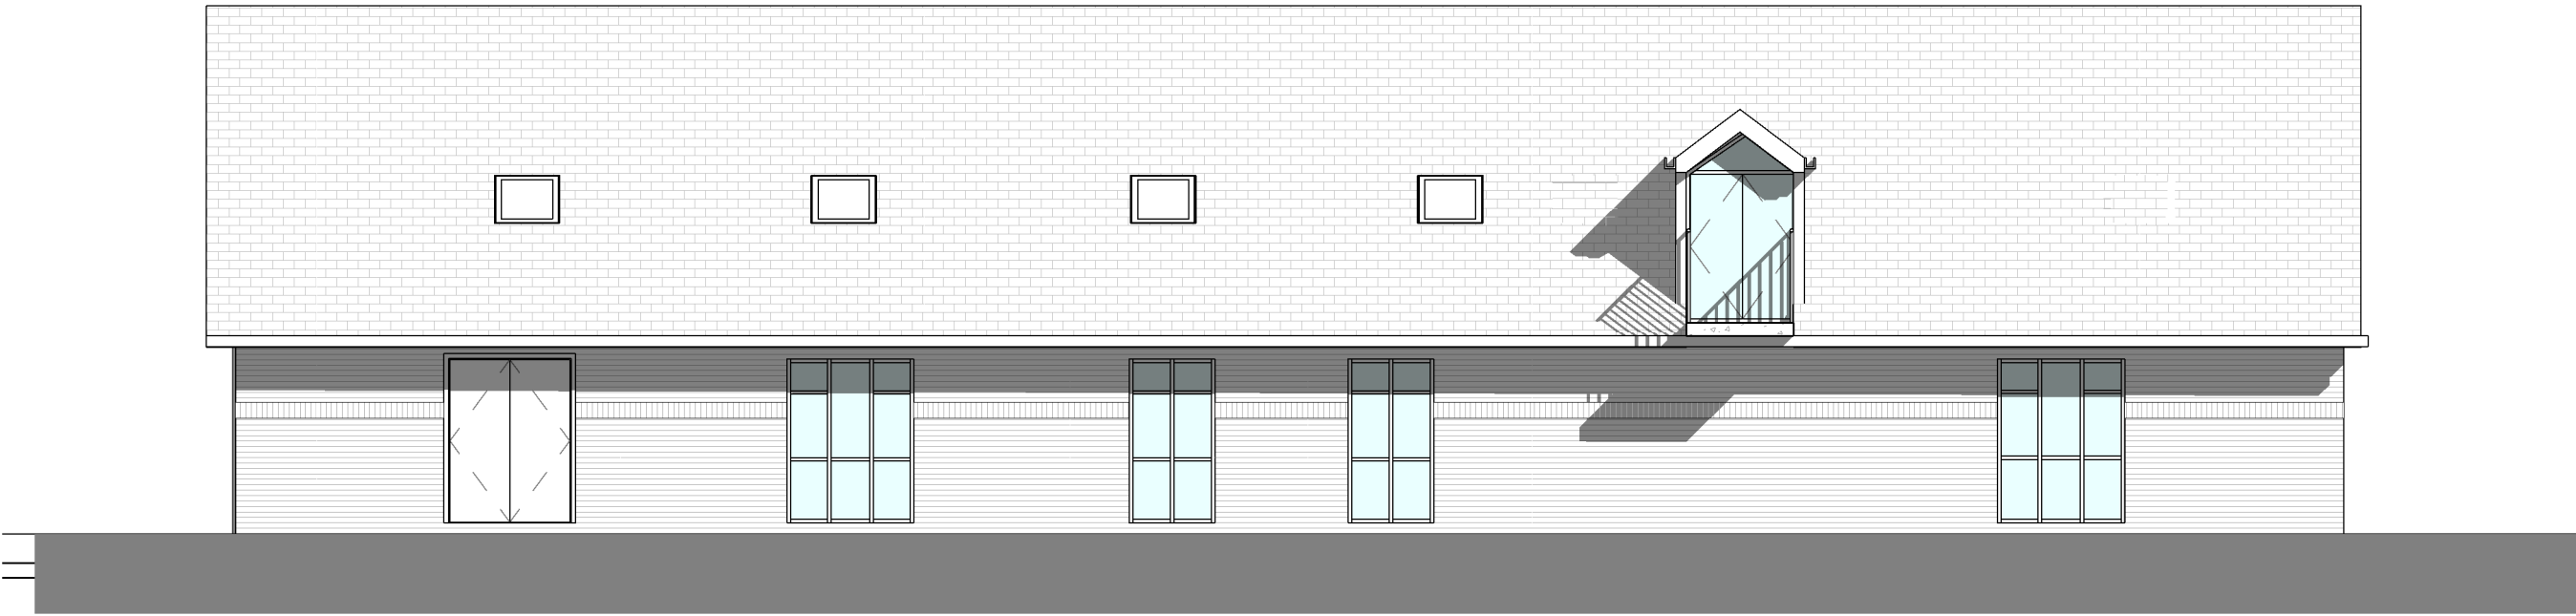

Unit 3 - Existing South Elevation
1 : 100

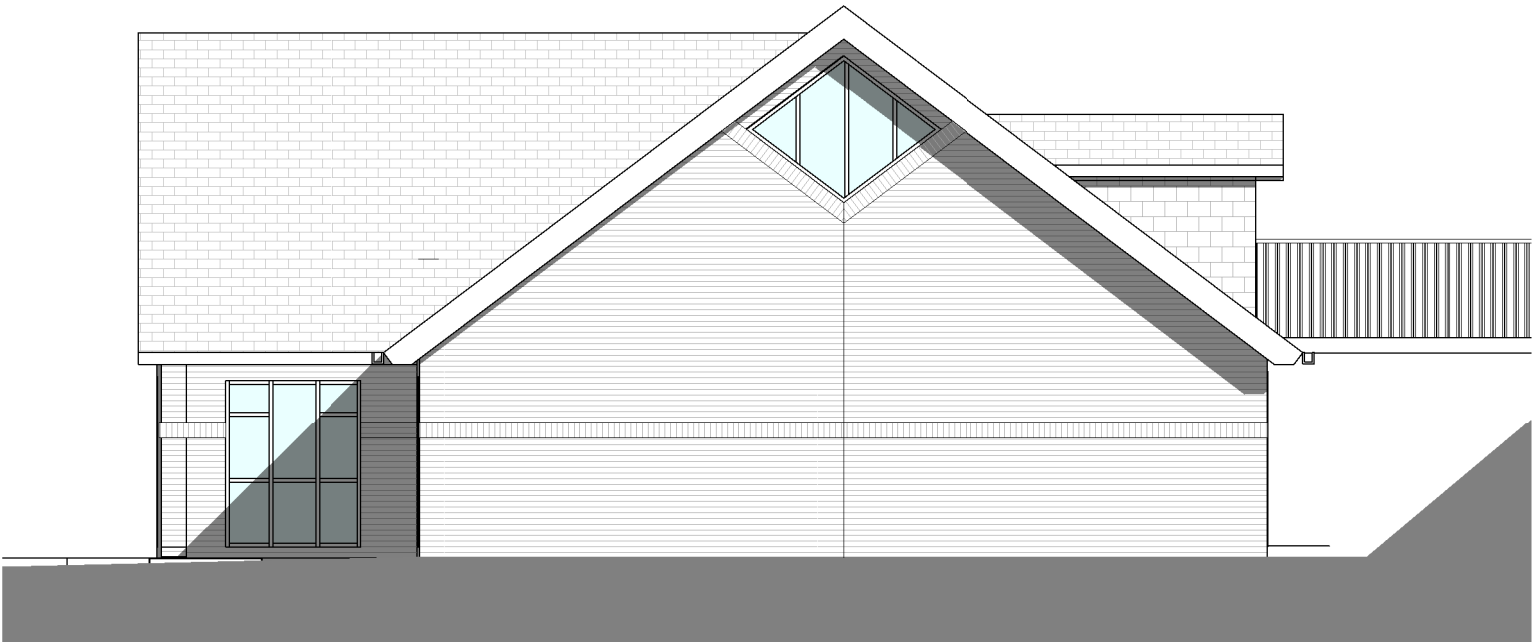

Unit 3 - Existing West Elevation
1 : 100