

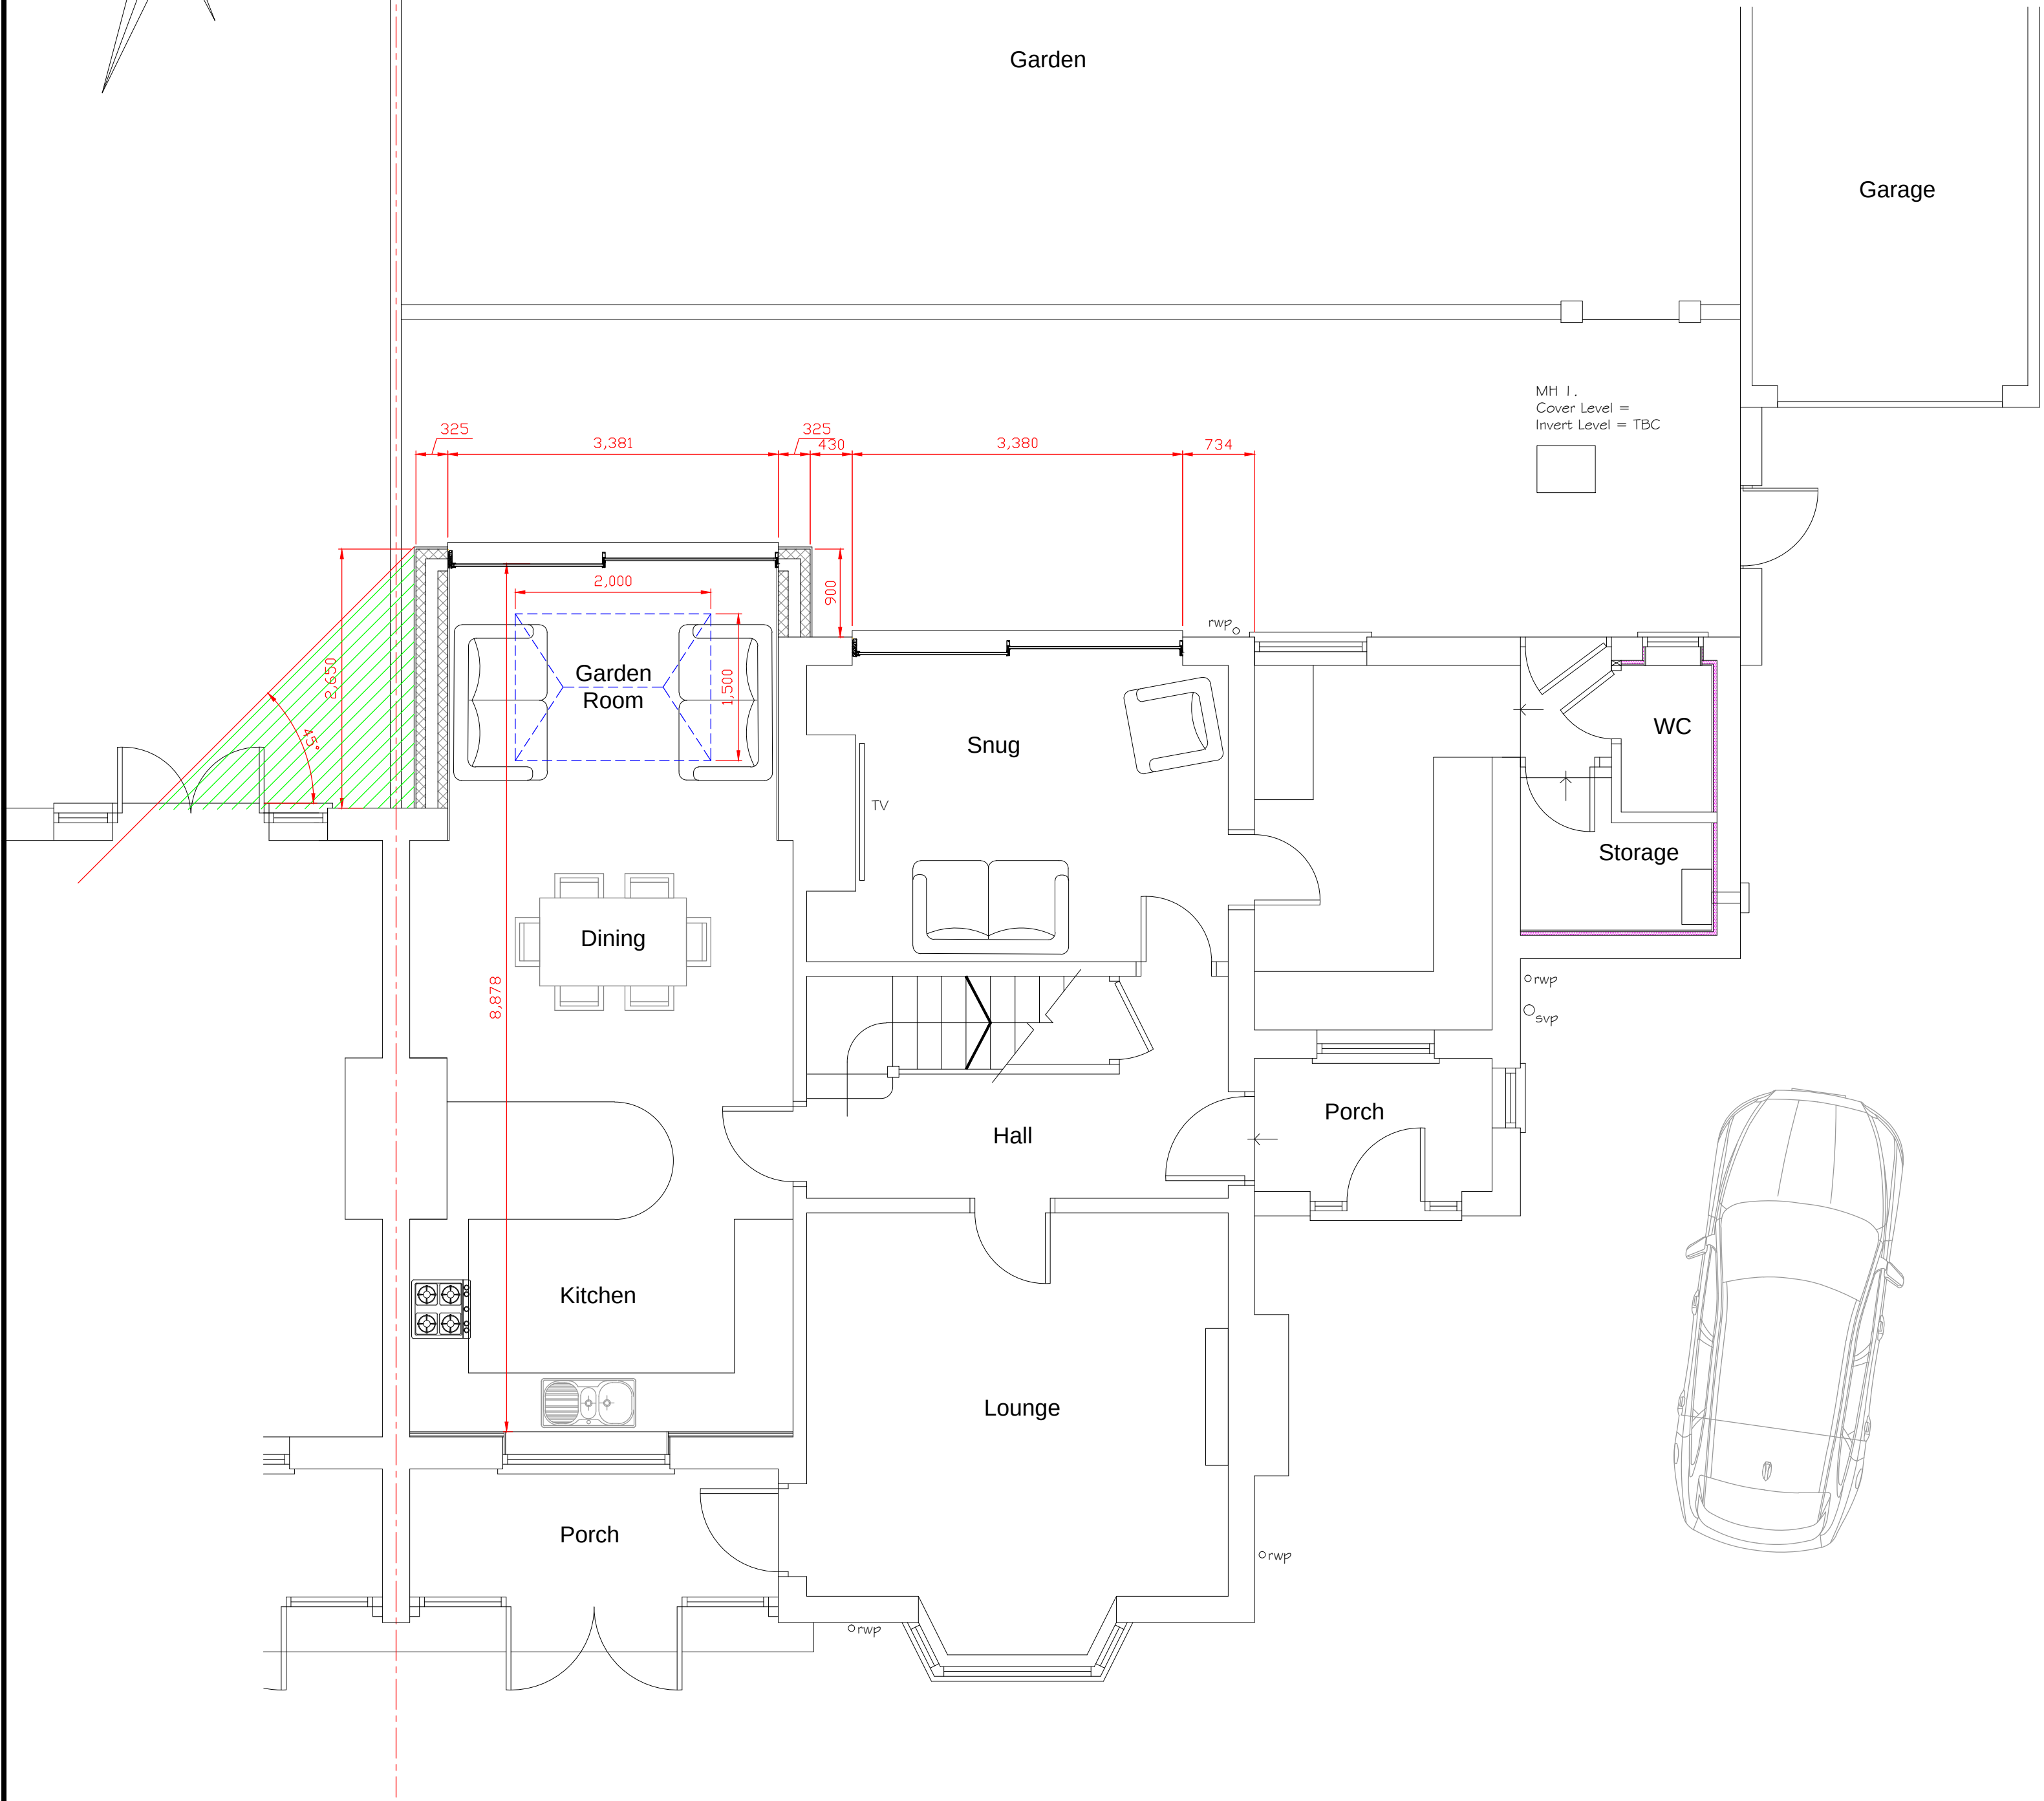
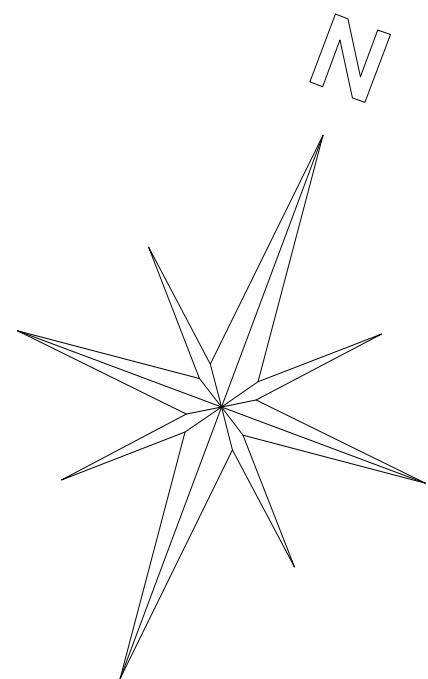


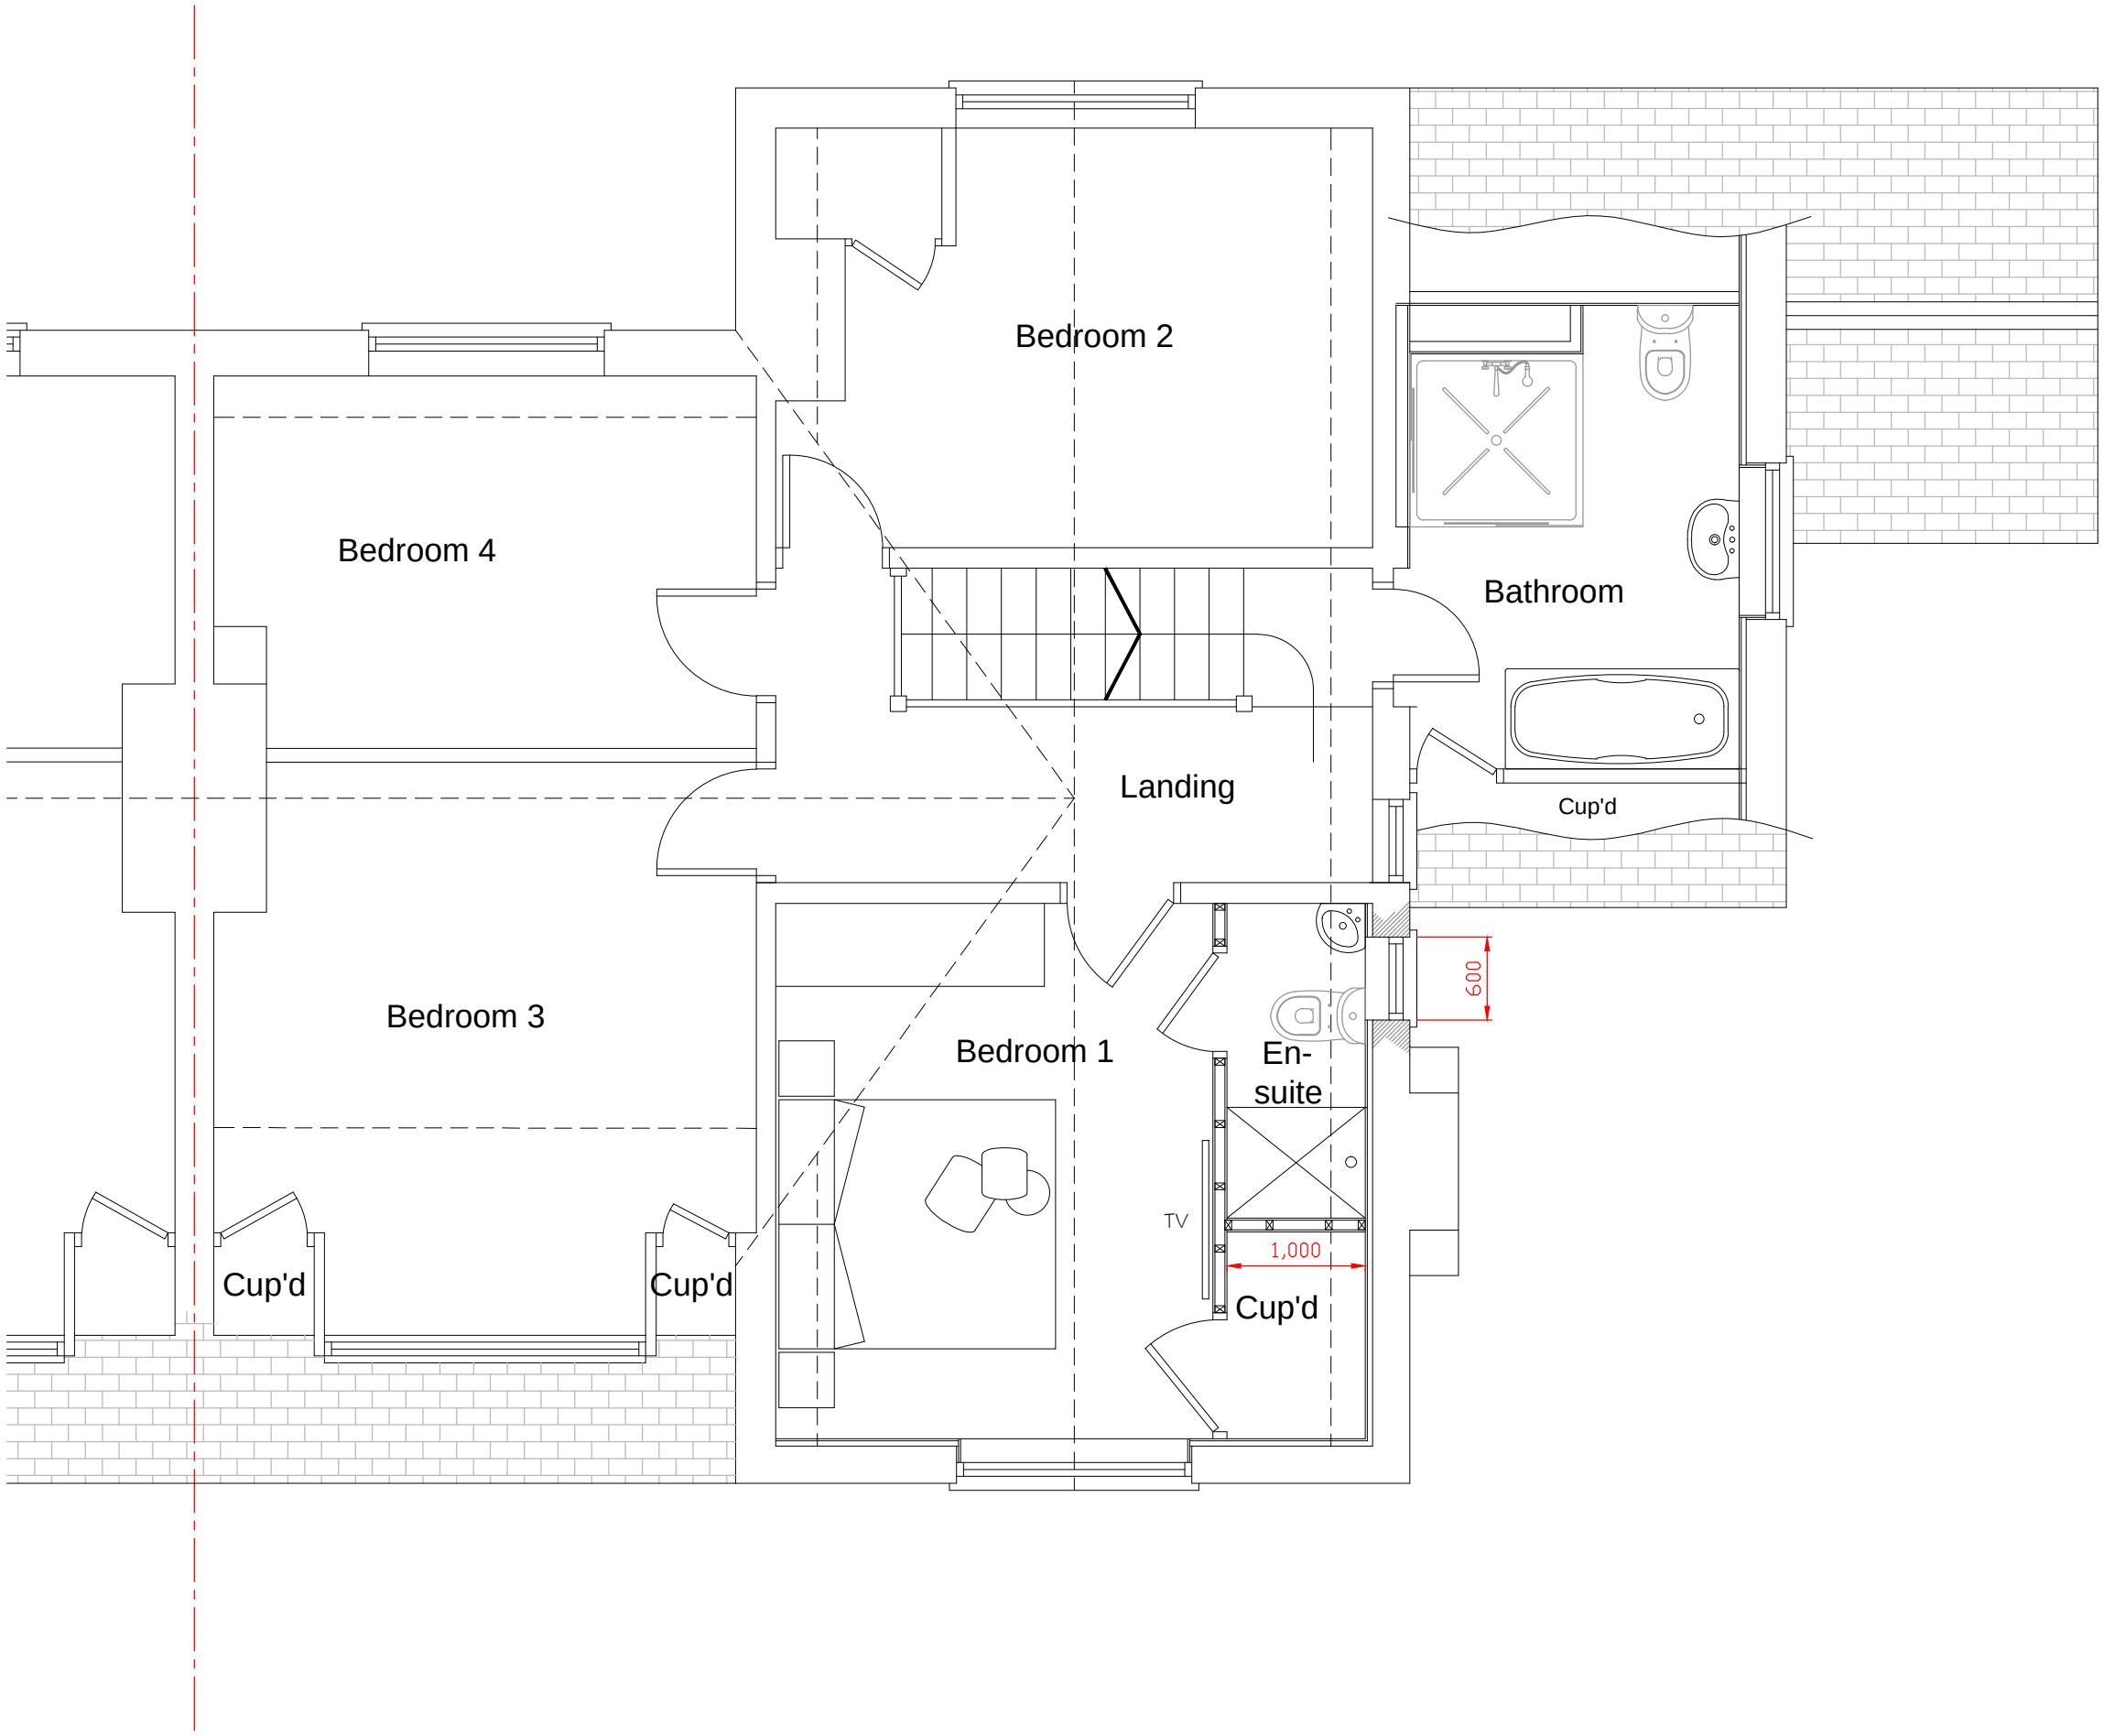

Proposed Ground Floor Plan

1:50

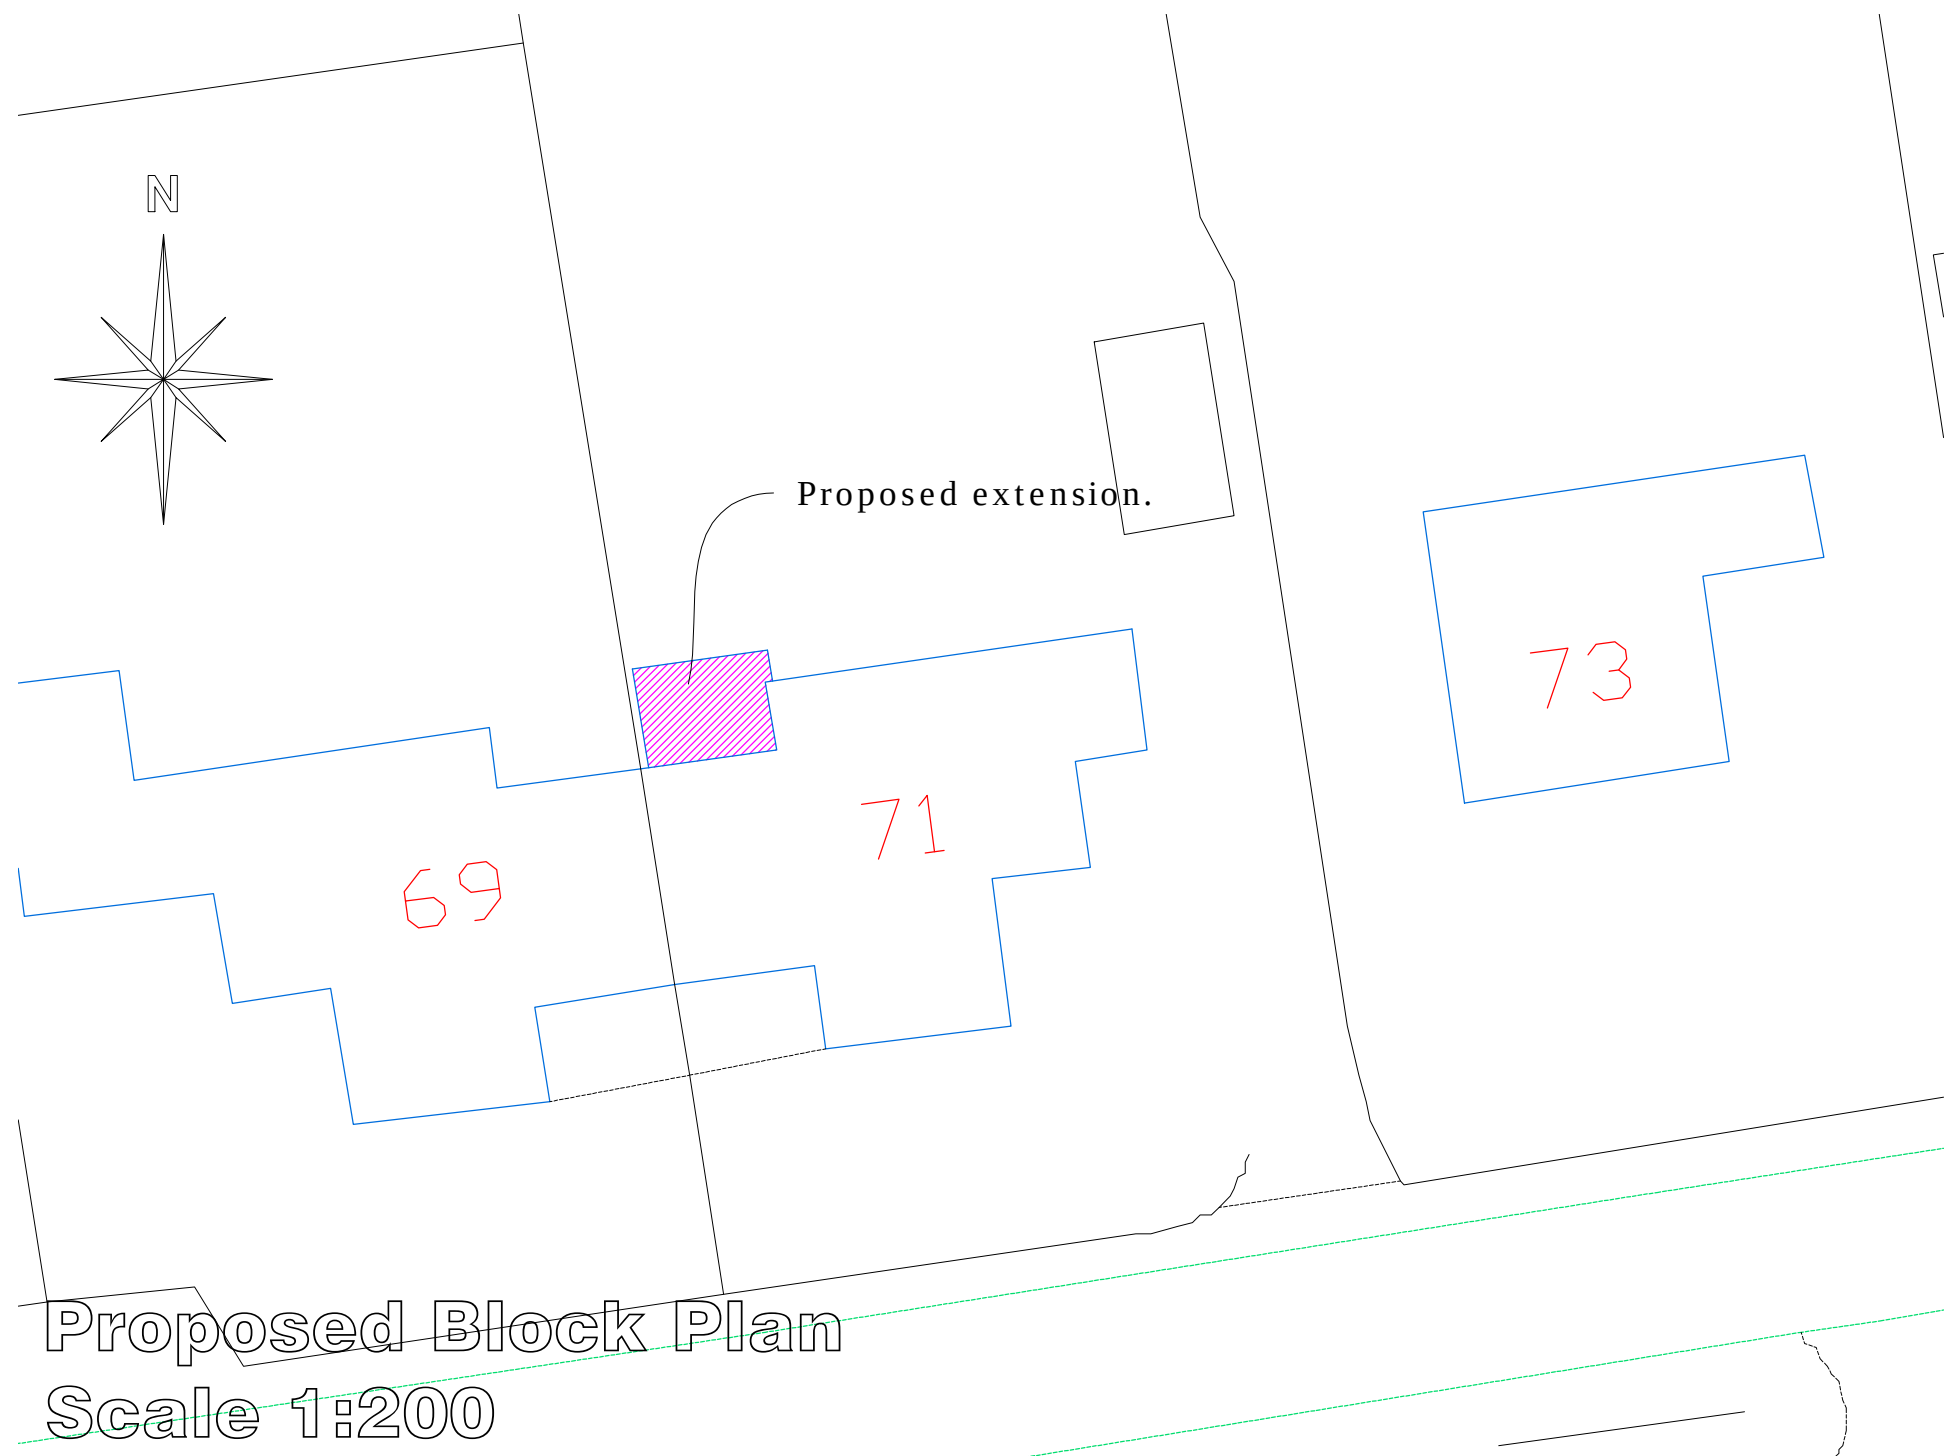

Proposed First Floor Plan

1:50

 CULLIS-ARCHITECTURAL-DESIGN 25 Sunningdale Close Wrexham North Wales LL13 9QU T 01978 264376 M 07791 480768 E ajones540@btinternet.com	Client: Mr & Mrs Roberts.		
	Drawing Title: Proposed Floor Plans.		
	Job Title: Proposed Alterations to 71 Acton Gate, Wrexham.		
	Date: Sept 2020	Scale: 1:50, 1:500 & 1:1250 at A1	Draw No: PD195/03