


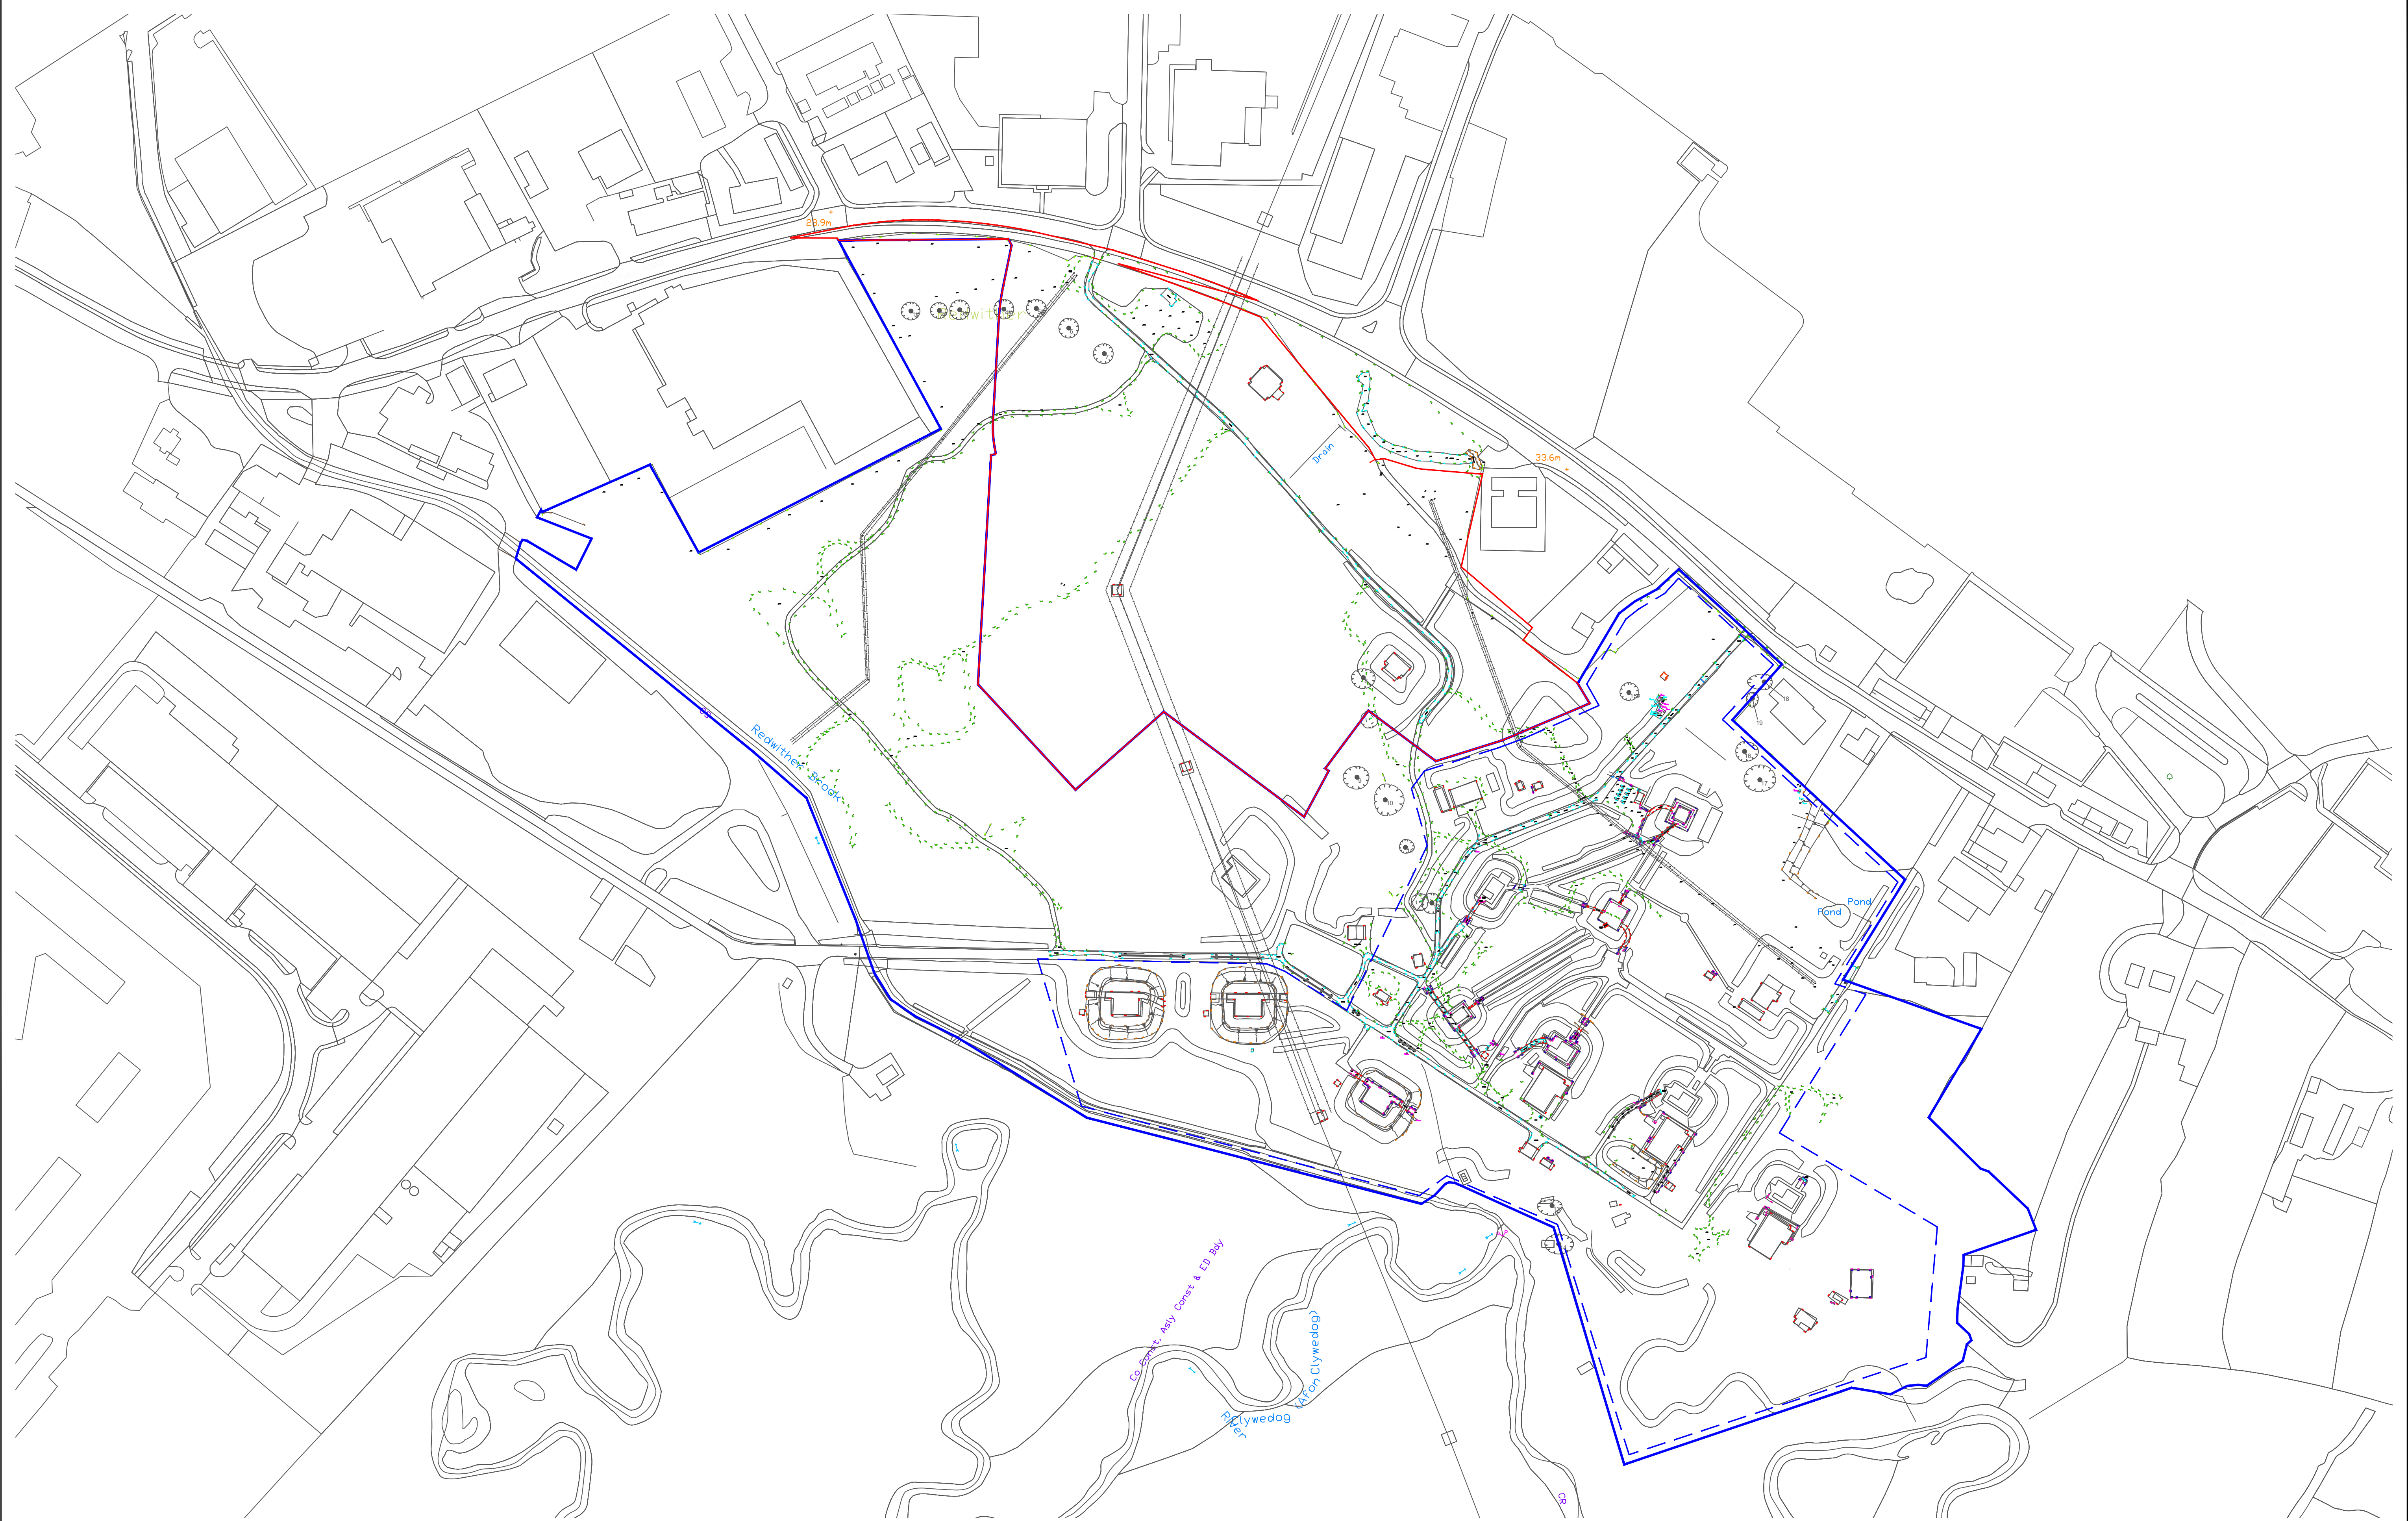

REVISIONS				
Rev.	Description	Date	By	Chk'd
A	Hatches adjusted	25.06.19	SR	SR
B	Boundaries updated	29.07.19	SR	SR
C	Boundaries updated	14.11.19	SR	SR
D	Redline boundary updated	12.02.20	SR	SR
E	Redline boundary updated	14.04.21	SR	SR

Reproduced from Ordnance Survey material with the permission of the controller of Her Majesty's Stationary Office under the Licence No 106287

PRELIMINARY
client: Cefn Park Developments Ltd
project: THE OAKS
drawing title: EXISTING SITE PLAN

land|studio
scale: @ A1 1:1500
date: 15.02.2019
dwn: SR
chk'd: SR
002
E