



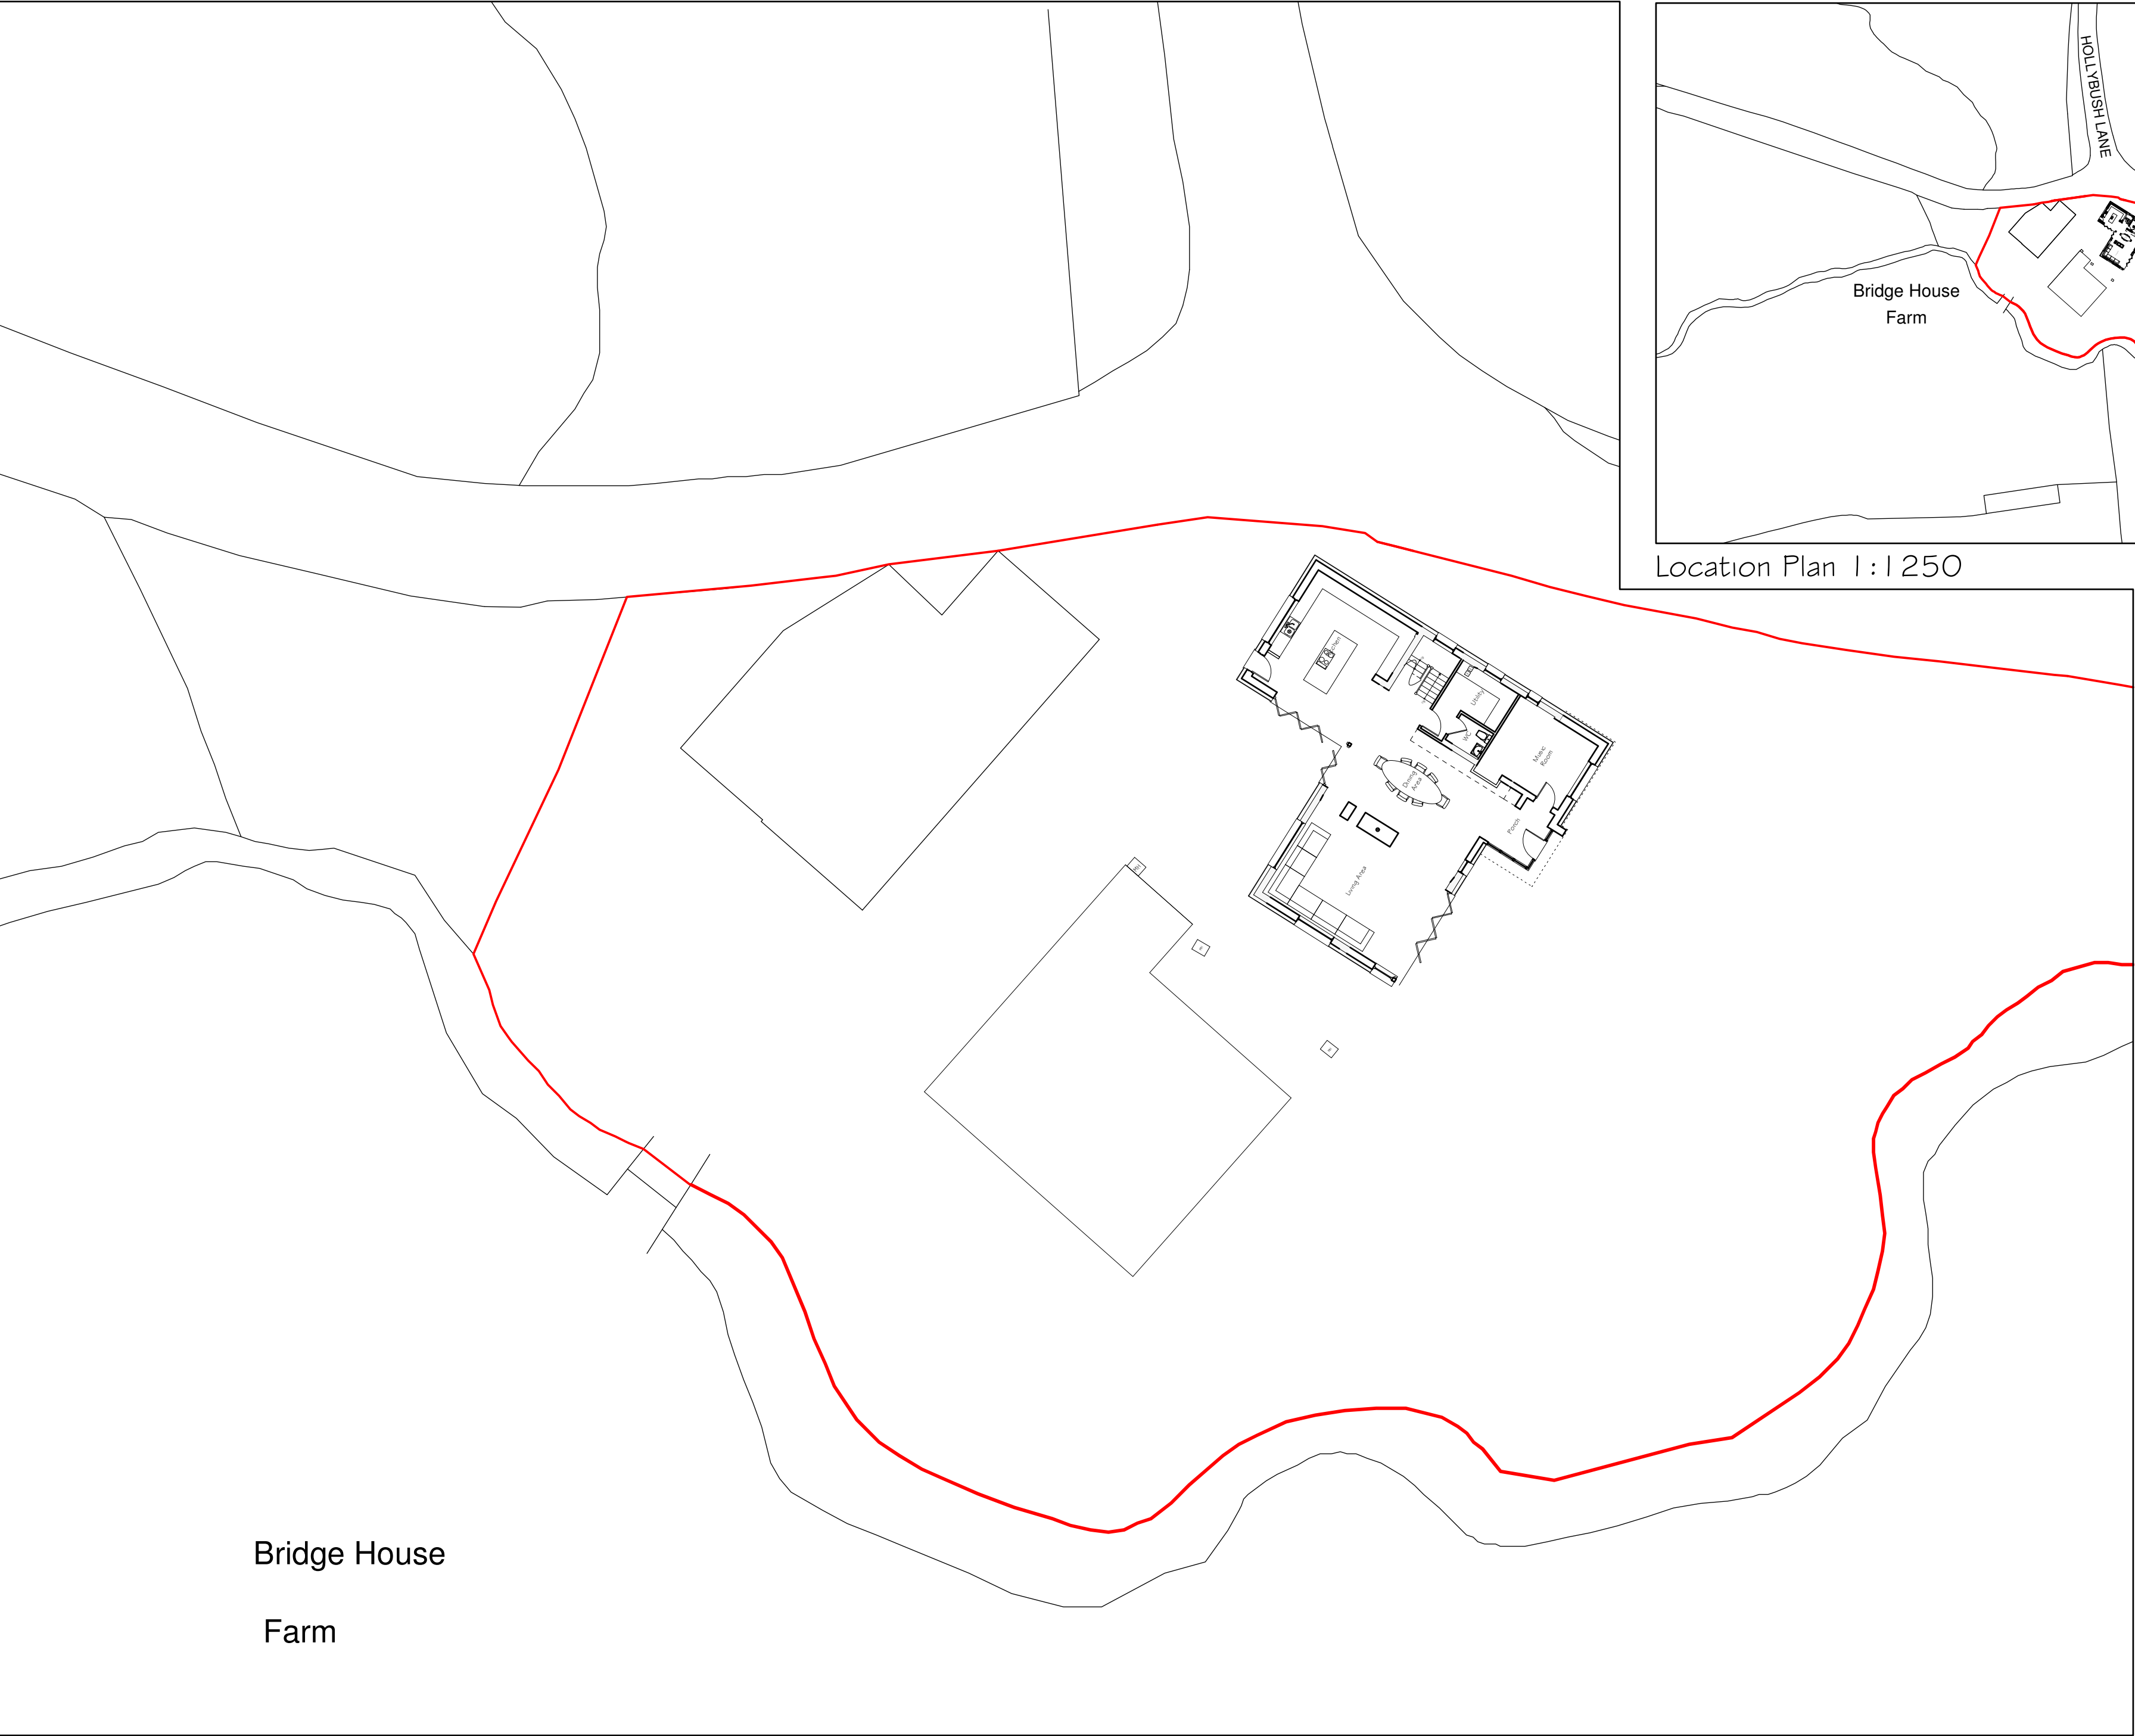


Bridge House
Farm

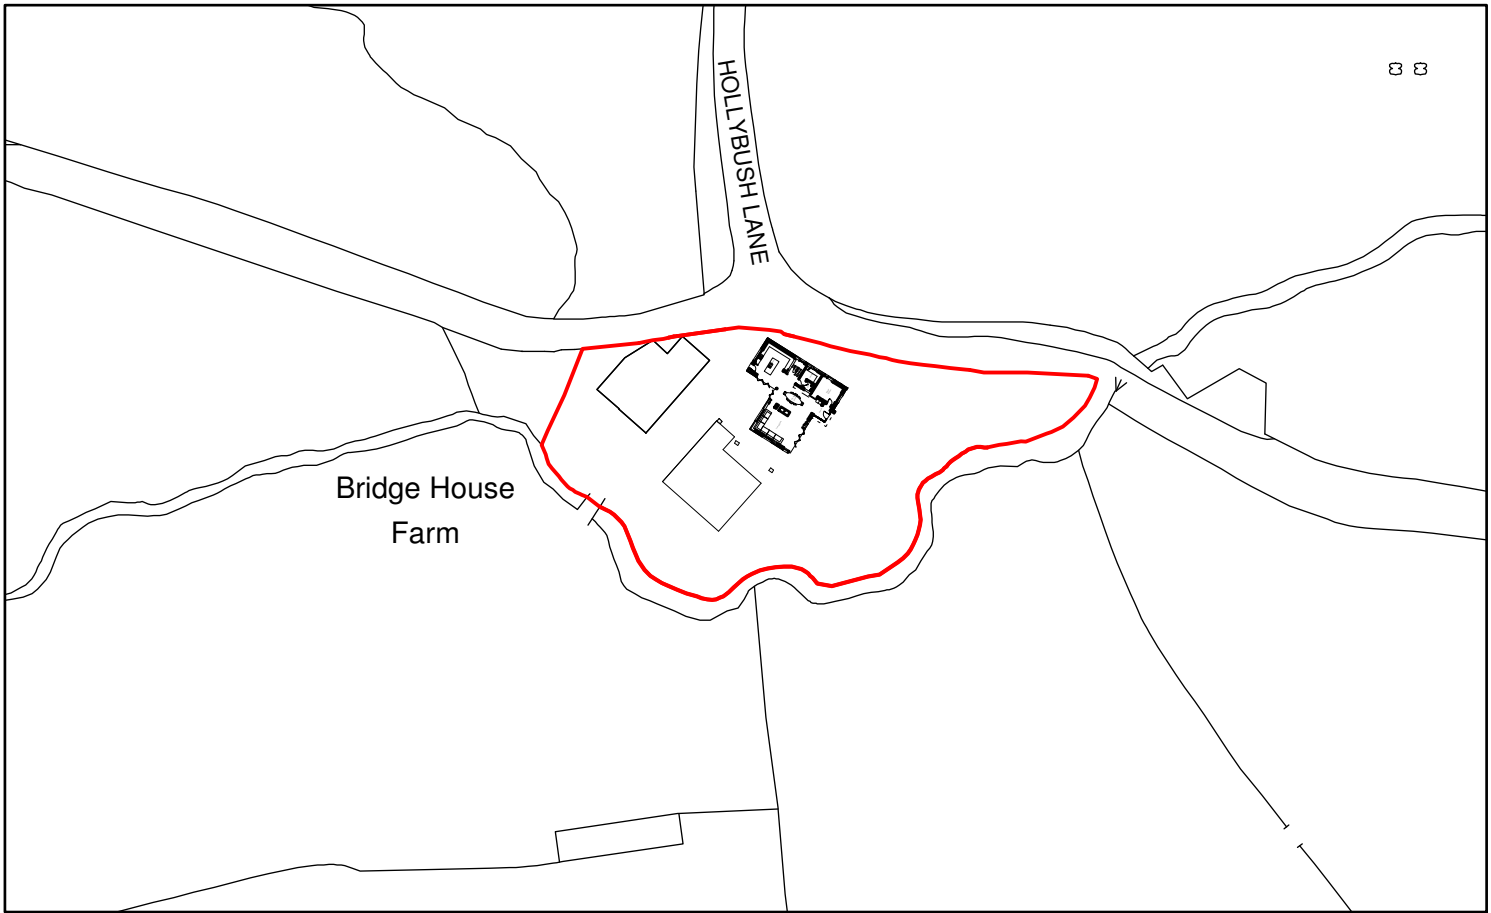

Location Plan 1:1250

Key

Proposed Site

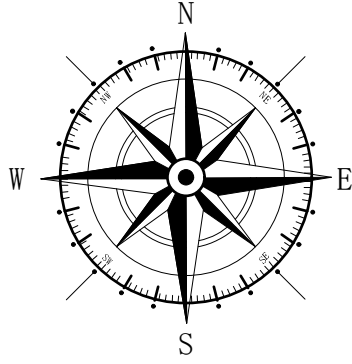

A	08/18	Design Amends	D.J.F.
Rev	Date	Detail	Initial

Project:
Proposed alterations at
Bridge House,
Vicarage Lane,
Penley, LL13 ONF

Title: Planning: Site & Location Plan	Scale: (A2) 1:200 & 1:1250
---	----------------------------------

Drawn By: J Felgate	Date: Aug 2018
Drawing No: 5069/007	Sheet: 1 of 1

blueprint
architectural services

LABC partner

Office 3K4,
Redwither Business Tower,
Wrexham. LL13 9XT
Tel: 01978 356500
www.blueprintarchitectural.com
© copyright all rights reserved

Site Plan 1:200