





Existing Side Elevation

1:100

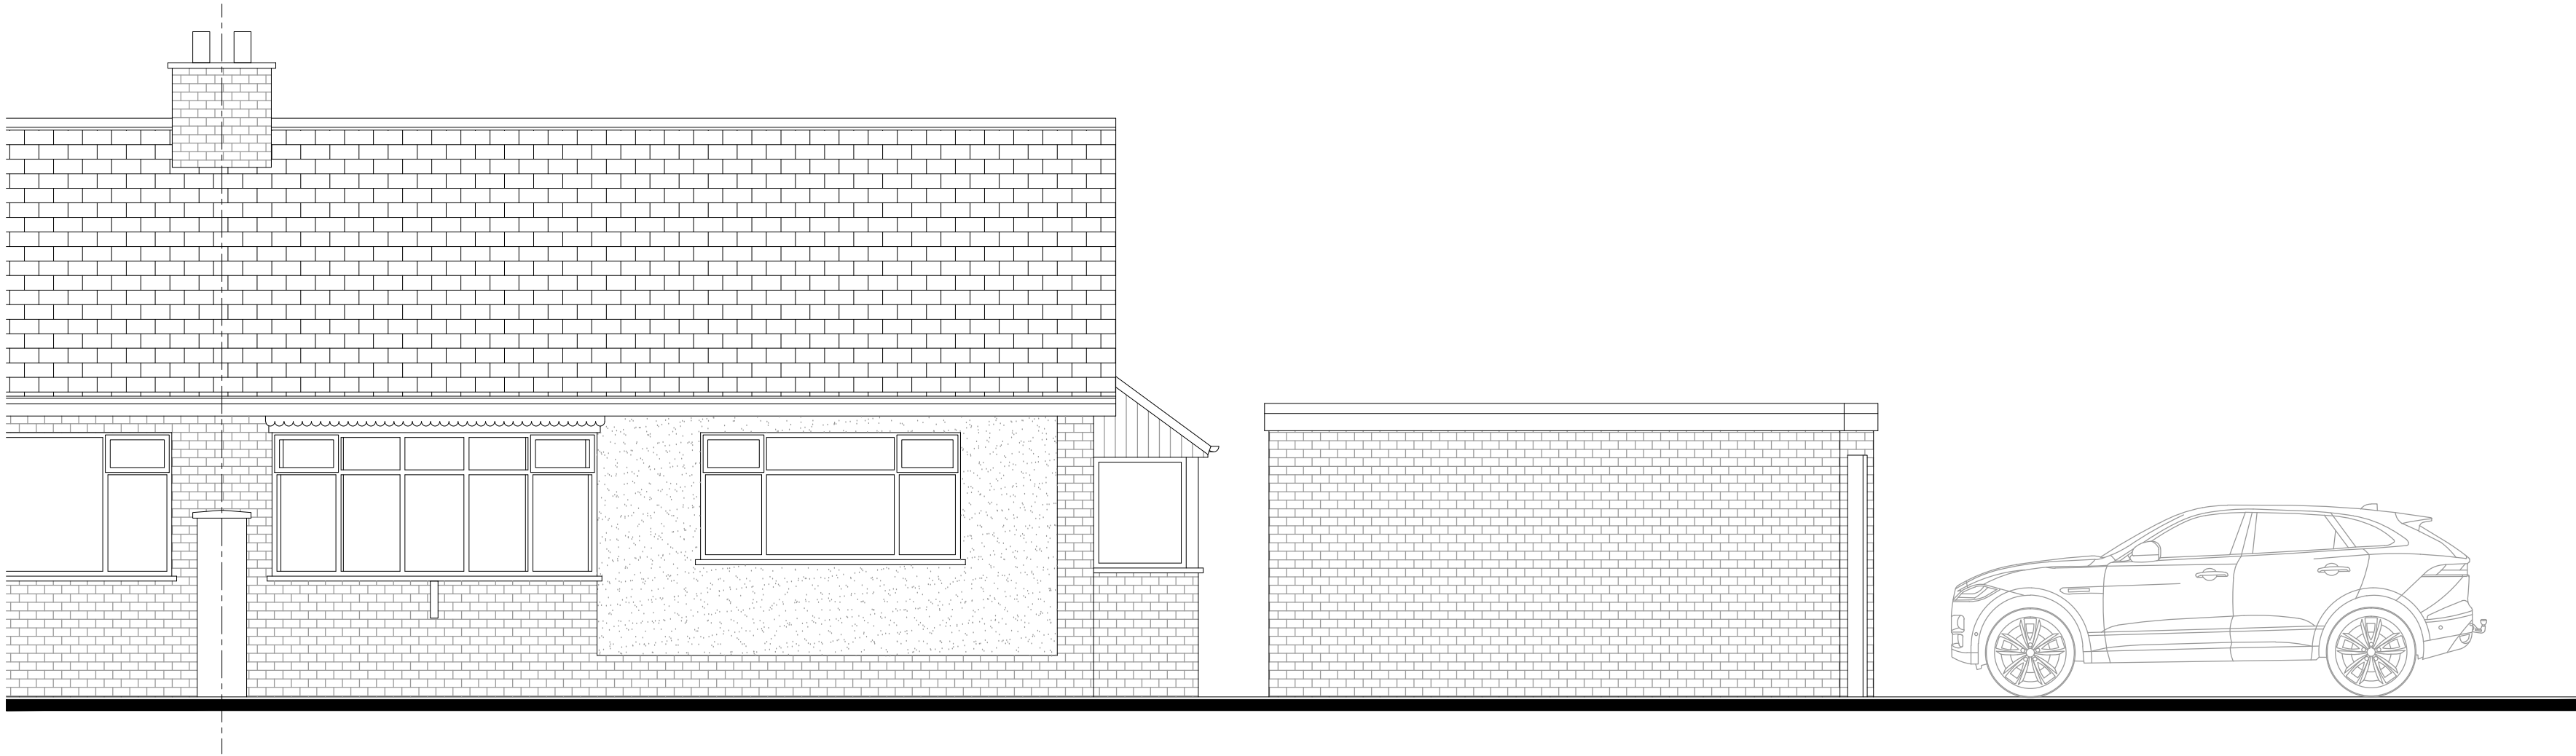


Existing Front Elevation

1:100

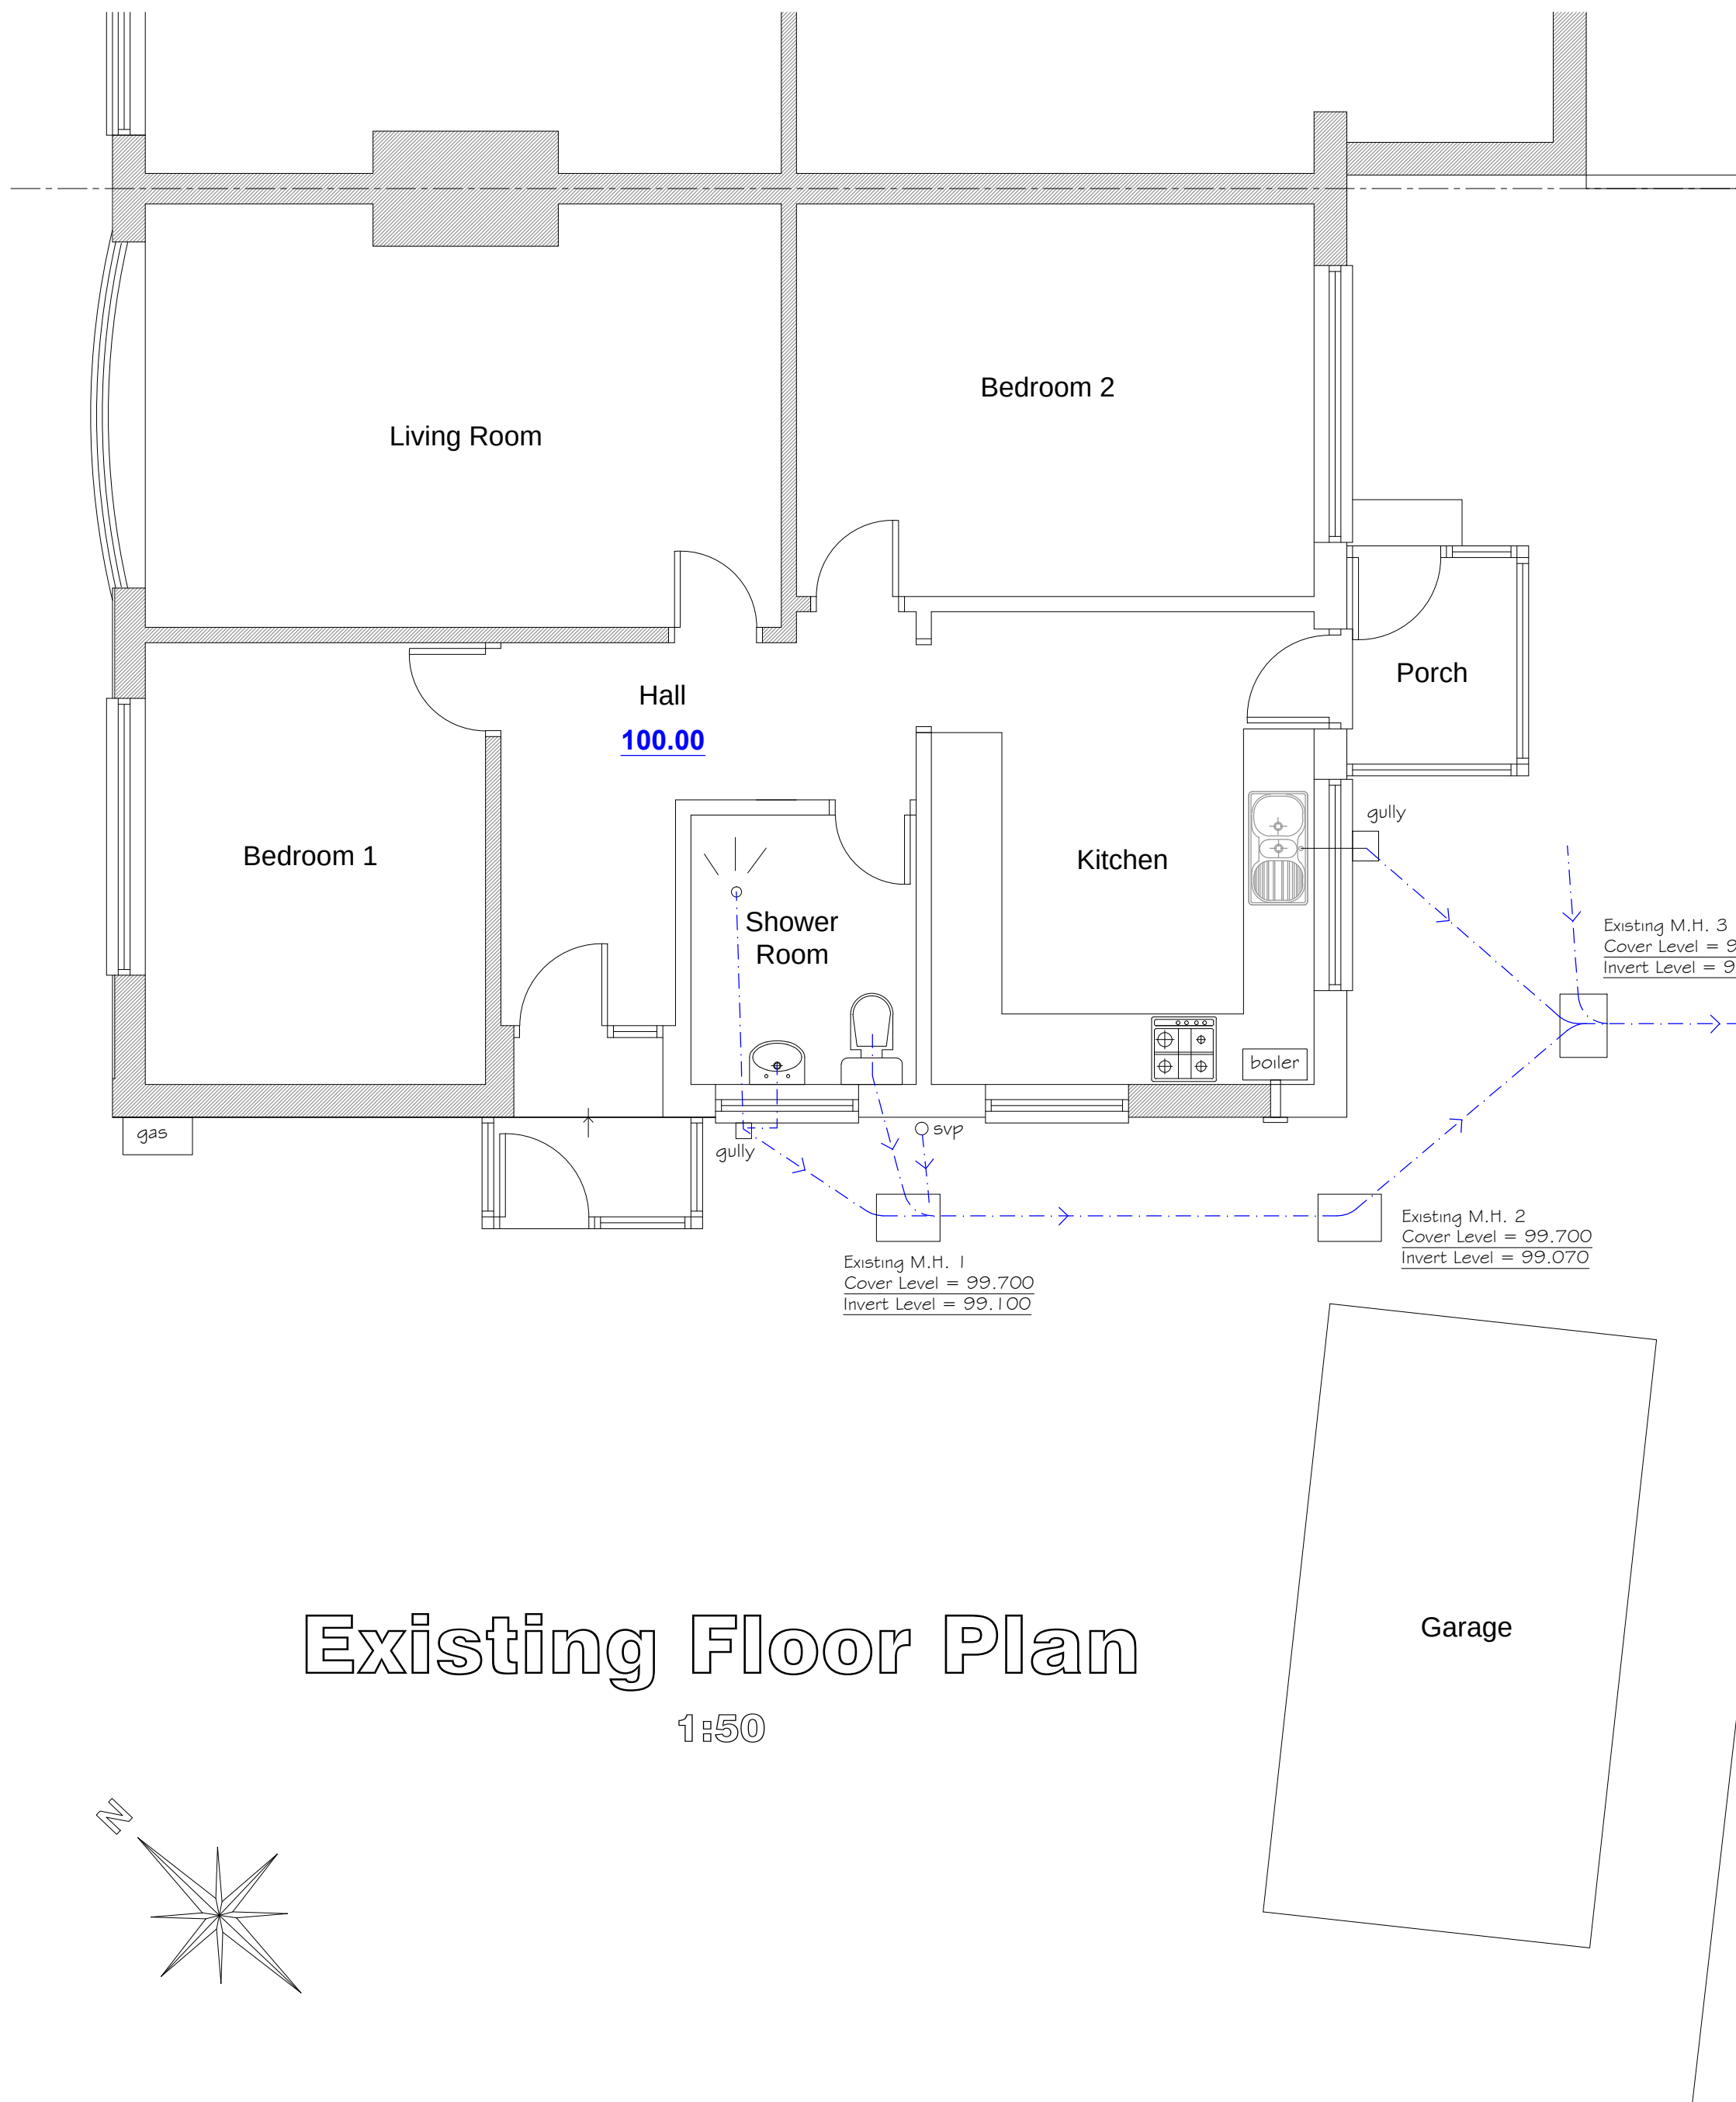


Existing Floor Plan

1:50

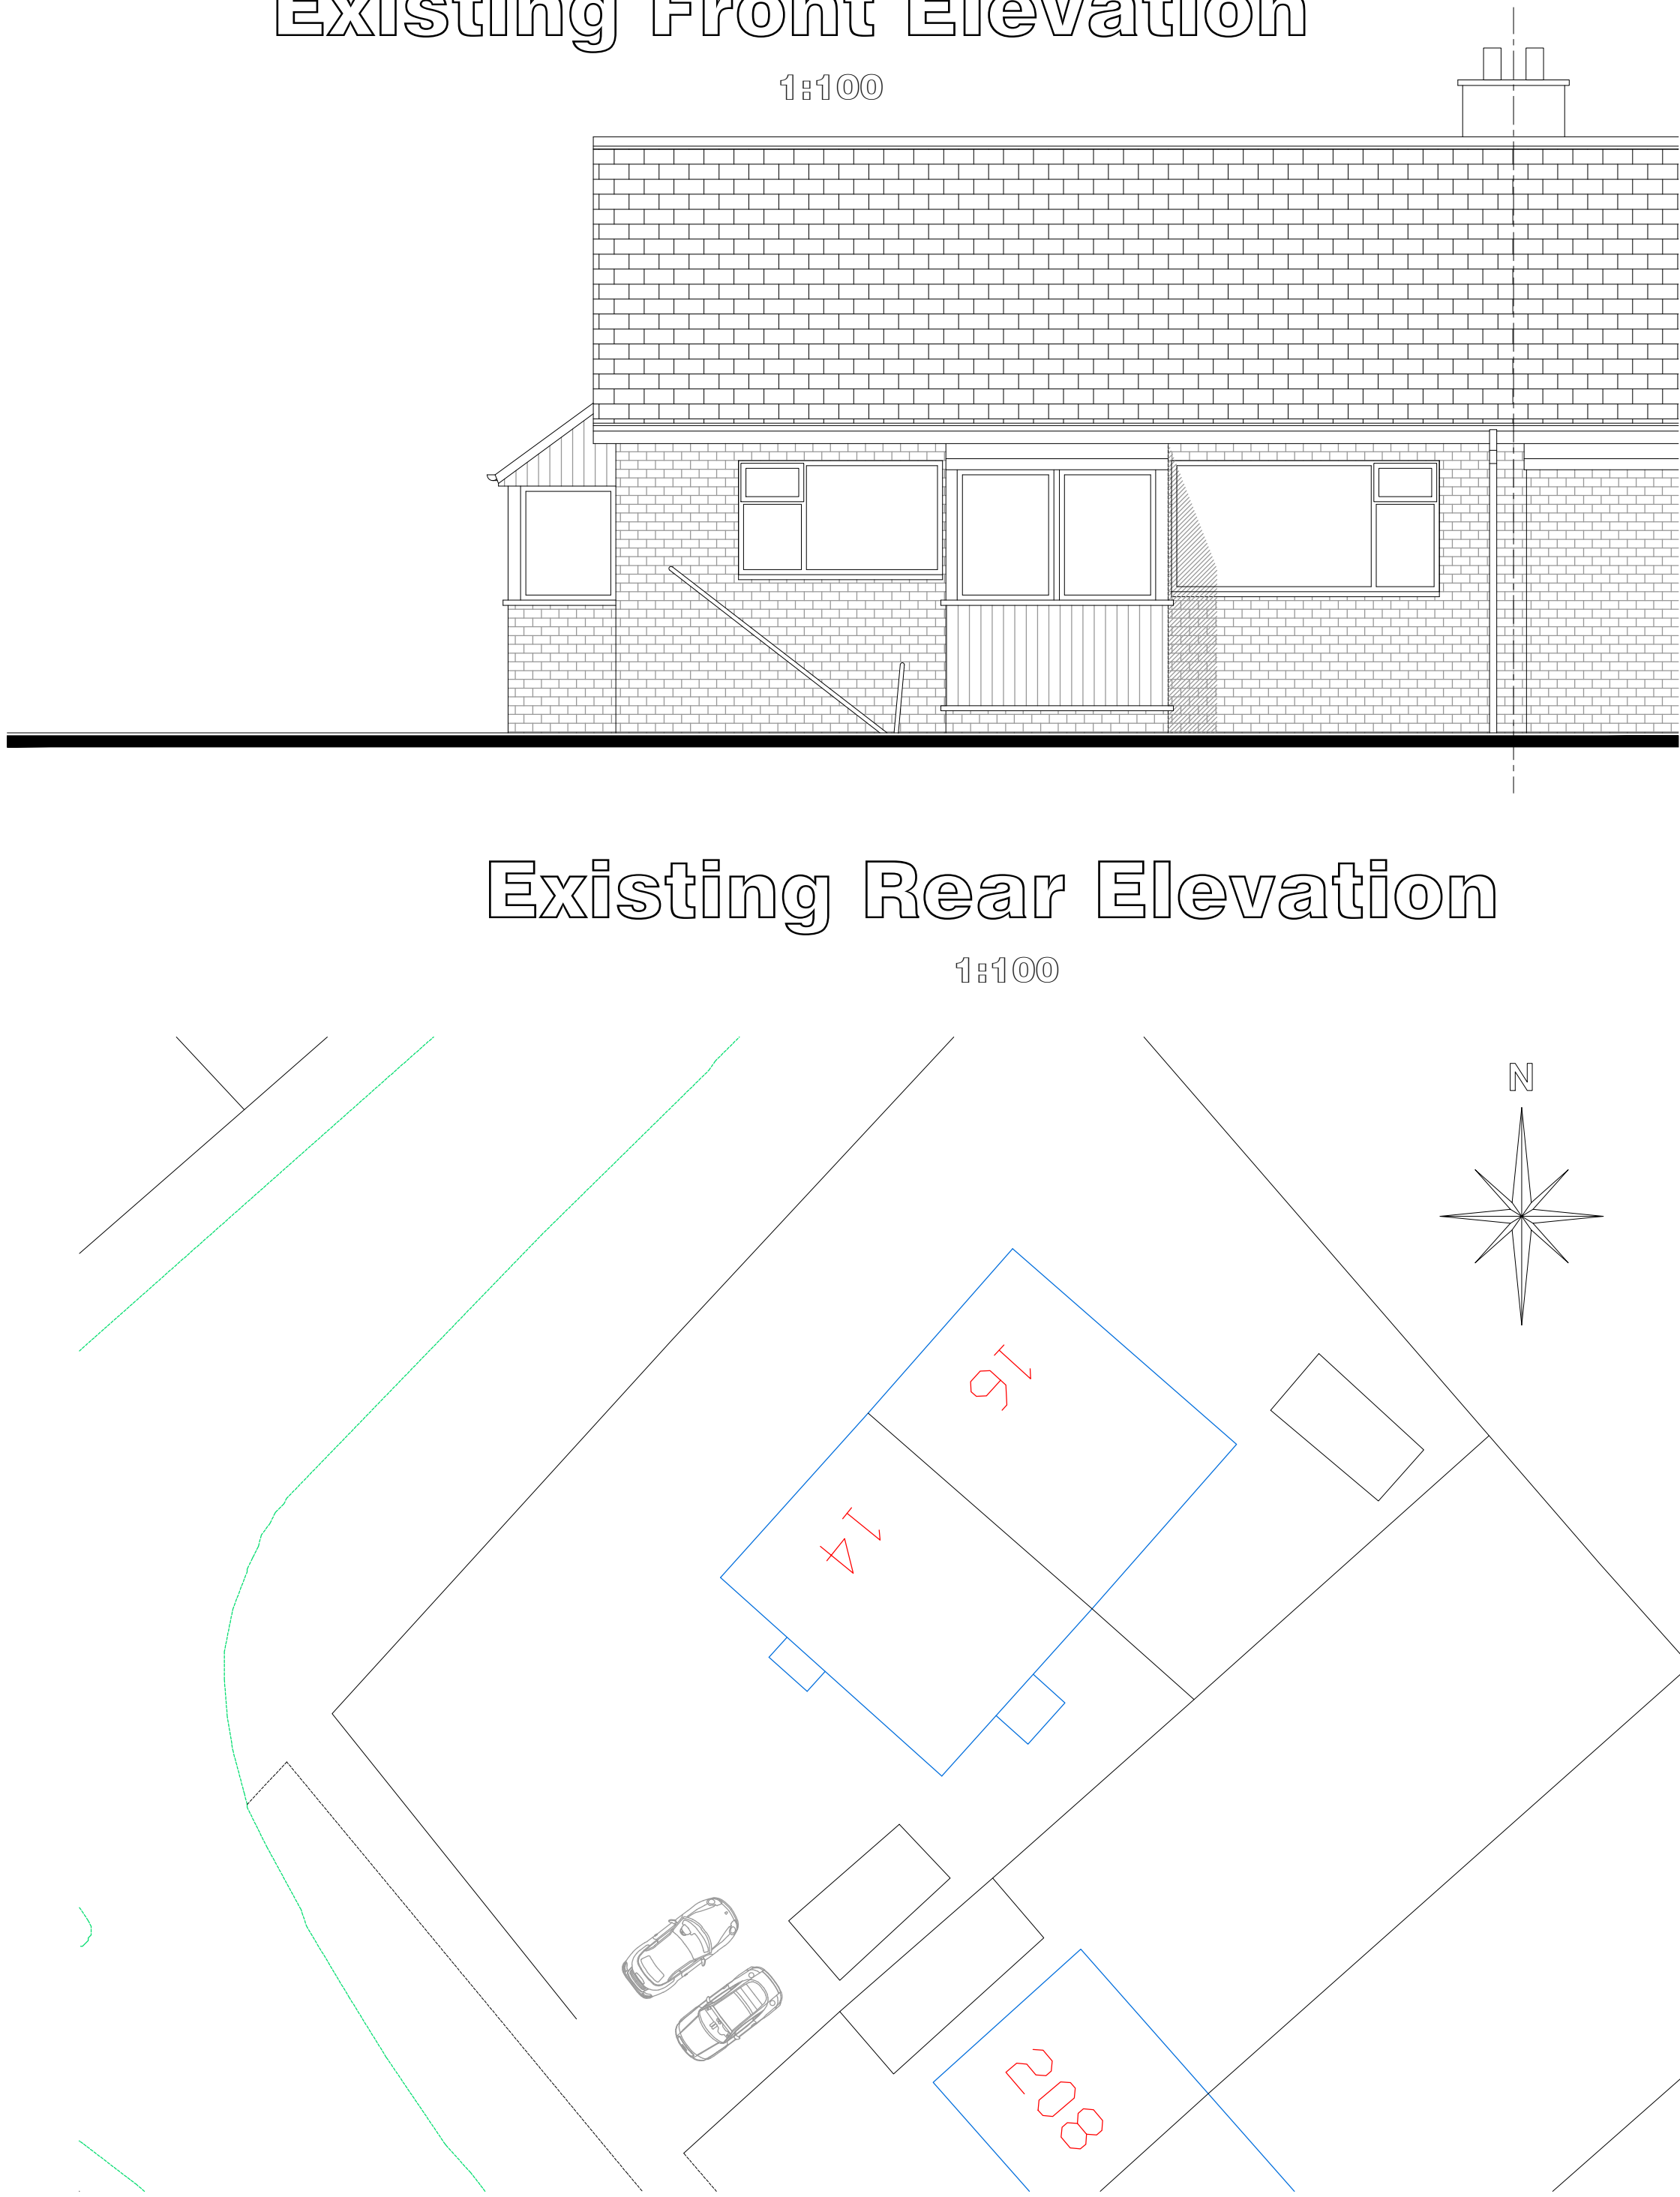

Existing Rear Elevation

1:100

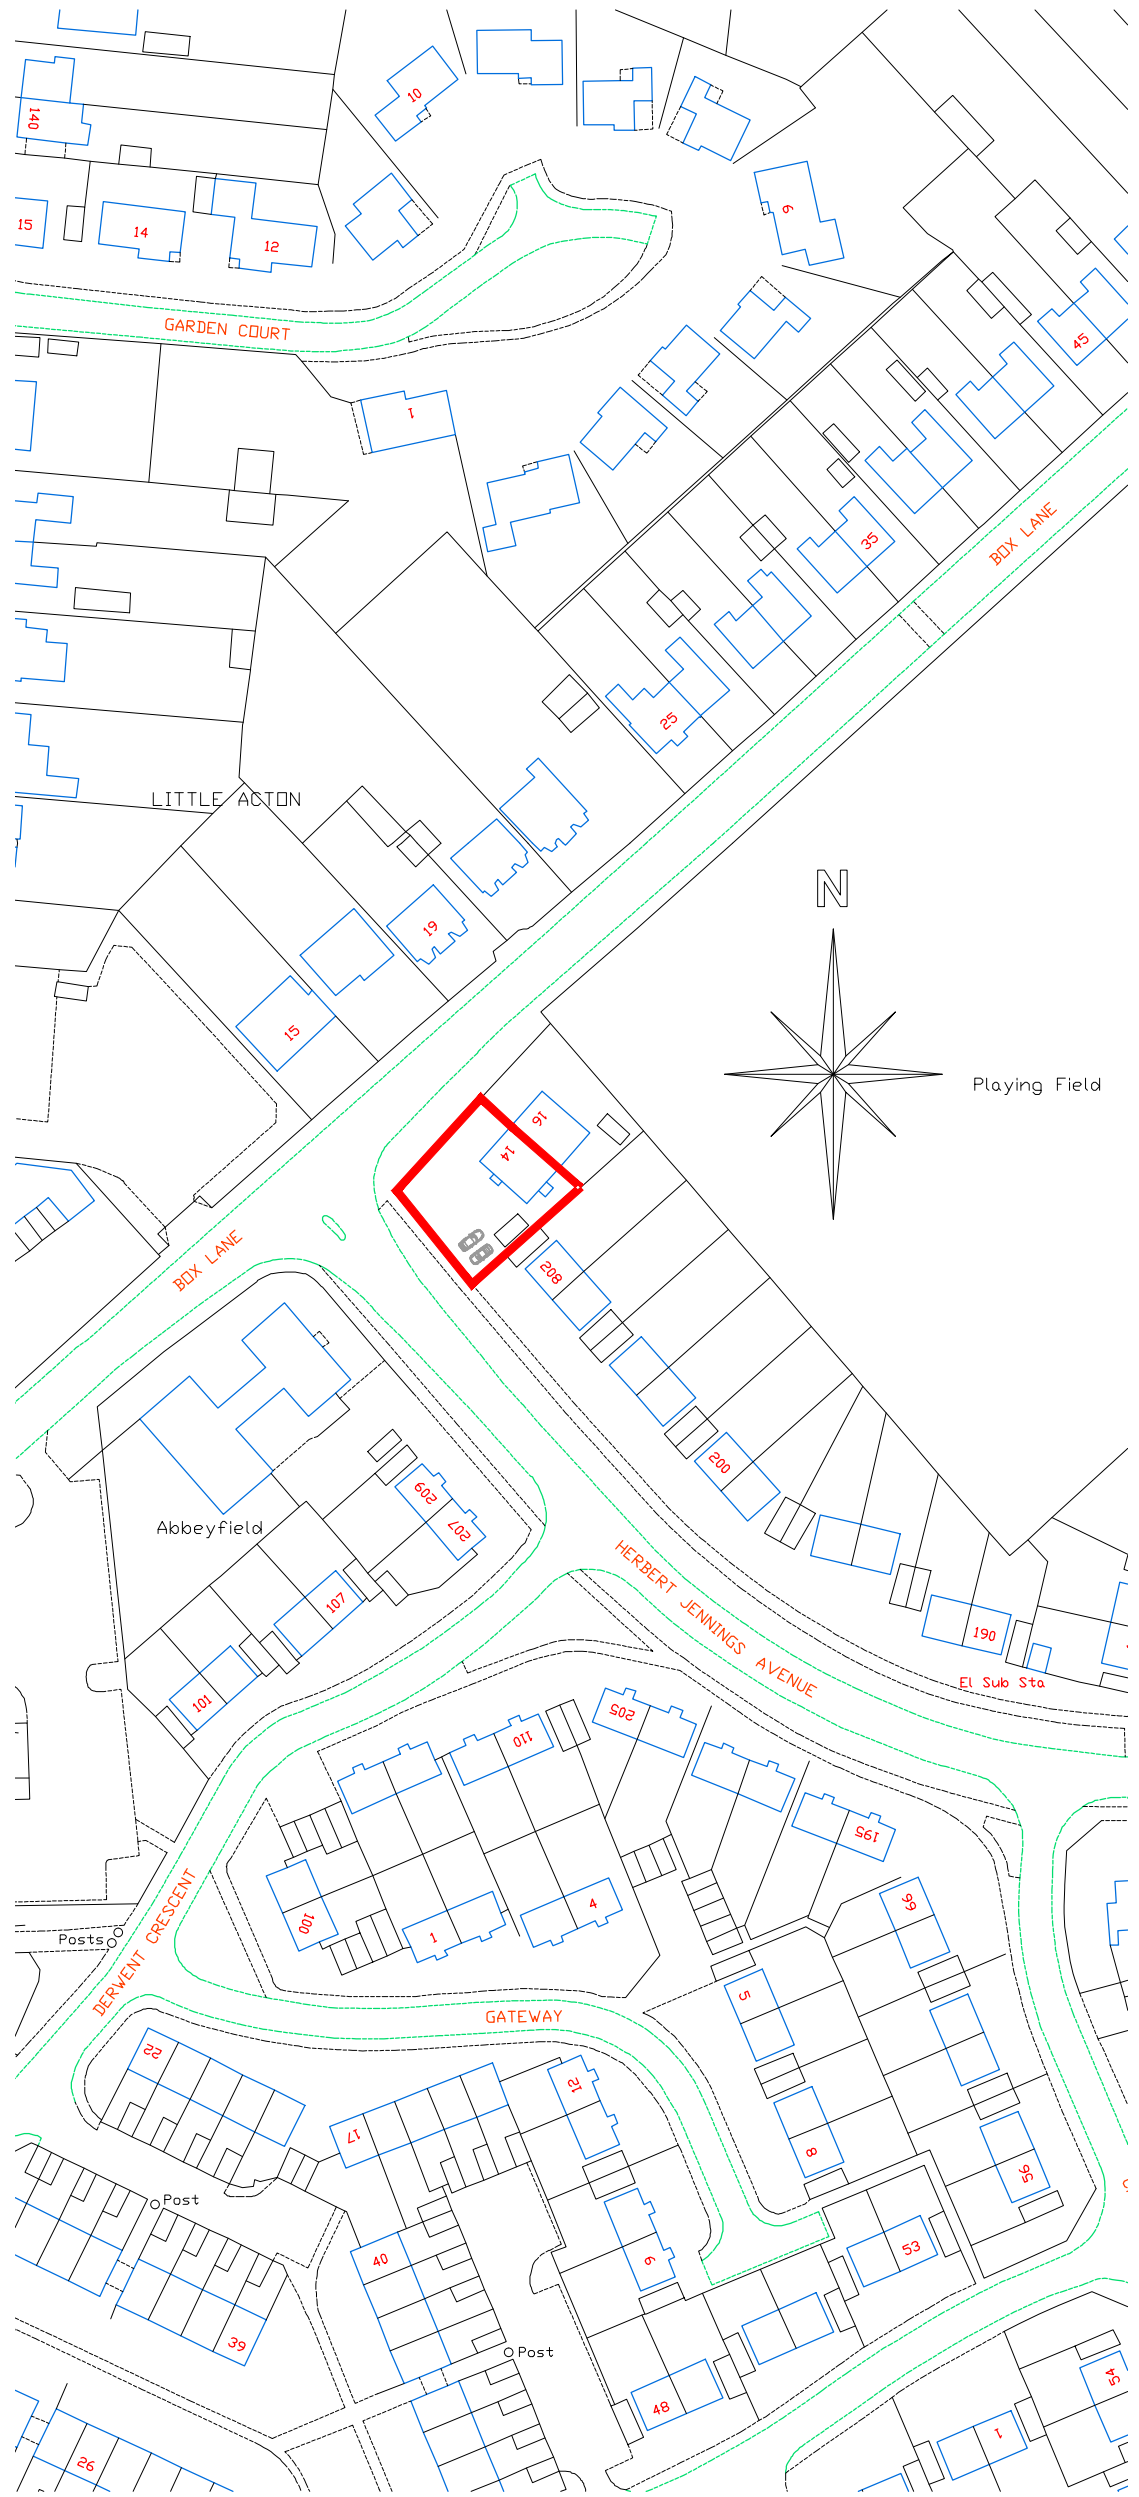

Location Plan
Scale 1:1250

 CULLIS-ARCHITECTURAL-DESIGN 25 Sunningdale Close Wrexham North Wales LL13 9QU T 01978 264376 M 07791 480768 E ajones540@btinternet.com		Client	Mr. & Mrs. Davies.		
		Drawing Title	Existing Drawings.		
		Job Title	Proposed Extension to 14 Box Lane, Wrexham.		
		Date	Scale	Rev	Draw No.
April 2021	1:50, 1:200 & 1:1250 at A1		PD213/01		

Site Plan
Scale 1:200