



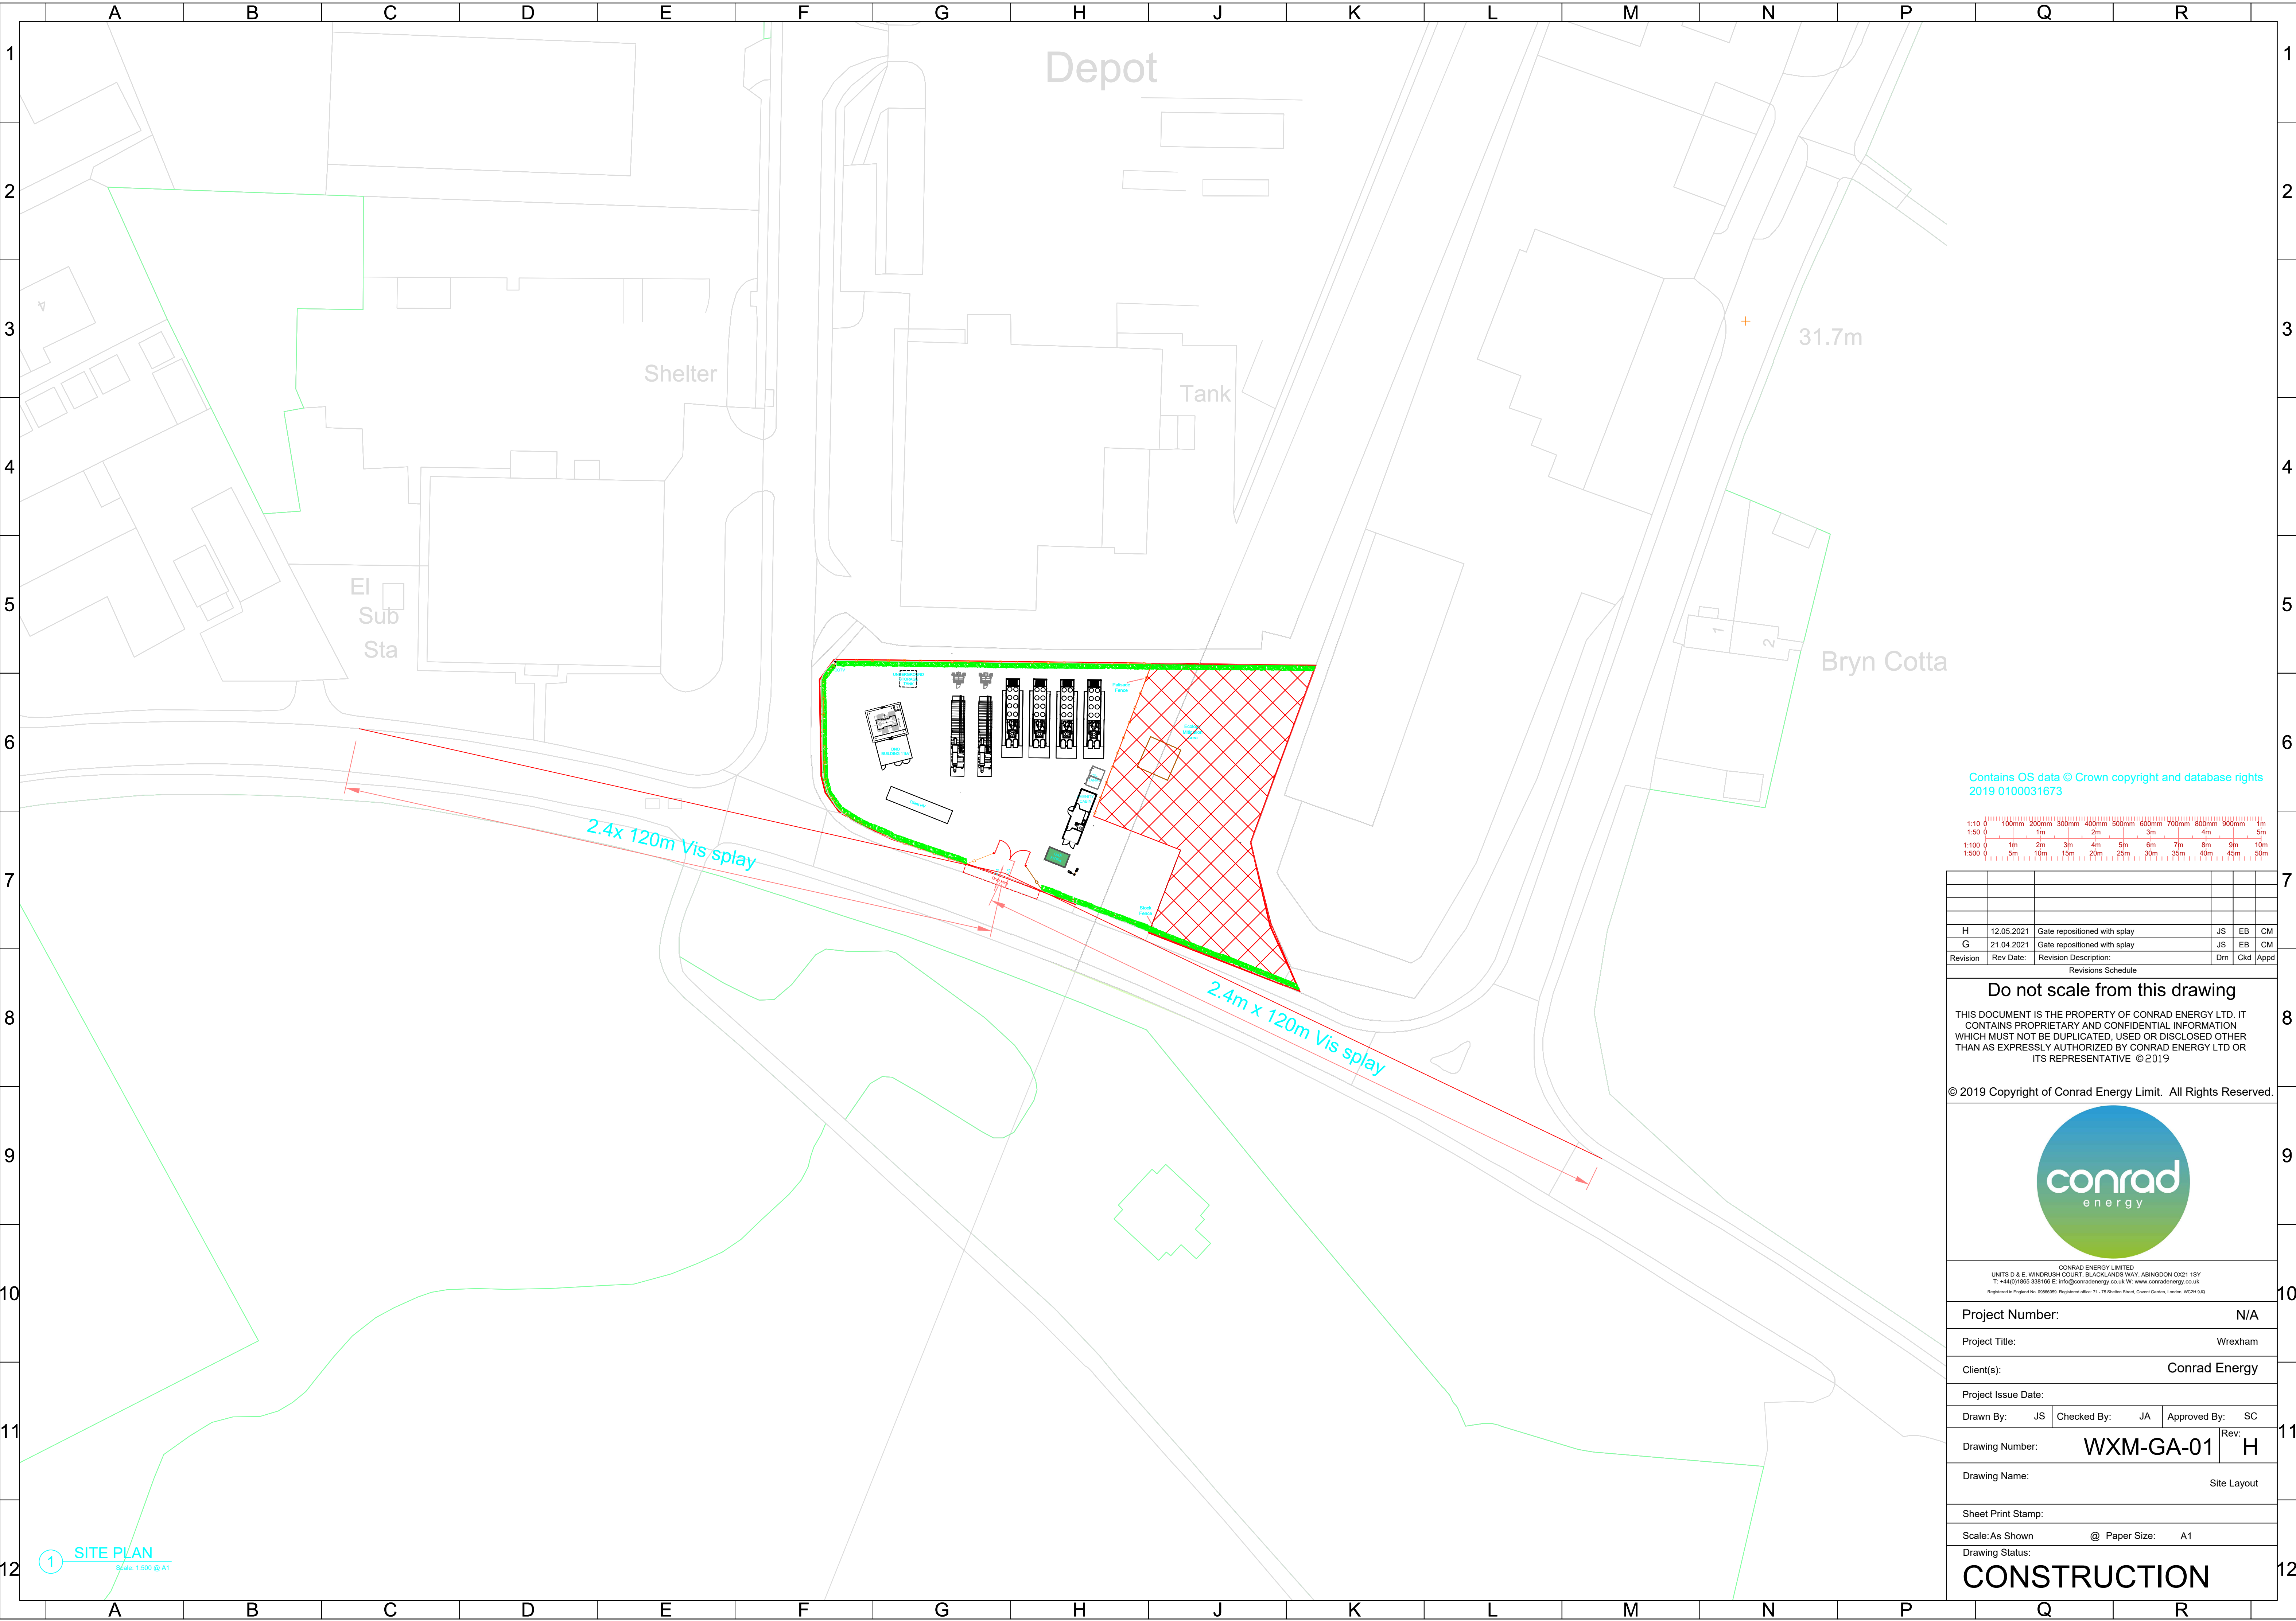

Contains OS data © Crown copyright and database rights
2019 0100031673

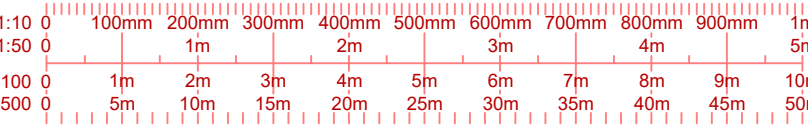

H	12.05.2021	Gate repositioned with splay	JS	EB	CM
G	21.04.2021	Gate repositioned with splay	JS	EB	CM
Revision	Rev Date:	Revision Description:	Drm	Ckd	Appd

Revisions Schedule

Do not scale from this drawing

THIS DOCUMENT IS THE PROPERTY OF CONRAD ENERGY LTD. IT CONTAINS PROPRIETARY AND CONFIDENTIAL INFORMATION WHICH MUST NOT BE DUPLICATED, USED OR DISCLOSED OTHER THAN AS EXPRESSLY AUTHORIZED BY CONRAD ENERGY LTD OR ITS REPRESENTATIVE ©2019

© 2019 Copyright of Conrad Energy Limit. All Rights Reserved.



CONRAD ENERGY LIMITED
UNITS D & E, WINDRUSH COURT, BLACKLANDS WAY, ABRINGDON OX21 1SY
T: +44(0)1965 338166 E: info@conradenergy.co.uk W: www.conradenergy.co.uk
Registered in England No. 0886055 Registered Office: 71 - 75 Shafter Street, Covent Garden, London, WC2N 6JG

Project Number:	N/A
Project Title:	Wrexham
Client(s):	Conrad Energy
Project Issue Date:	
Drawn By:	JS
Checked By:	JA
Approved By:	SC
Drawing Number:	WXM-GA-01
Drawing Name:	Site Layout

Sheet Print Stamp:	
Scale:As Shown	@ Paper Size: A1
Drawing Status:	CONSTRUCTION

1 SITE PLAN
Scale: 1:500 @ A1