




VISUAL SCALE 1:200 @ A1

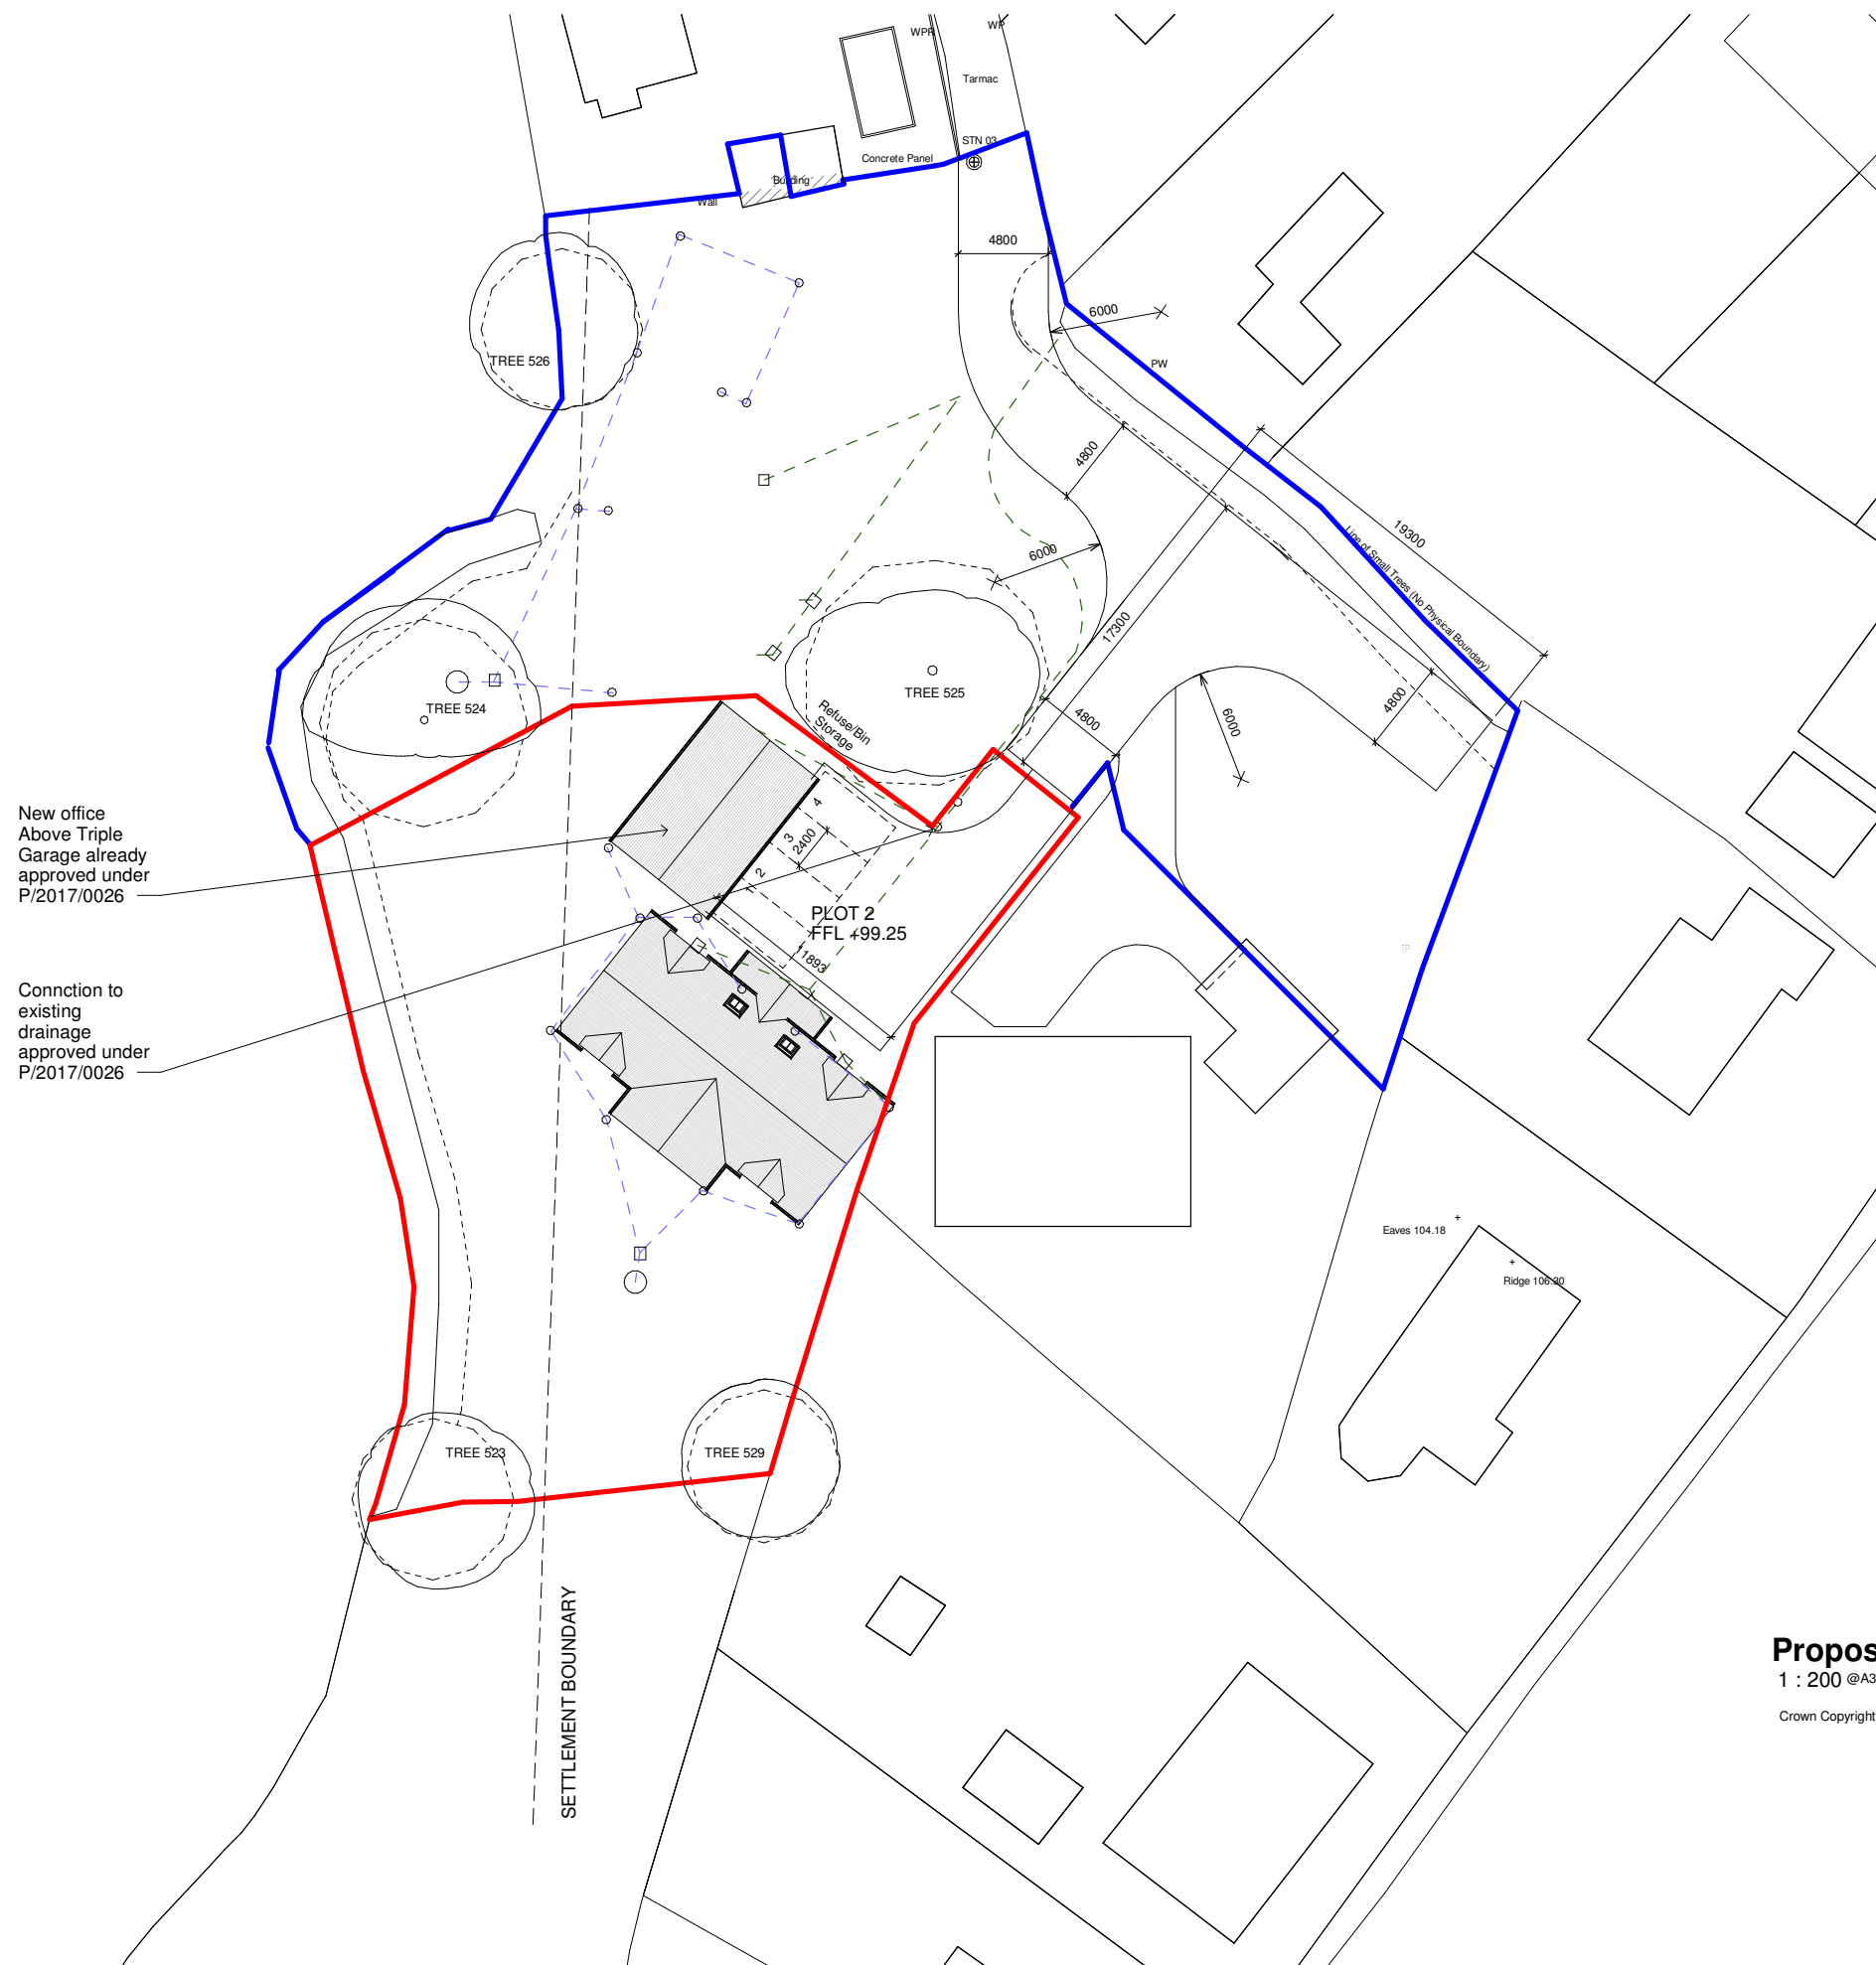

Proposed Site Plan - Plot 2

1 : 200 @A3 1:400 @A1

Crown Copyright and database rights OS Licence no.100019980

Rev	Revision Description	Drawn	Check	Date
A	note amended	WH	KS	14/05/21

Greenspace Architects Ltd
The Old Town Hall
The Square, Ellesmere
Shropshire SY12 0EJ
Tel 44(0)1681 623889

e-mail:
greenspace@greenspacearchitects.co.uk
web: www.greenspacearchitects.co.uk

Project
**Development at Lane End,
Penley**

Title
Proposed Site Plan - Plot 2

Scale @ A1	Scale @ A3	Drawn By	Checked By	Date
1 : 200	1:400	WH	GE	29/11/16

Job No.	Sheet No.	Rev.
16-35	A1101	A