


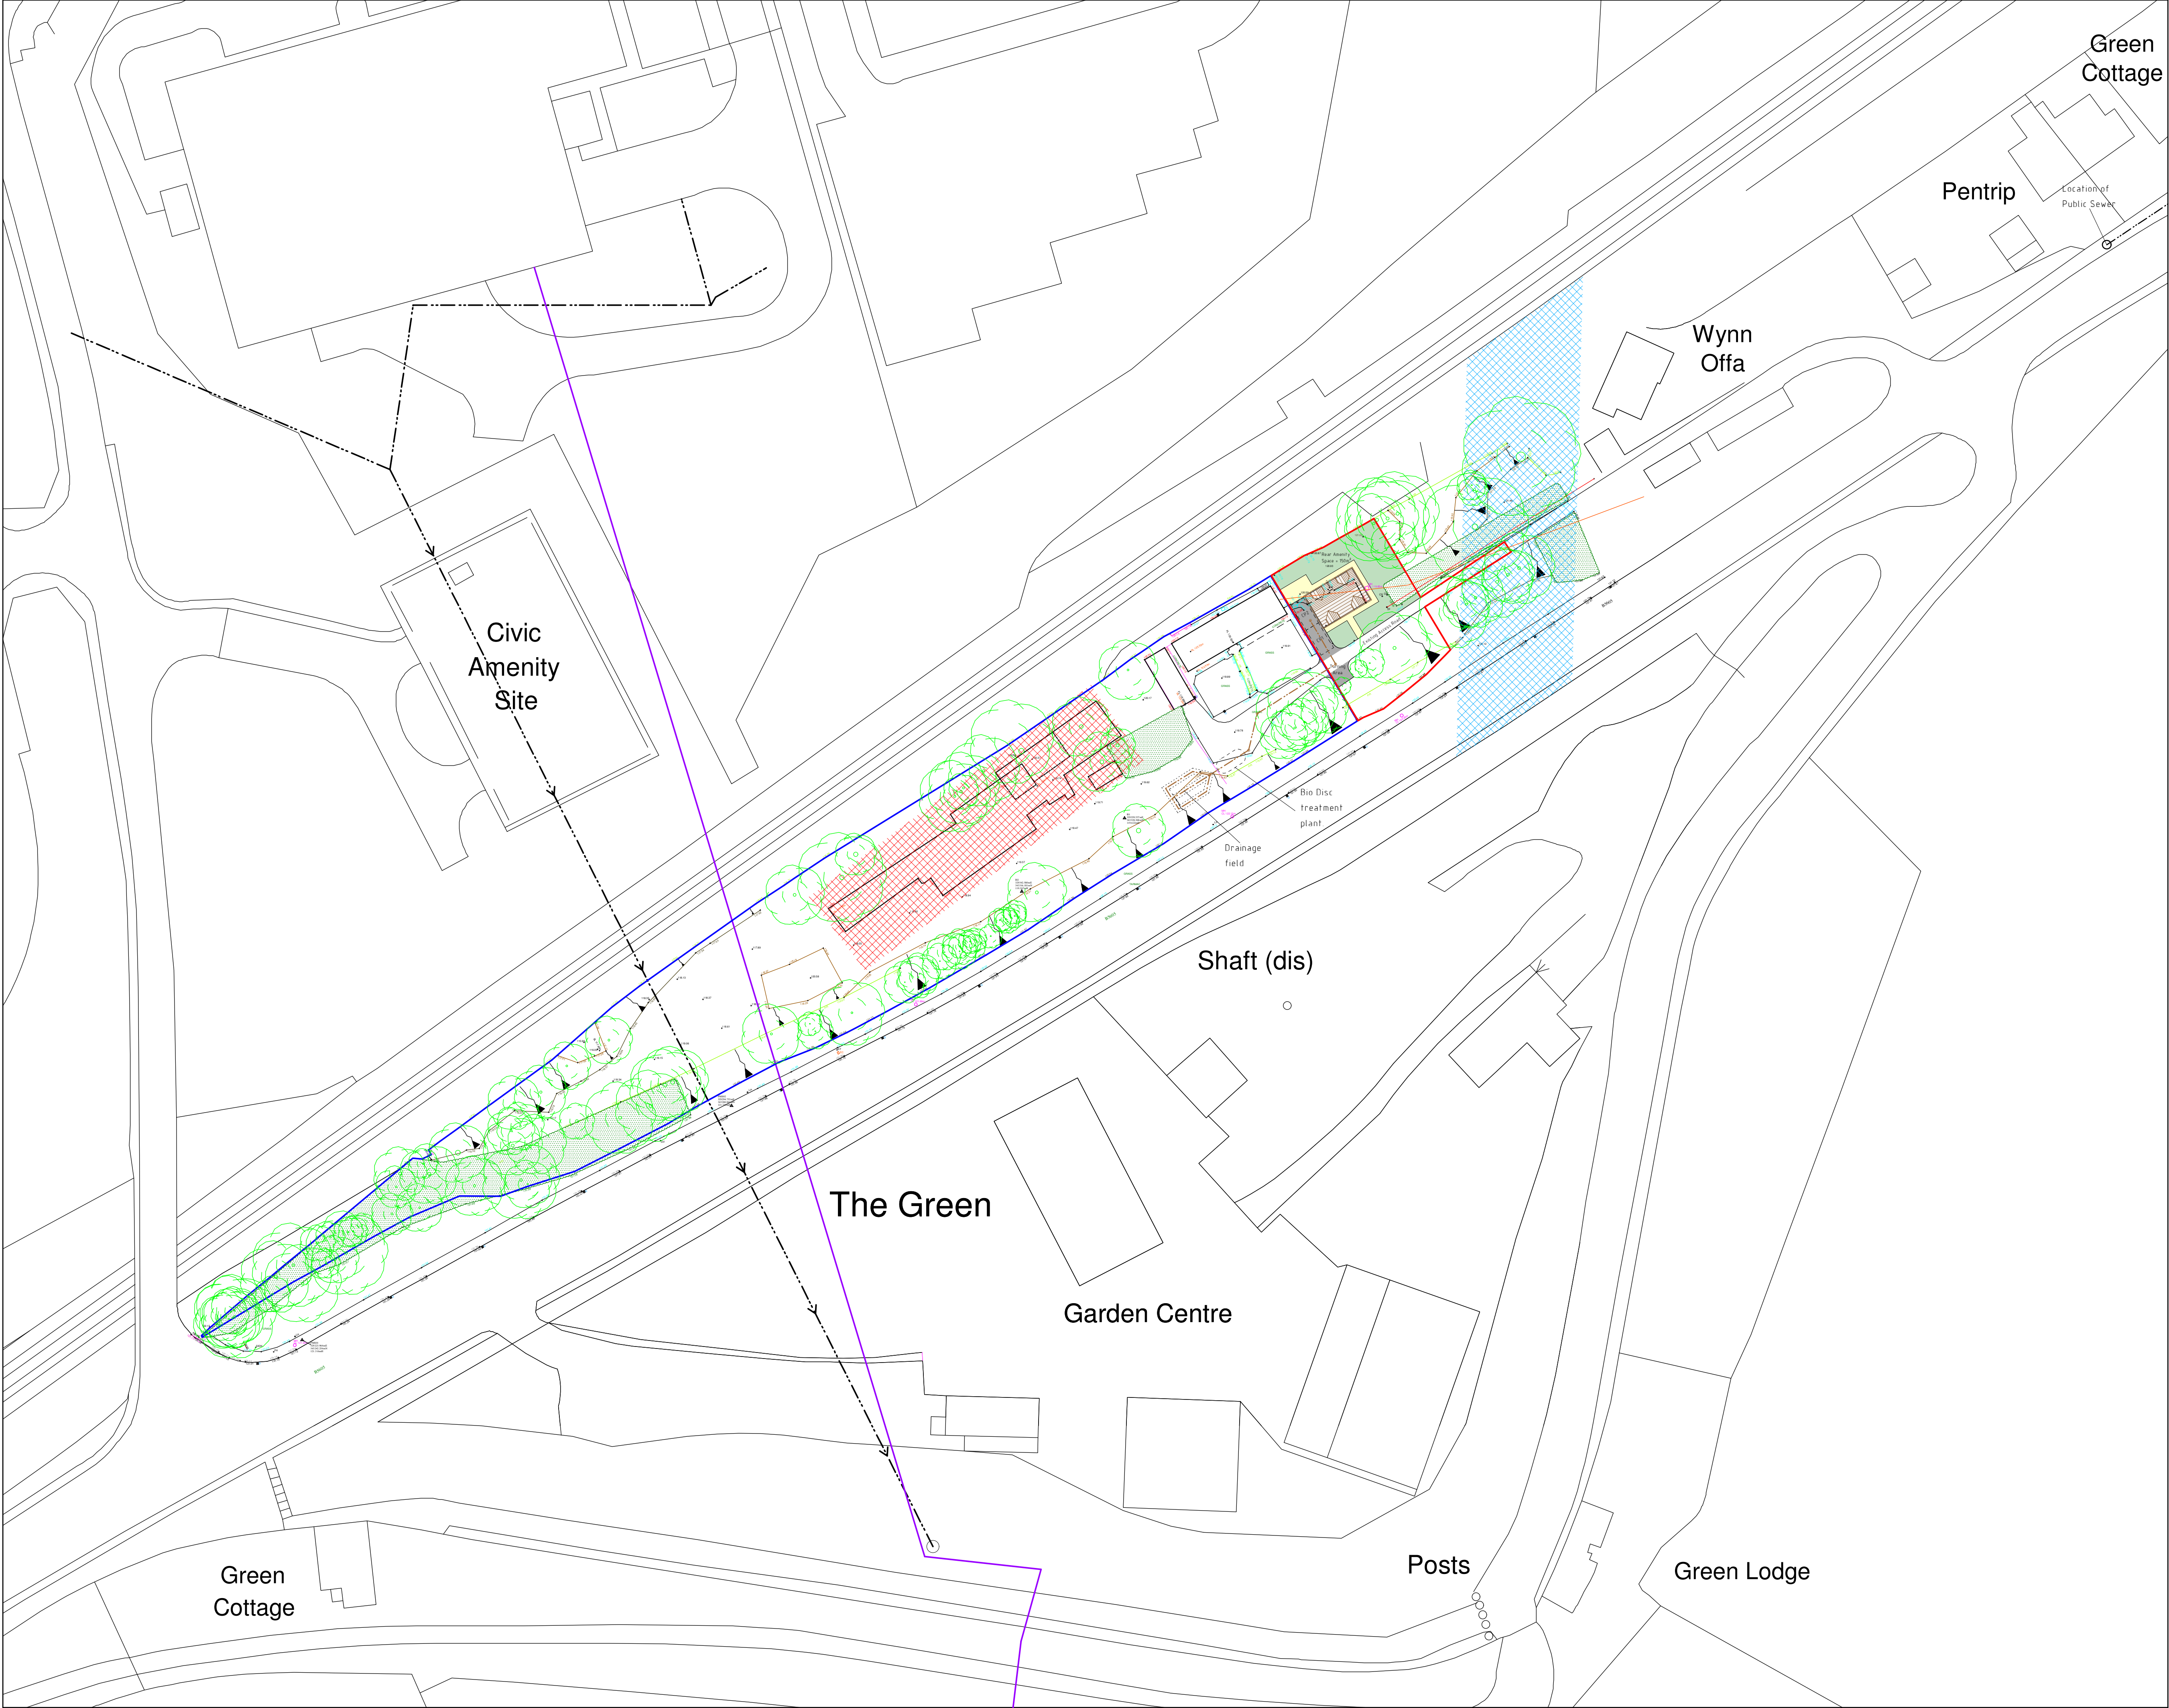

Drainage Plan 1:500

Key

- Land Owned By Client
- Proposed Site
- Possible area in which sub surface remains of Offa's Dyke Ditch may be encountered
- Scheduled Monument Site (Walker Fan House) Reference Number: DE190
- Location of existing trees
- Public Drainage Run
- Proposed Drainage Run
- Ordinary Watercourse

Rev	Date	Detail	Initial

Project: Proposed residential development on land adj to The Bungalow, Wynnstay Yard, Ruabon, Wrexham. LL14 6DP.	
Title: Planning: Drainage Plan	Scale: (A1) 1:250 & 1:1250
Drawn By: D.J.Edwards	Date: April 2021
Drawing No: D075/025	Sheet: 1 of 1



Office 3K4,
Redwither Business Tower,
Wrexham. LL13 9XT
Tel: 01978 356500
www.blueprintarchitectural.com