


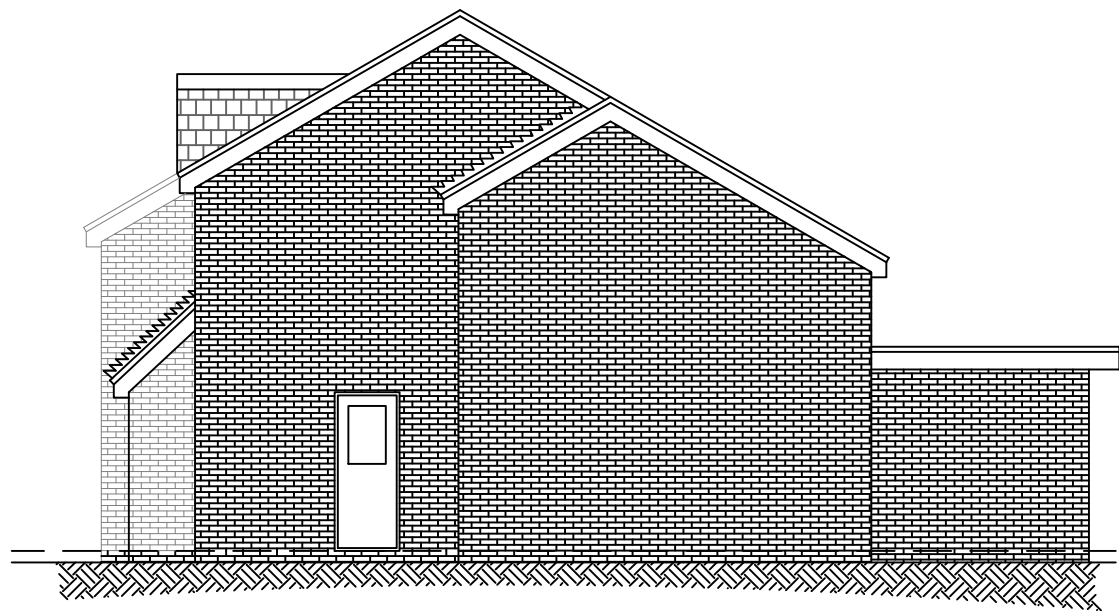


Elevation A
Scale 1:100




Elevation B
Scale 1:100




Elevation C
Scale 1:100

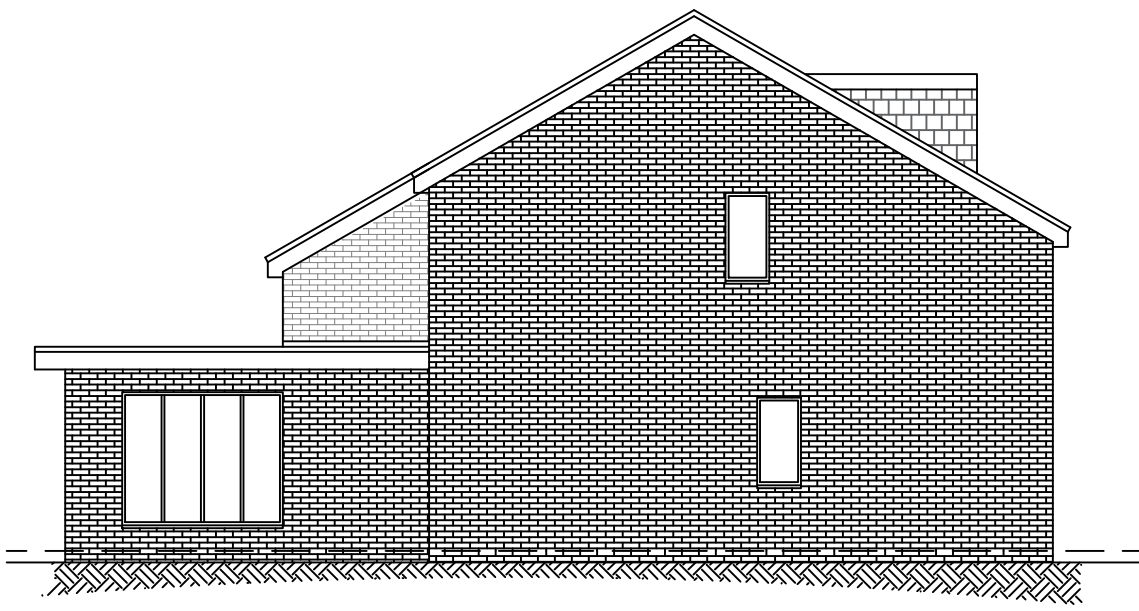

Elevation D
Scale 1:100

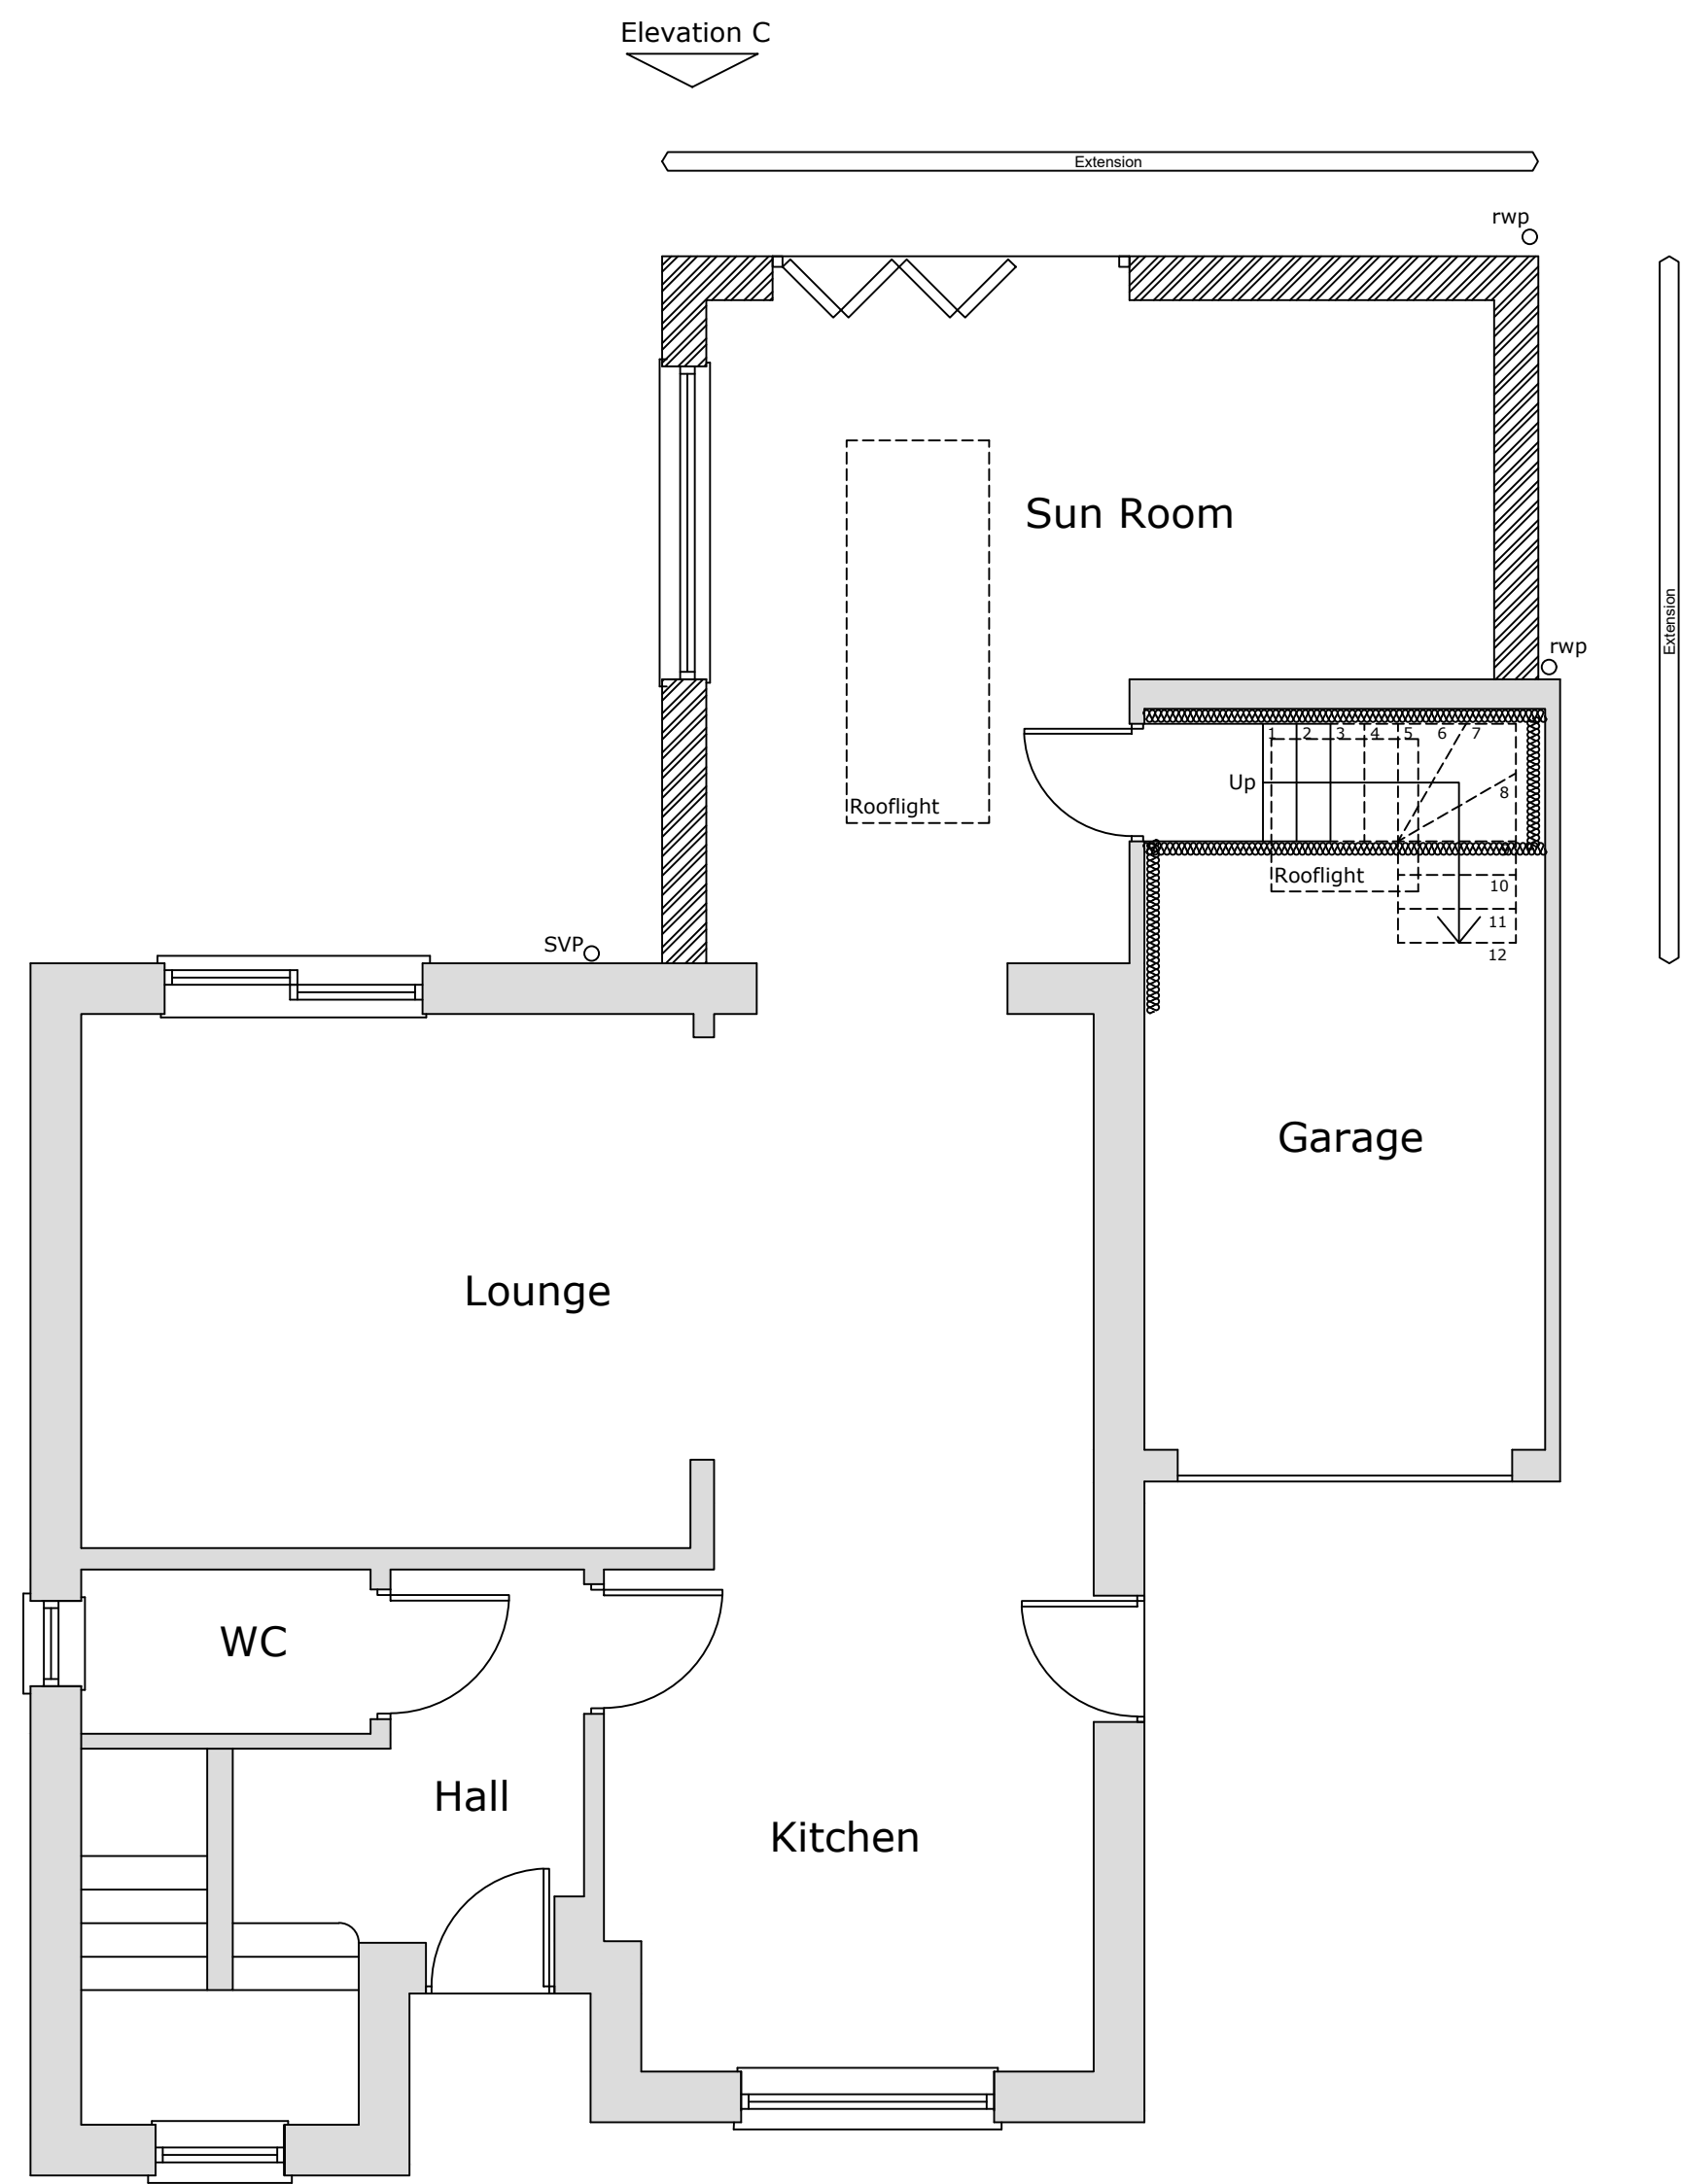

Ground Floor Plan
Scale 1:50

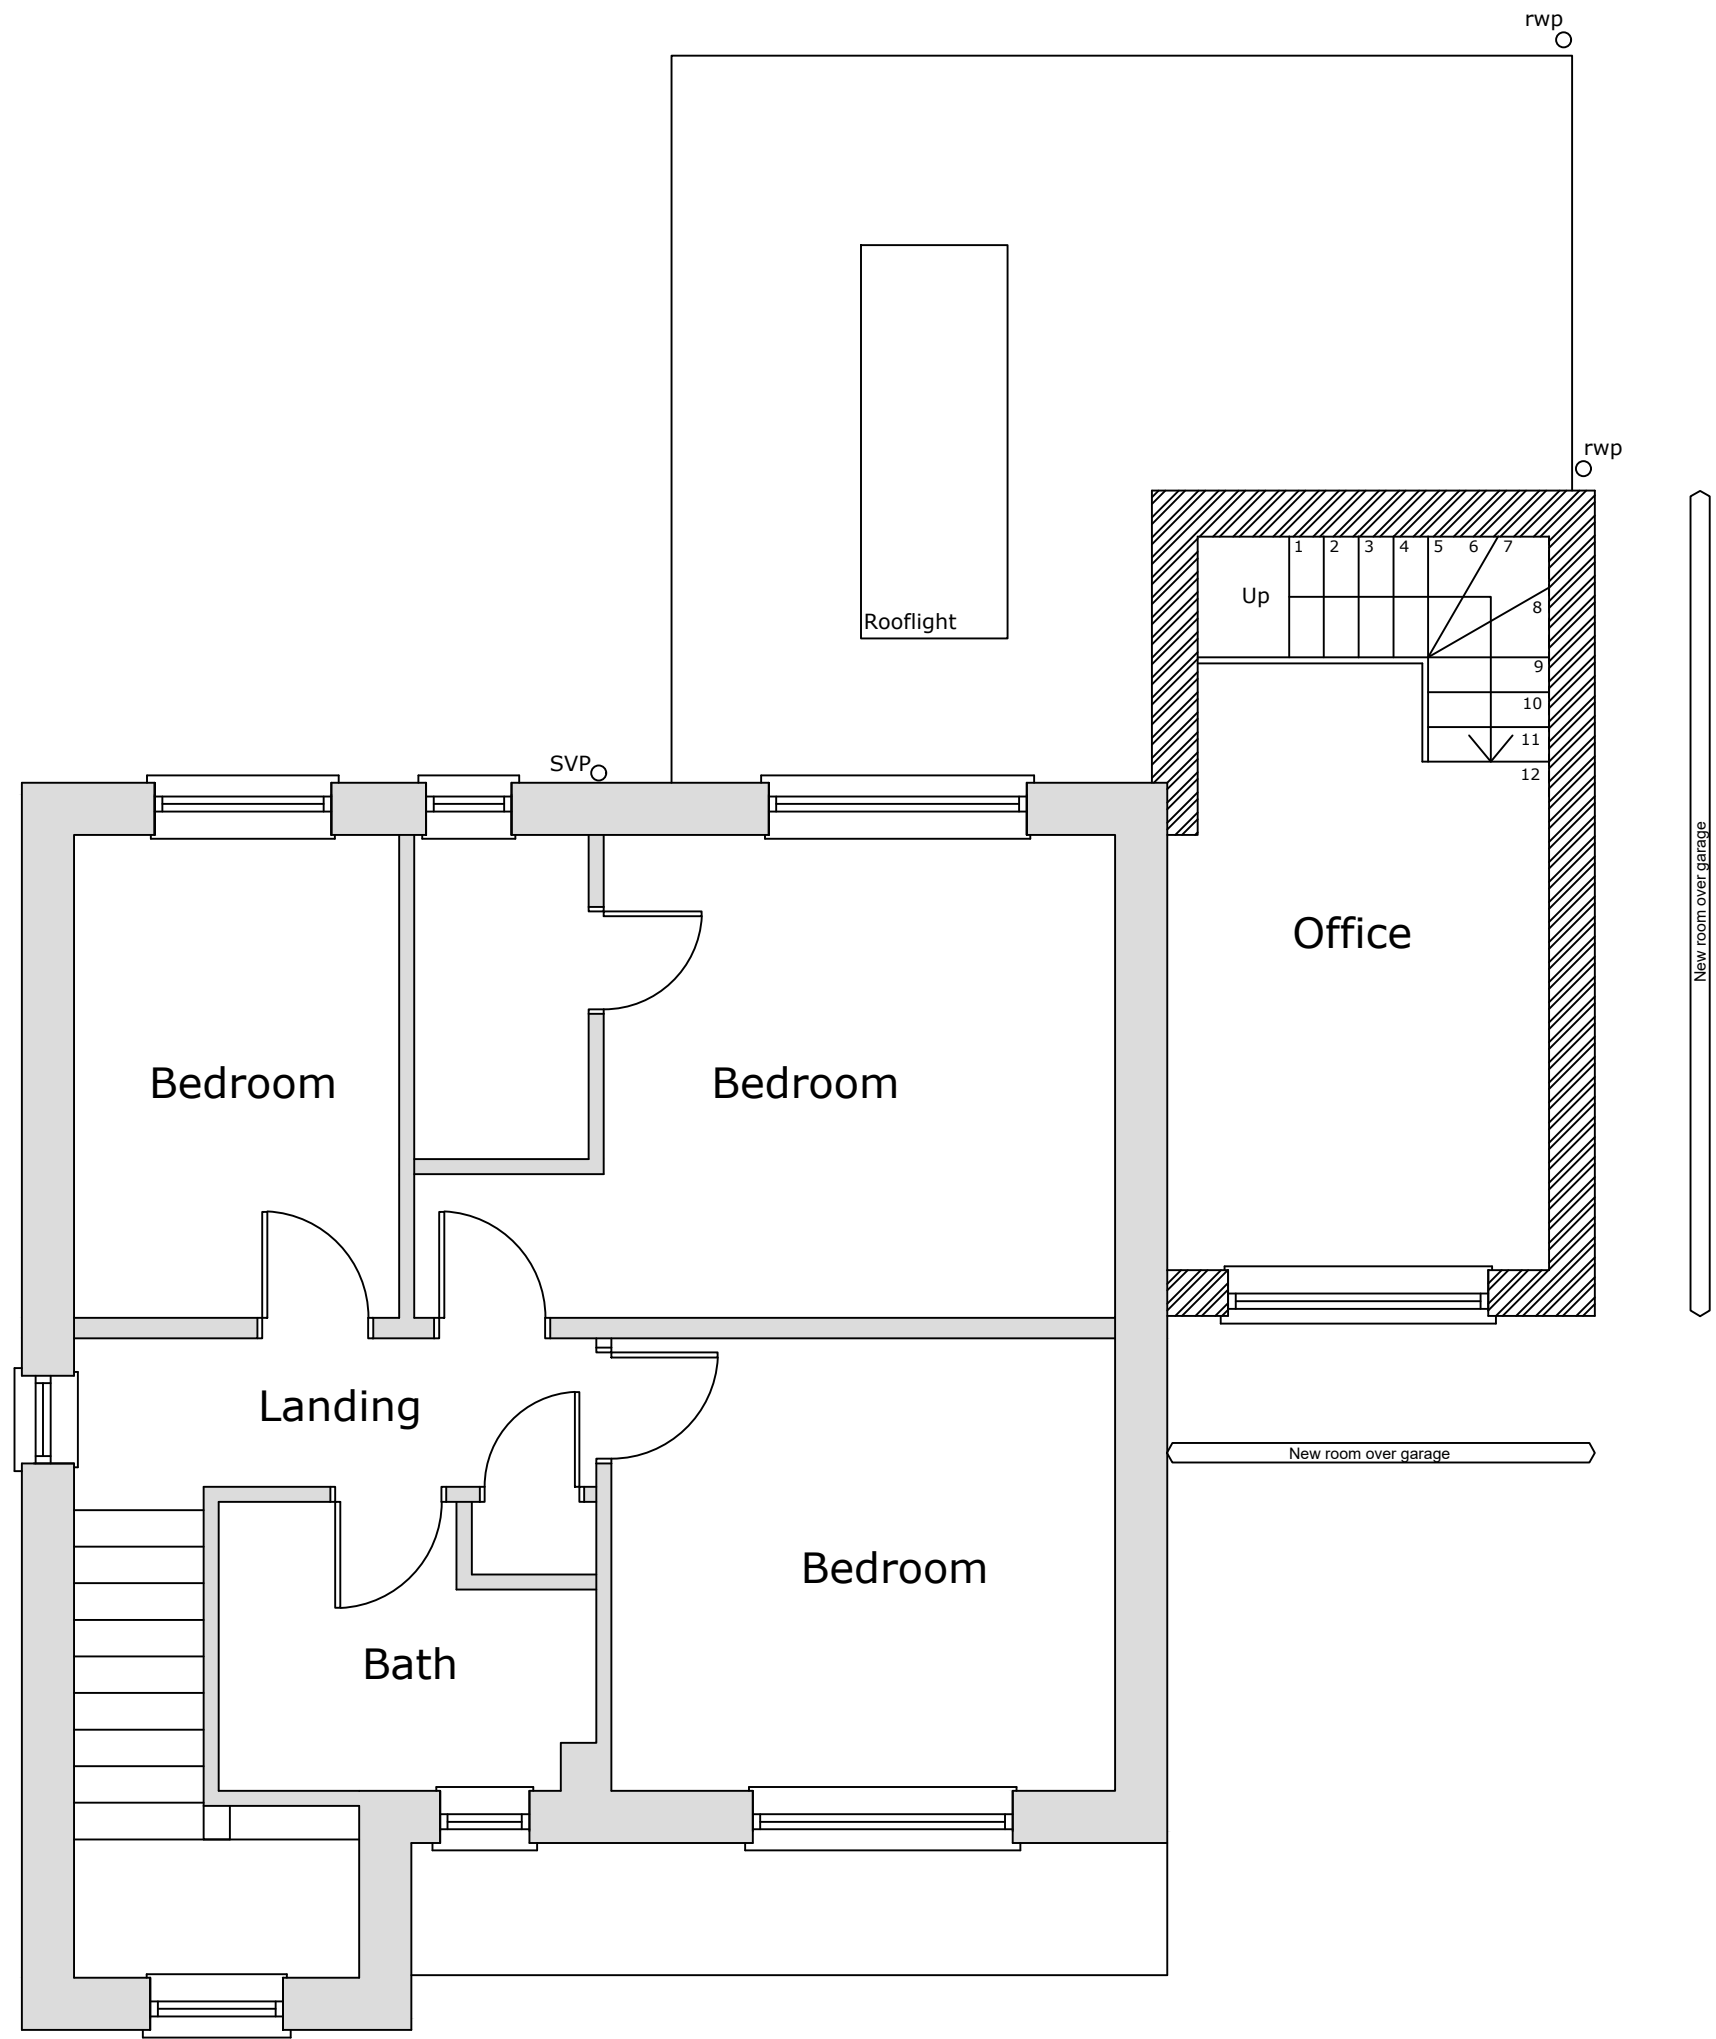

First Floor Plan
Scale 1:50



The Contractor must check all dimensions on site before commencing setting out works. Any discrepancies are to be reported immediately.
DO NOT PROCEED IN THE EVENT OF A DISCREPANCY. DO NOT SCALE FROM THE PRINTS.

05/02/2021
Drawing Revisions

Project
27 Caer Efail Acrefair

Drawing Title
Plans and Elevations As Proposed

Drawing Number
21-01-PL02

Scale
1:50 & 1:100 @ A1

Date
February 2020

DO NOT SCALE
COPYRIGHT RESERVED