


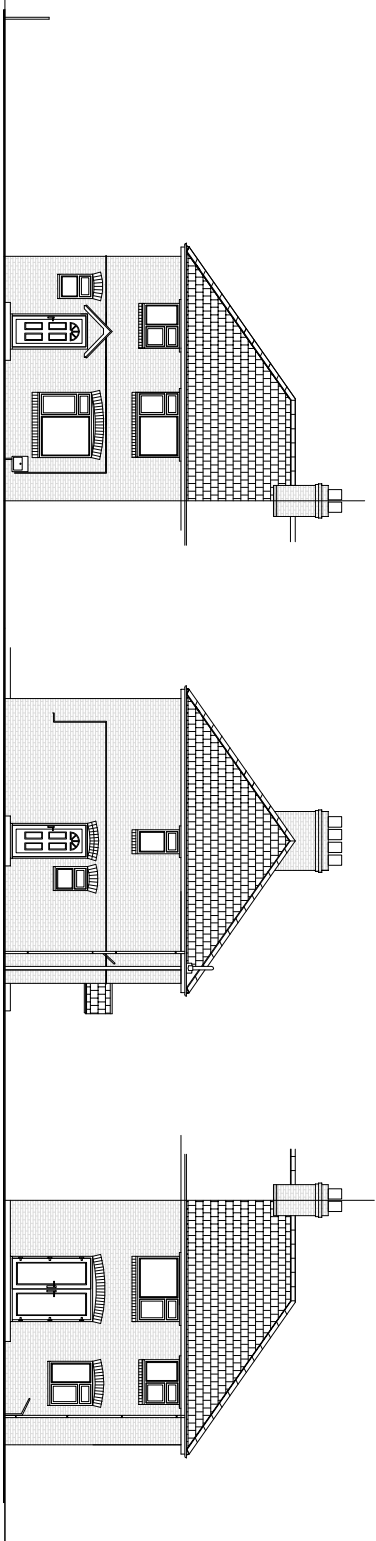


EXISTING FRONT ELEVATION

EXISTING SIDE ELEVATION

EXISTING REAR ELEVATION




LOCATION PLAN 1:2500 AT A1

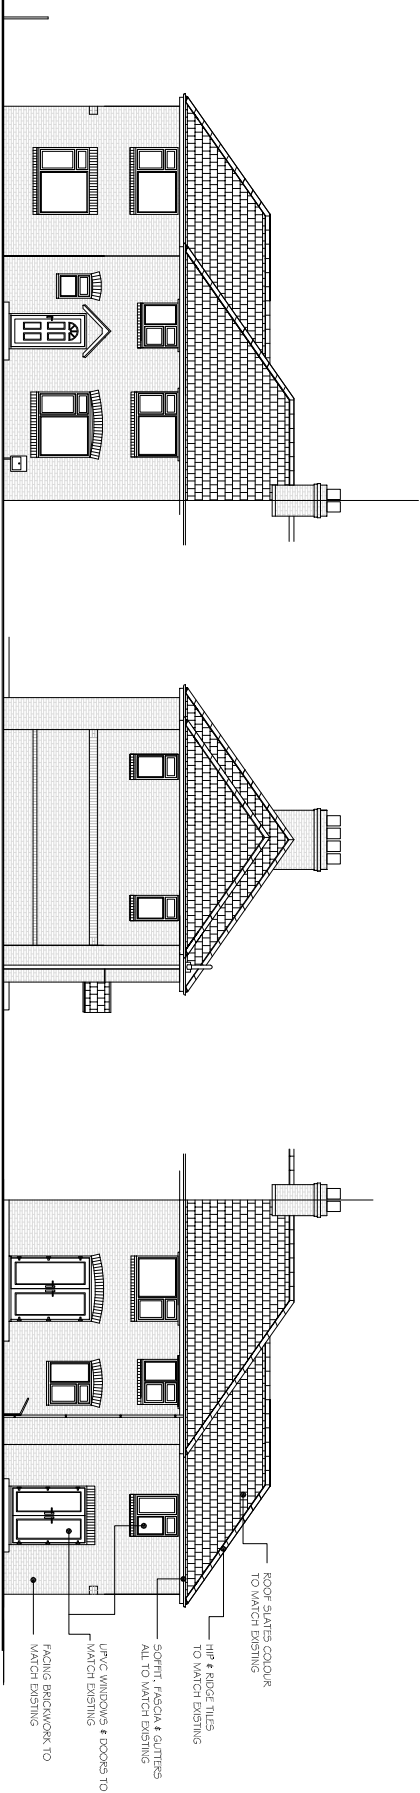

PROPOSED FRONT ELEVATION

PROPOSED SIDE ELEVATION


PROPOSED REAR ELEVATION

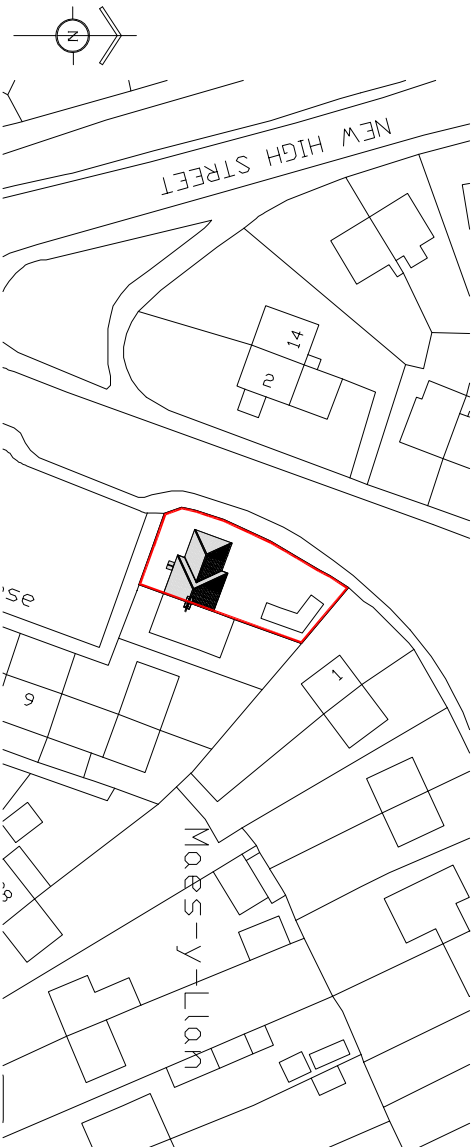


BLOCK PLAN 1:500 AT A1

FLOOR PLANS SCALE 1:50 AT A1  
ELEVATIONS SCALE 1:100 AT A1


|   |                              |                                                                                 |                       |
|---|------------------------------|---------------------------------------------------------------------------------|-----------------------|
| CLIENT<br>MR.D.PARRY   |                              | PROJECT<br>PROPOSED EXTENSION AT 1 WILLIAMS<br>CLOSE, RUABON, WREXHAM, LL14 6AP |                       |
| DRAWING<br>EXISTING & PROPOSED PLANS &<br>ELEVATIONS                                                                                                  | SCALE<br>1:50 1:100<br>AT A1 | DWG. NUMBER<br>202 I/WC01                                                       | DATE<br>FEBRUARY 2021 |
| REVISIONS - JUNE 2021<br>windows added to first floor side elevation &<br>brick band course at head and sill height to<br>ground floor side elevation |                              | TEXT                                                                            |                       |

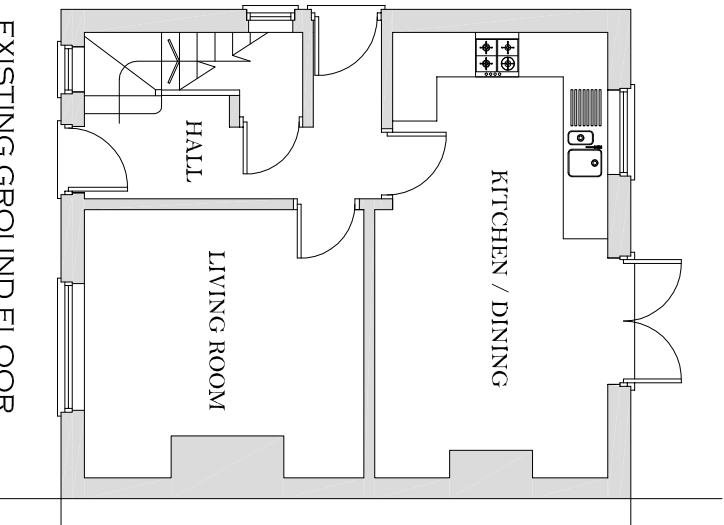


EXISTING GROUND FLOOR  
PLAN

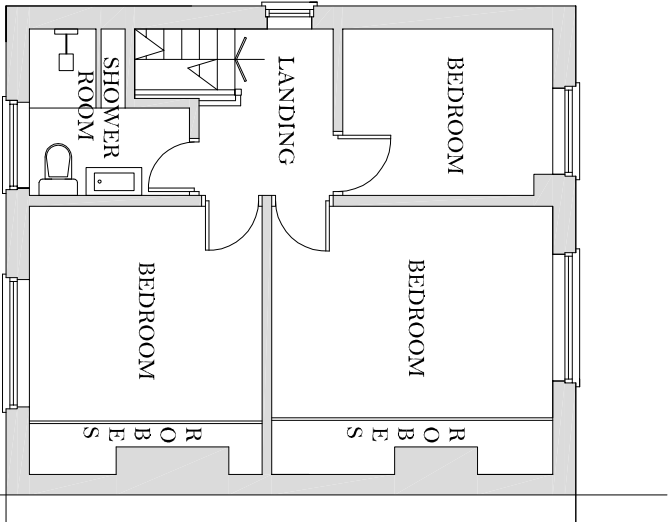

EXISTING FIRST FLOOR  
PLAN

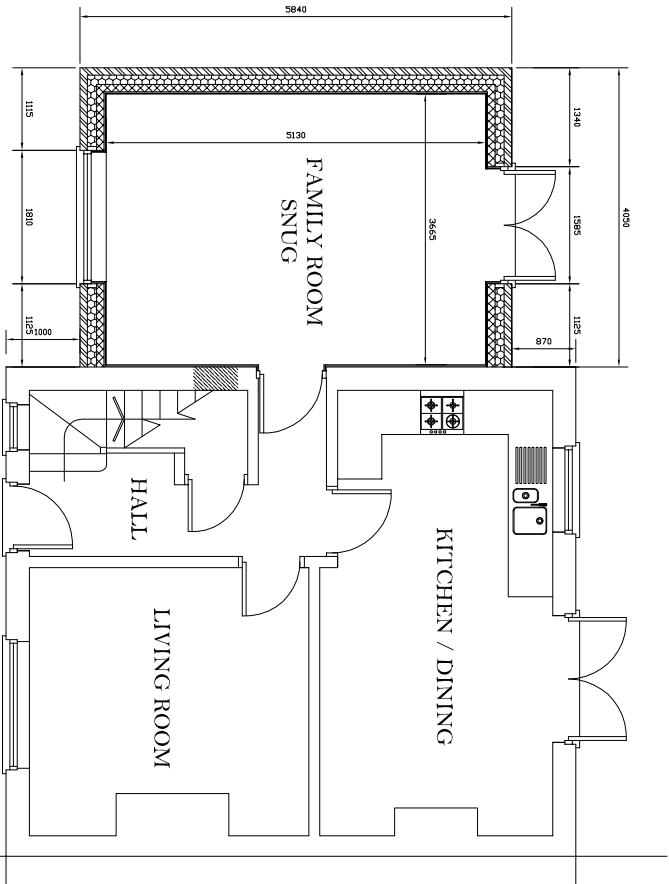

PROPOSED GROUND FLOOR  
PLAN

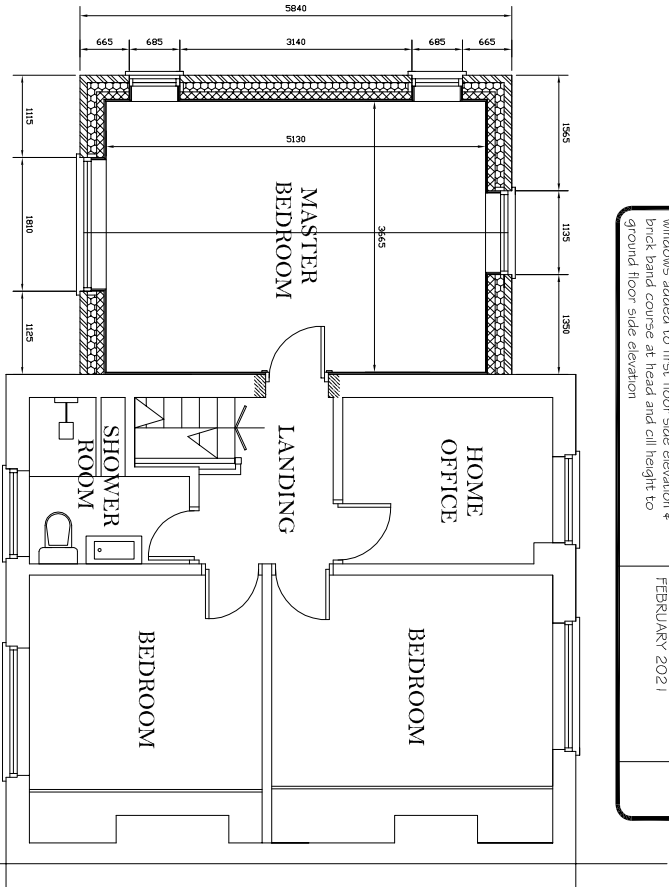

PROPOSED FIRST FLOOR  
PLAN