



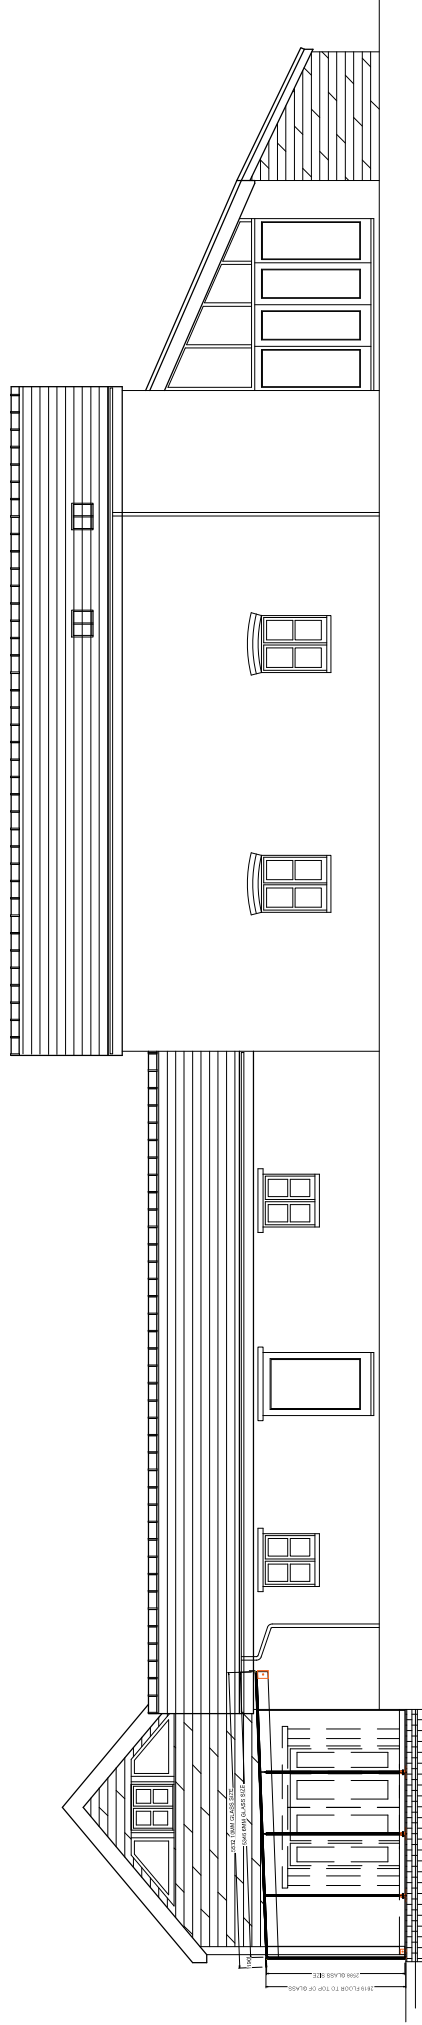

PROPOSED
North Elevation

Proposed Construction:

- External wall full height glazing to specialist design.
- Shallow pitch roof to be frameless glazing to specialist design

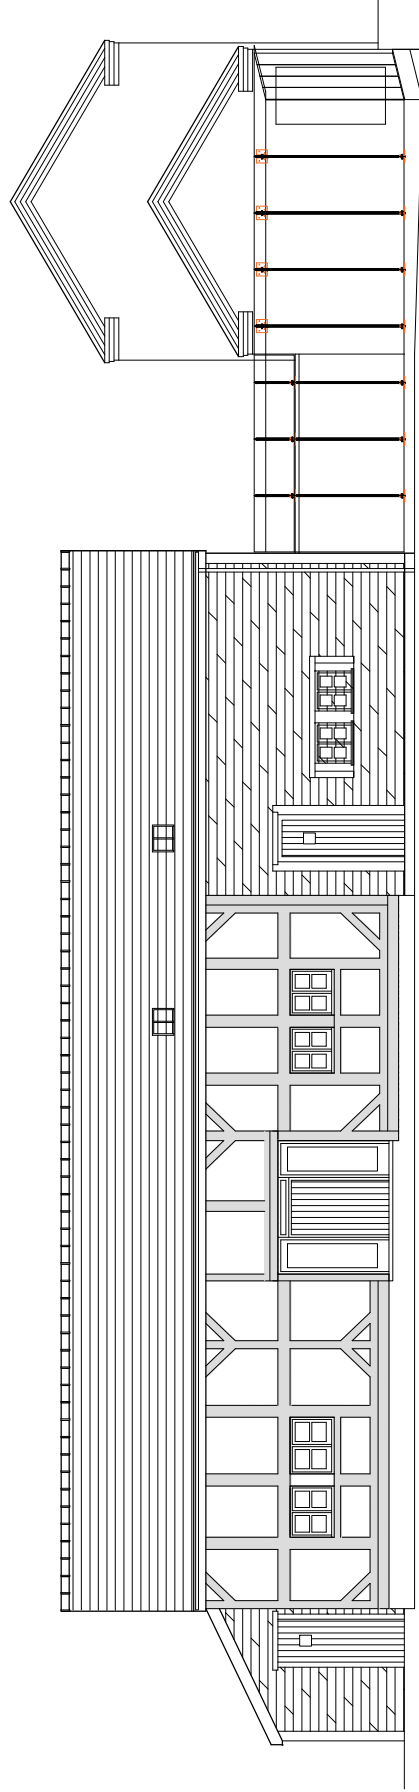

PROPOSED
East Elevation

[illegible]

	Portman Surveyors Ltd Chartered Building Surveyors		The Studio Tarporley Business Centre Nutwich Road Tarporley Cheshire Tel/Fax: +44 (0)1829 326666 Mobile: +44 (0)7812 021070 e: rob.lee@portmansurveyors.com	Date: _____ March 2021
	Mr & Mrs R Jones		Littleoaks Barn, Oveton Road, Penkley, Wrexham, LL13 0LU	Scale: _____ 1:50
	Project		Proposed Elevations	Status: _____ Sketch Design
Drawing No: _____			Rev: _____ -	A_309_13