



Bryn Hedd, Bwlchgwyn.




Proposed Front Elevation
1:50

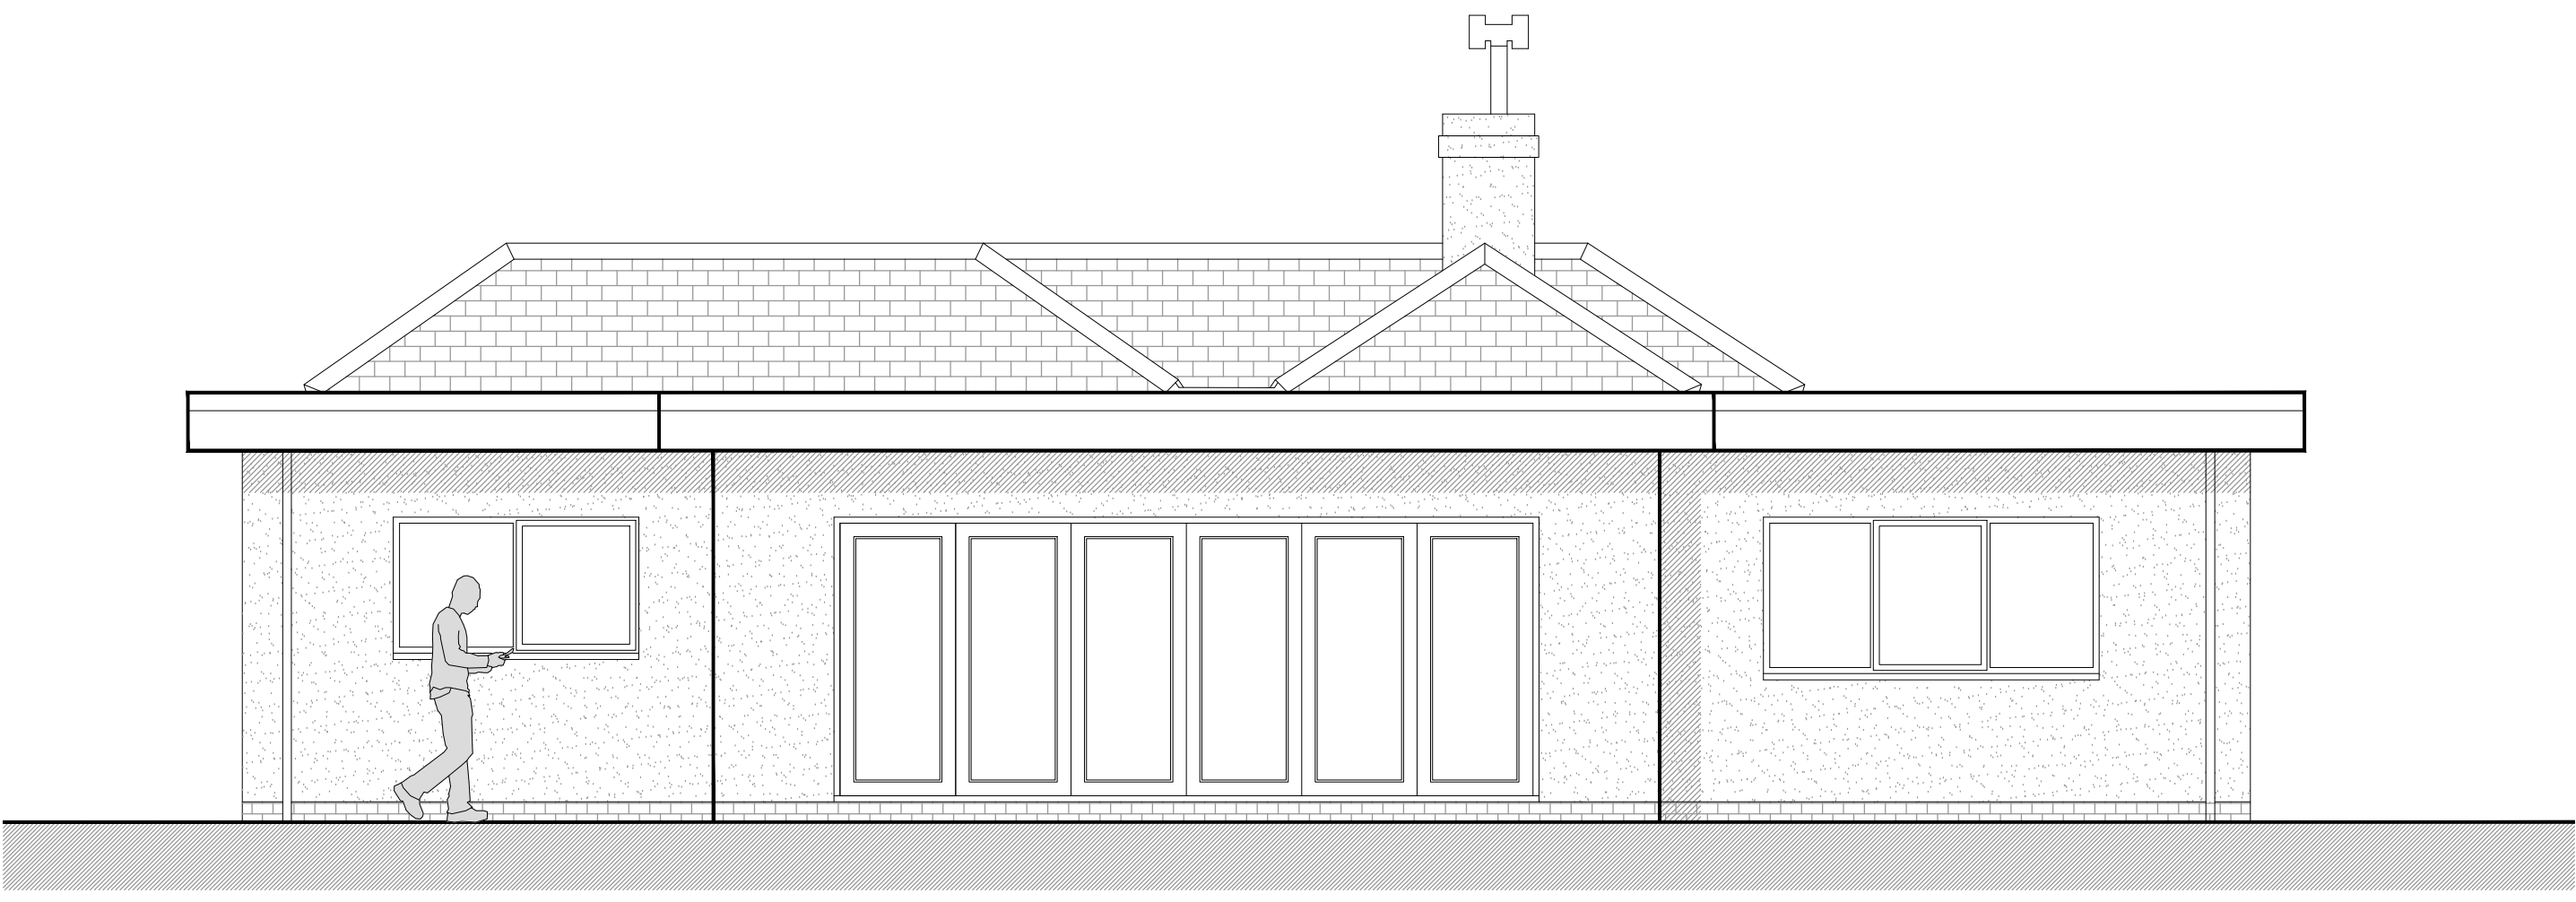

Proposed Rear Elevation
1:50

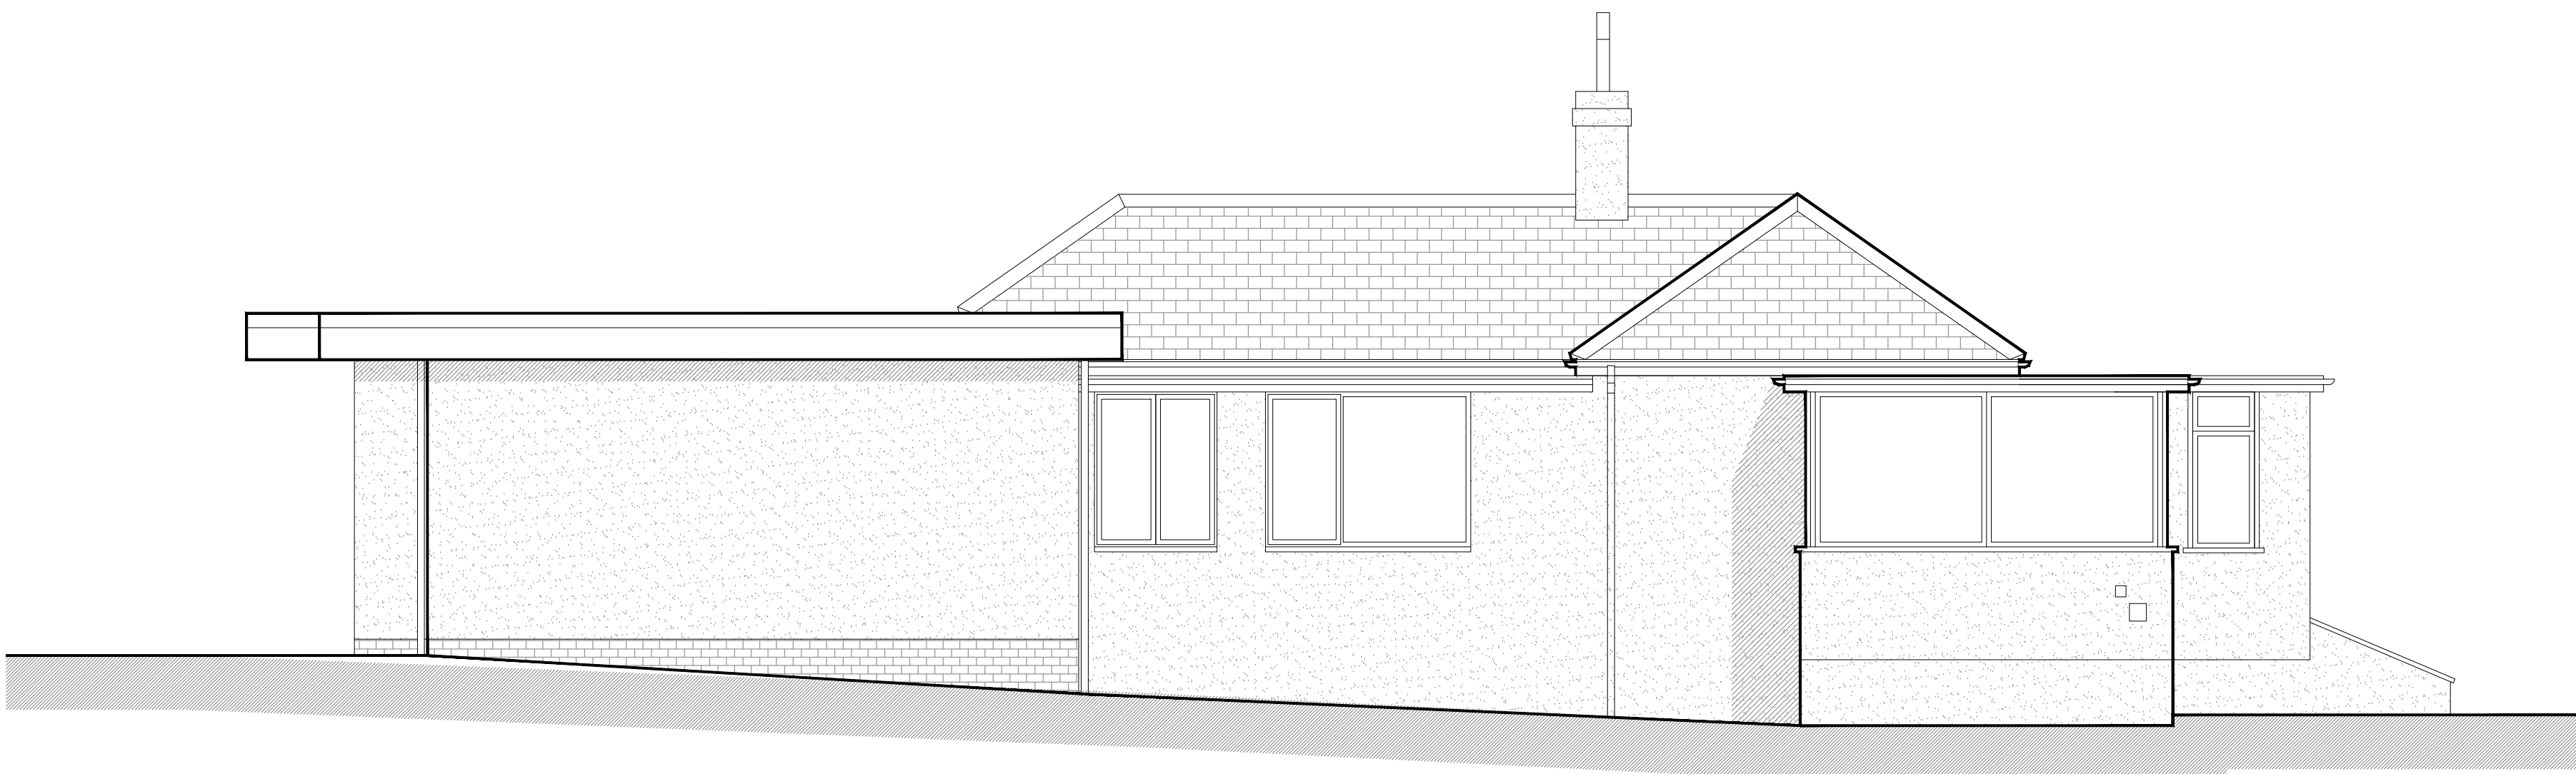

Proposed Side Elevation
1:50

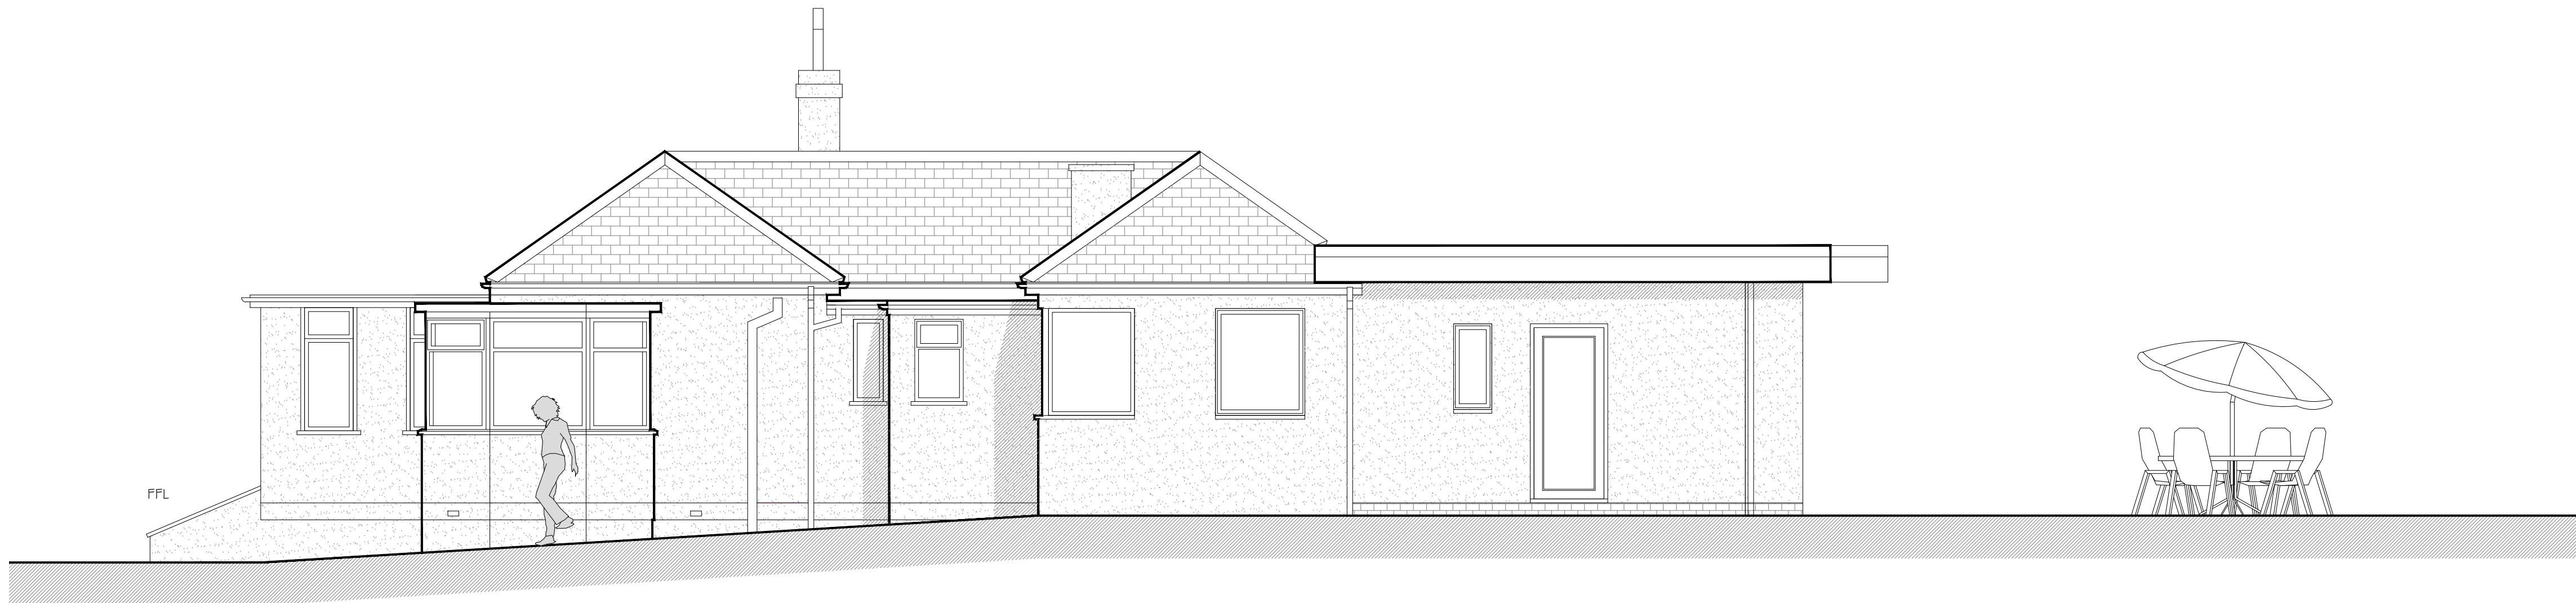

Proposed Side Elevation
1:50

 CULLIS-ARCHITECTURAL-DESIGN 25 Sunningdale Close Wrexham North Wales LL13 9QU T 01978 264376 M 07791 480768 E ajones540@btinternet.com	Client	Mr & Mrs. Owens.		
	Drawing Title	Proposed Elevations.		
	Job Title	Proposed Alterations to Bryn Hedd, Bwlchgwyn, Wxm.		
	Date	Scale	Rev	Draw No.
	Dec 2020	1:50 at A1		PD/04