




Proposed Floor Plans - 6 Bryn Glas

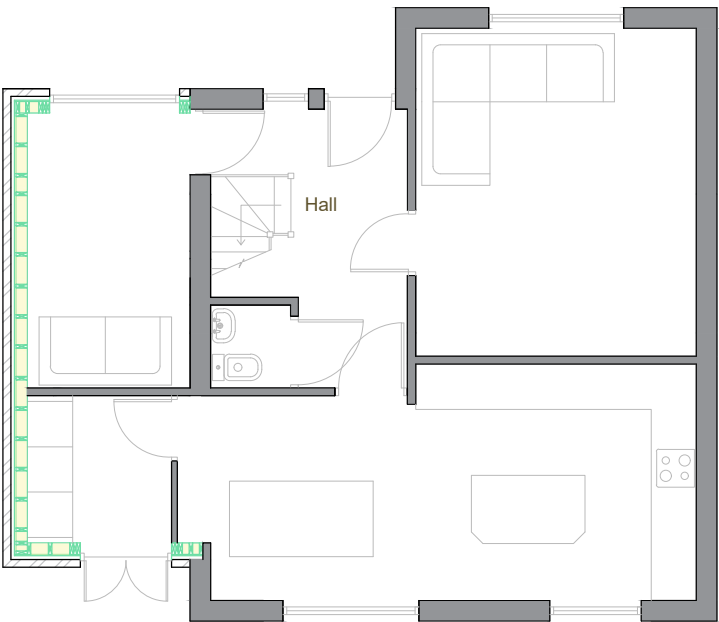

GROUND FLOOR PLAN AS
PROPOSED
SCALE 1:100

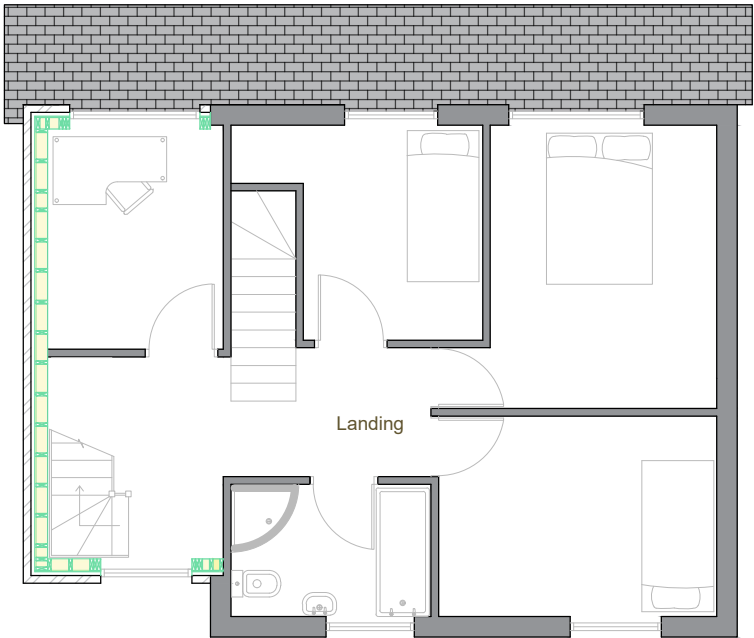

FIRST FLOOR PLAN AS
PROPOSED
SCALE 1:100

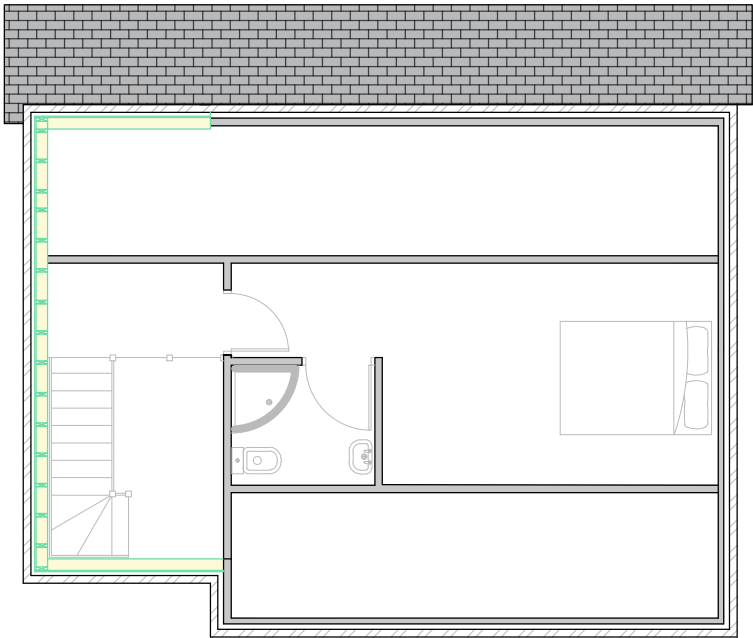

Second FLOOR PLAN AS
PROPOSED
SCALE 1:100



CLIENT
Ms M Hazell

PROJECT
6 Bryn Glas
Rhosllanerchrugog
LL14 2EB

SCALE 1:100	DATE 15/05/2021
----------------	--------------------

DRAWING No PR2	Job No 534
-------------------	---------------

DRAWN BY RDP	CHECKED BY TB
-----------------	------------------