




Front Elevation 1:100




Side Elevation 1:100




Rear Elevation 1:100

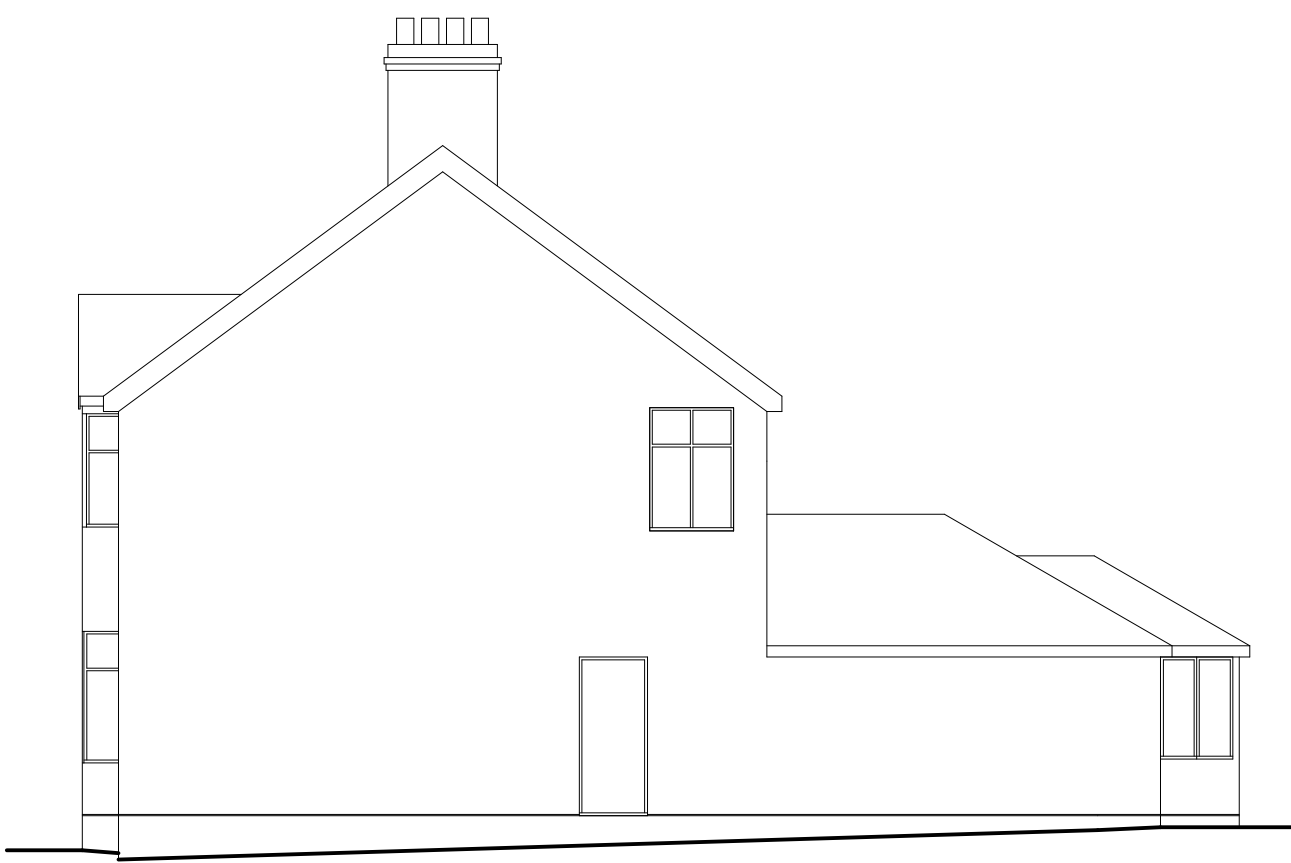

Side Elevation 1:100

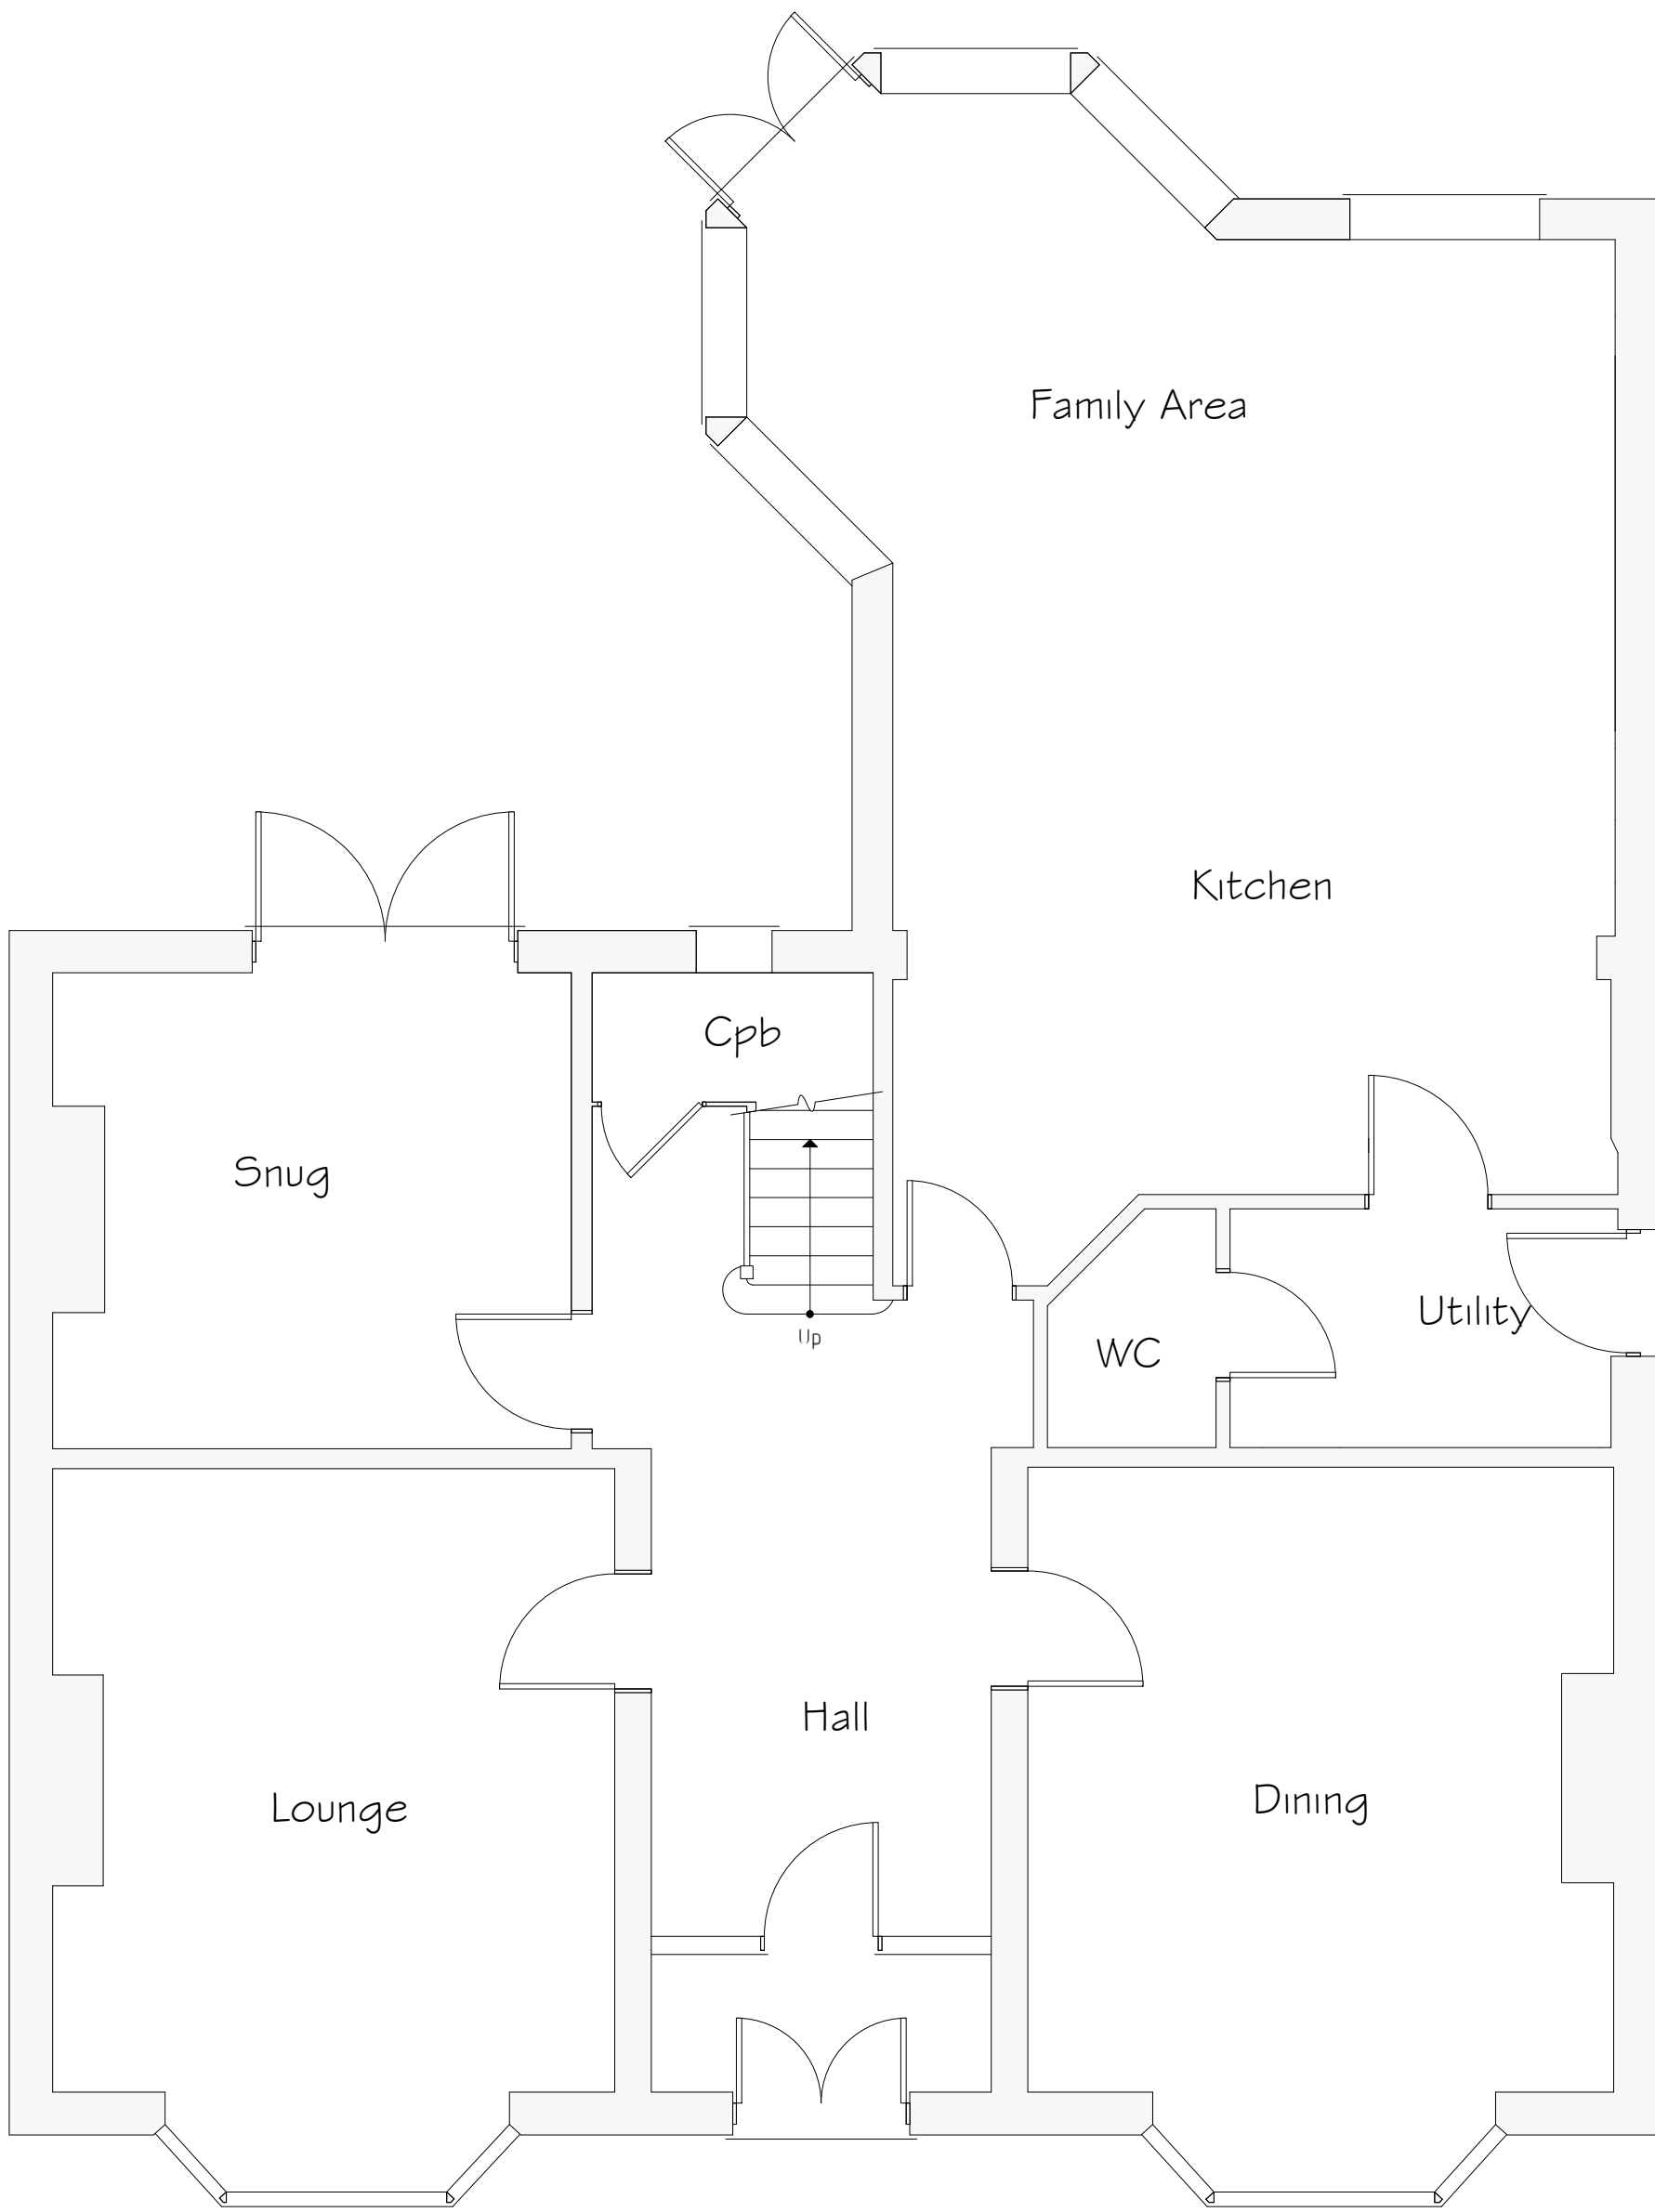

Ground Floor Plan 1:50

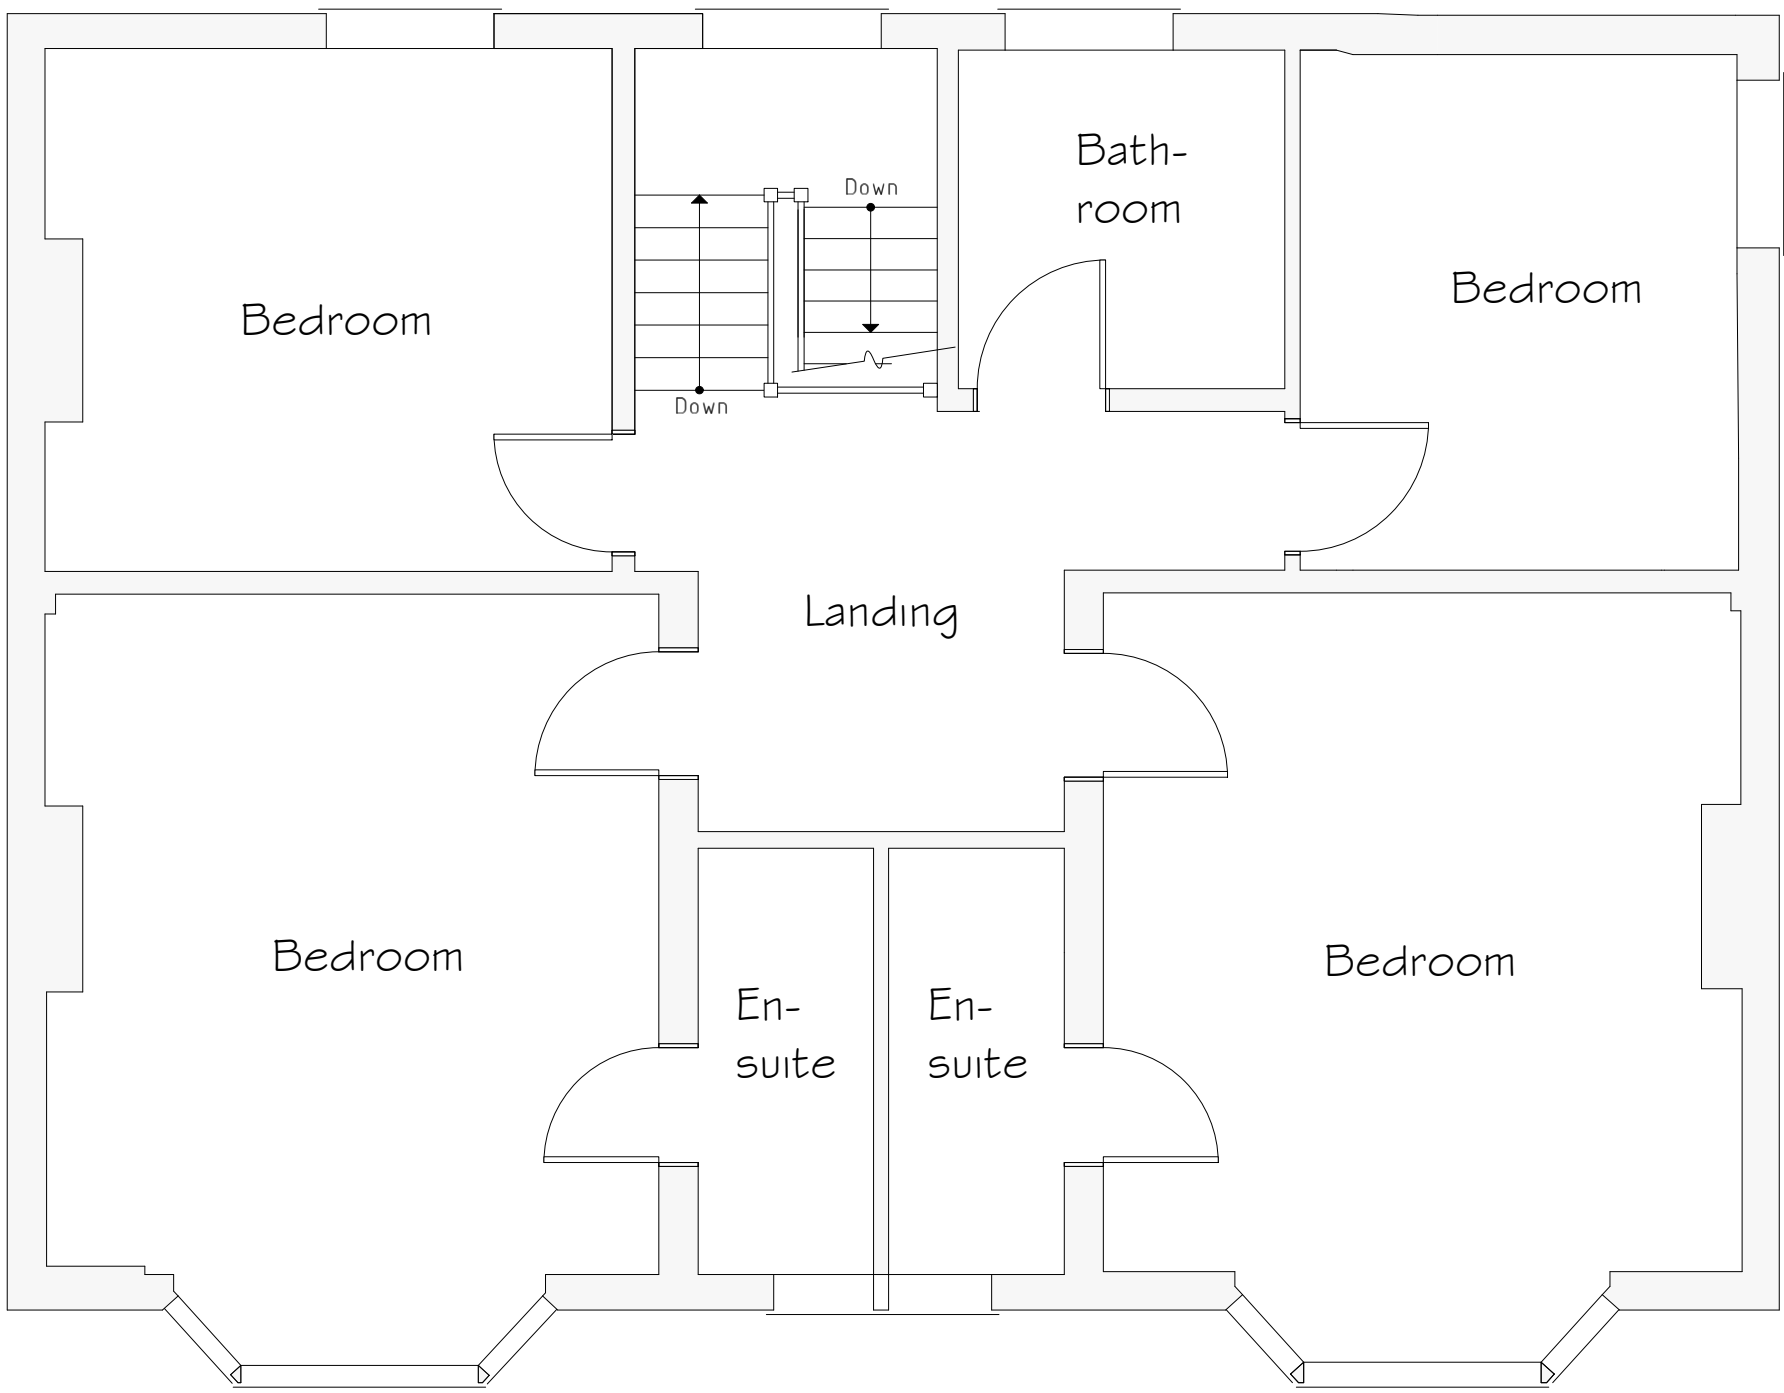

First Floor Plan 1:50

Rev	Date	Detail	Initial
Project: Proposed Alterations at 10 Acton Gate, Acton, Wrexham, LL11 2PN.			
Title: Existing		Scale: (A1) 1:50 & 1:100	
Drawn By: J Felgate		Date: Feb 2021	
Drawing No: N037/001		Sheet: 1 of 1	
blueprint architectural services			
 Office 3K4, Redwither Business Tower, Wrexham. LL13 9XT Tel: 01978 356500 www.blueprintarchitectural.com © copyright all rights reserved			