




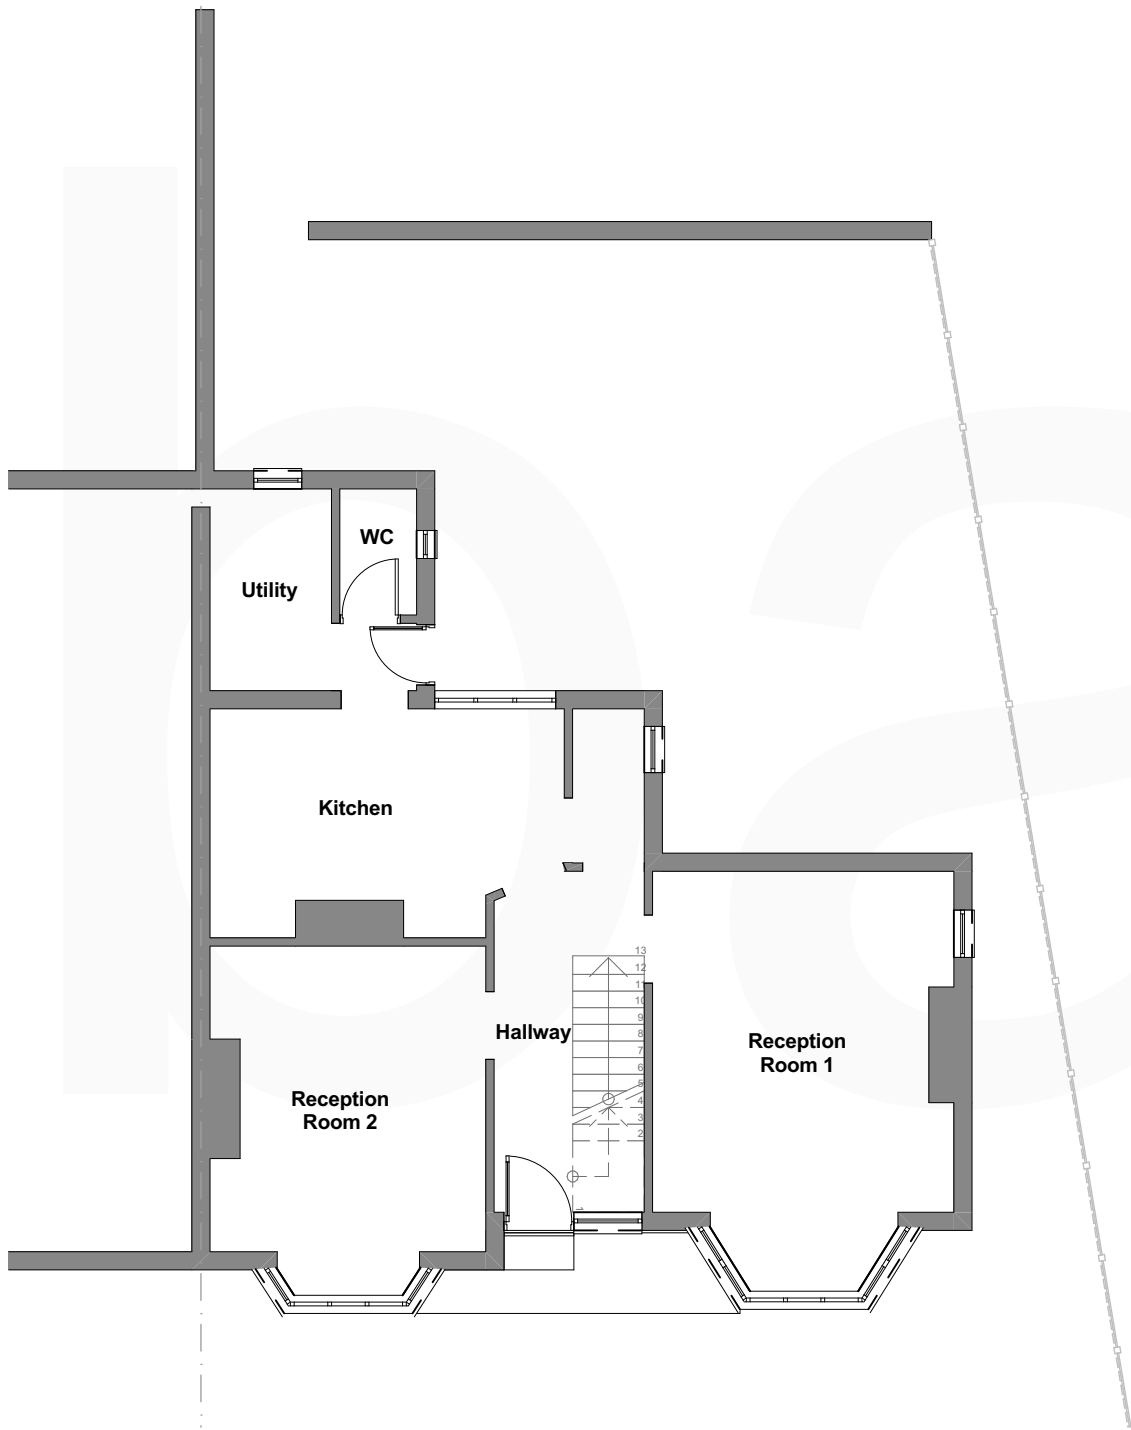

Existing Ground Floor Plan
1:100

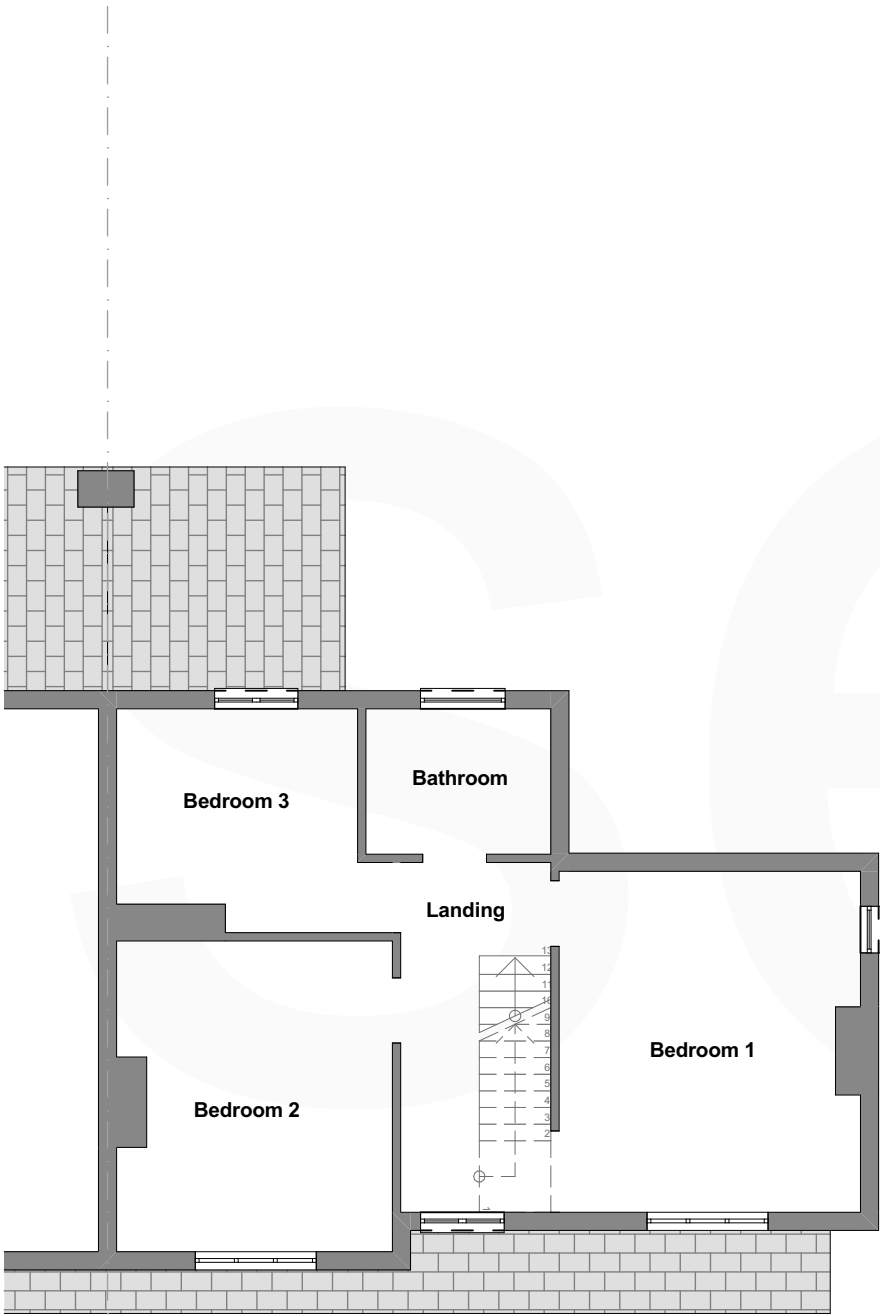

Existing First Floor Plan
1:100

 

Rev No.	Date.	Rev.		By.	Chk.

EXISTING

Scale.	1:100 @ A3	Date.	24.02.2021	Drawn by.	JW	Chk.	BE
base. ARCHITECTS							
Project Title. Craigside							
Client. Oli Keeble							
Drawing Title. Existing Floor Plans							
Project No. BA2932		Drawing No. EX-001		Revision.			