




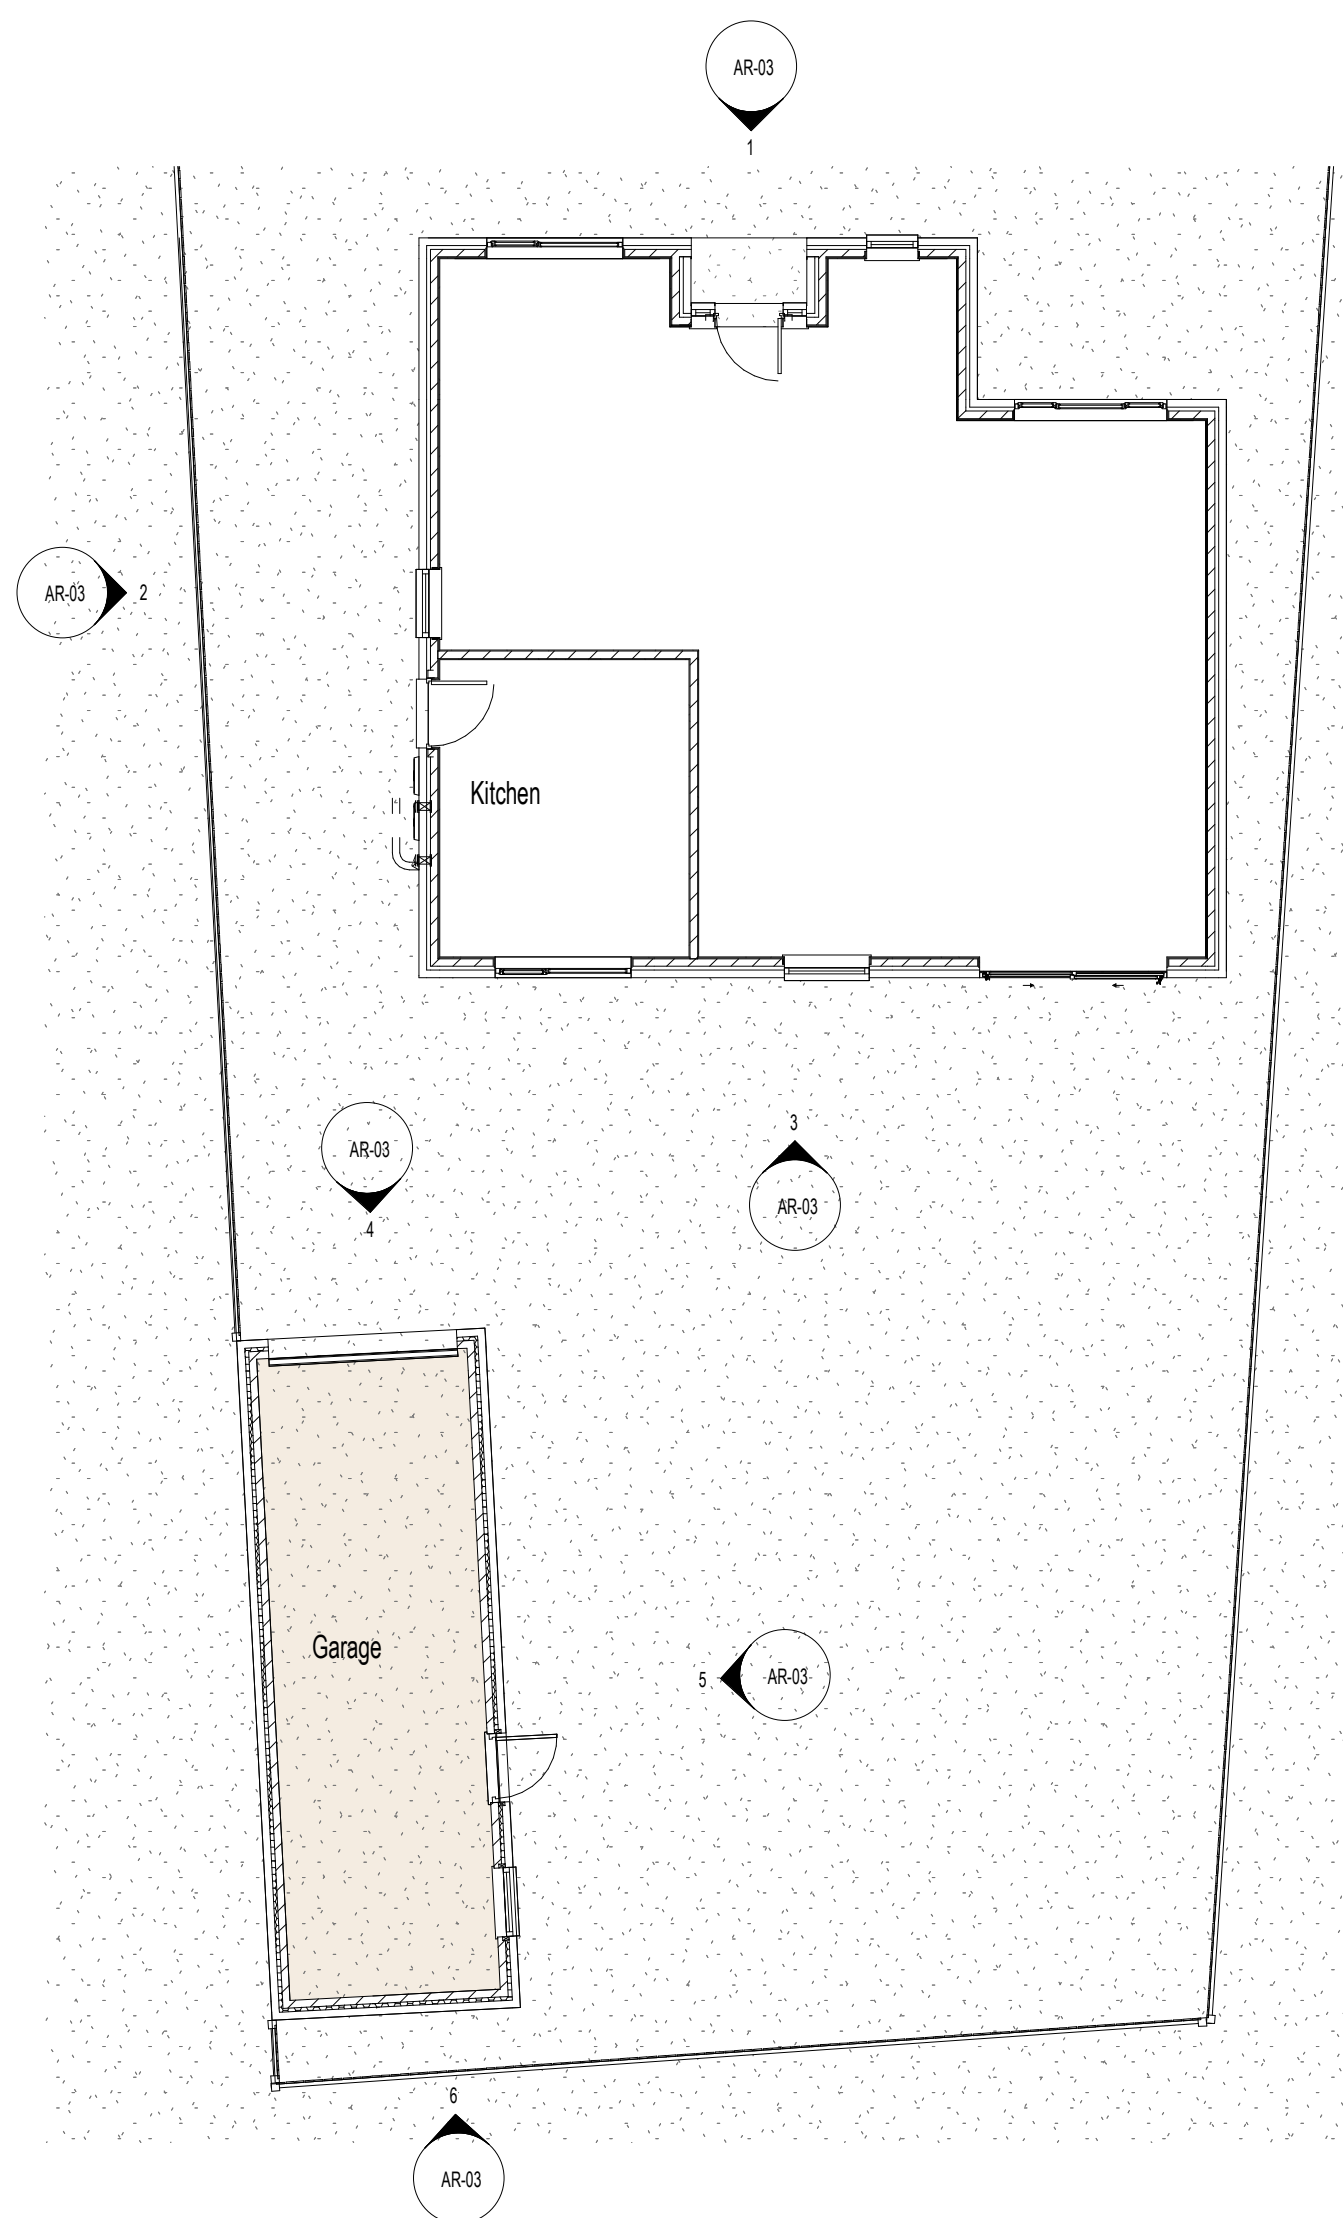


Existing Ground Floor Plan
1 : 100

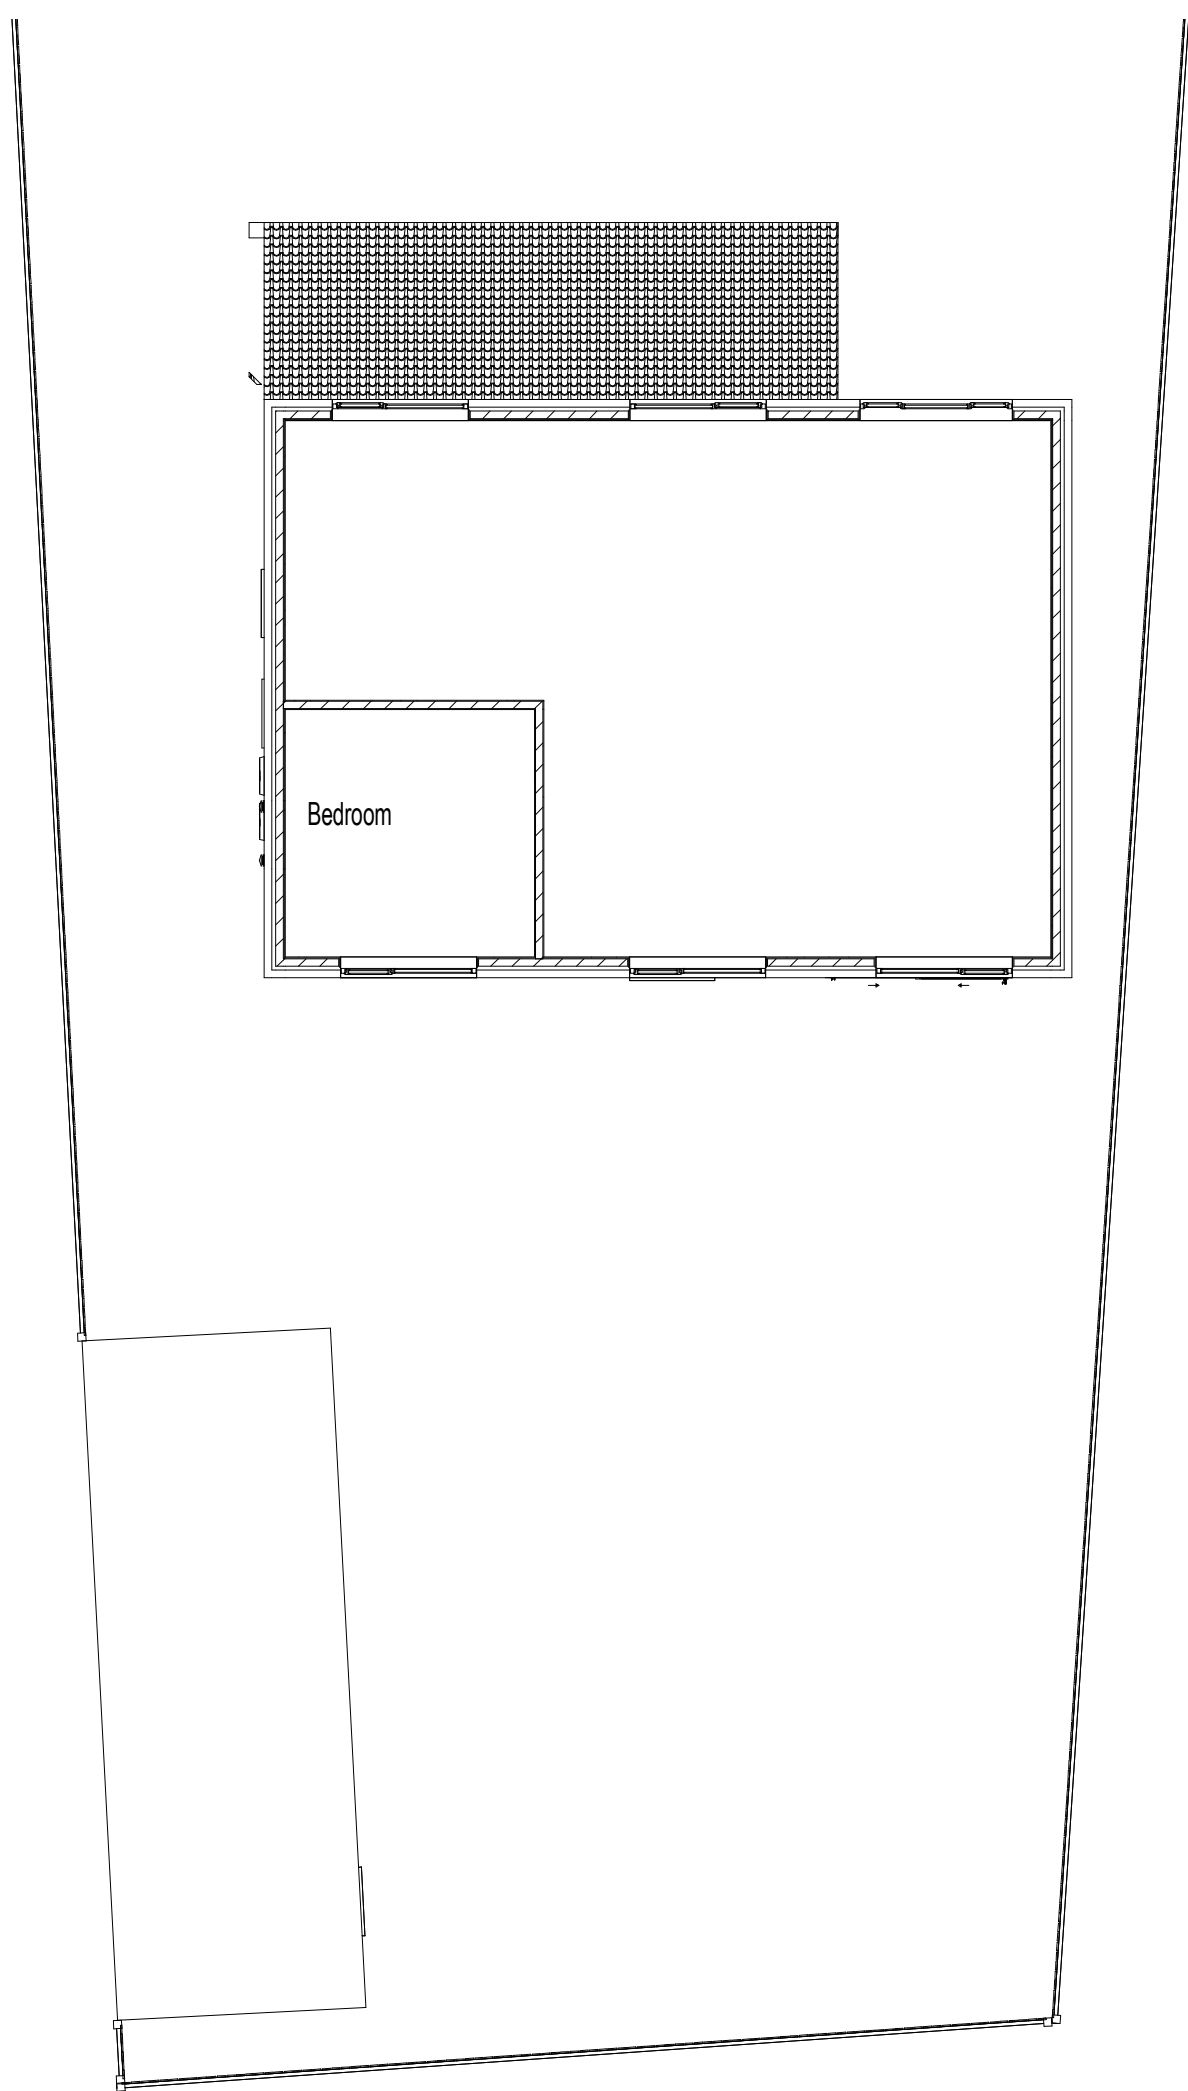

Existing First Floor Plan
1 : 100

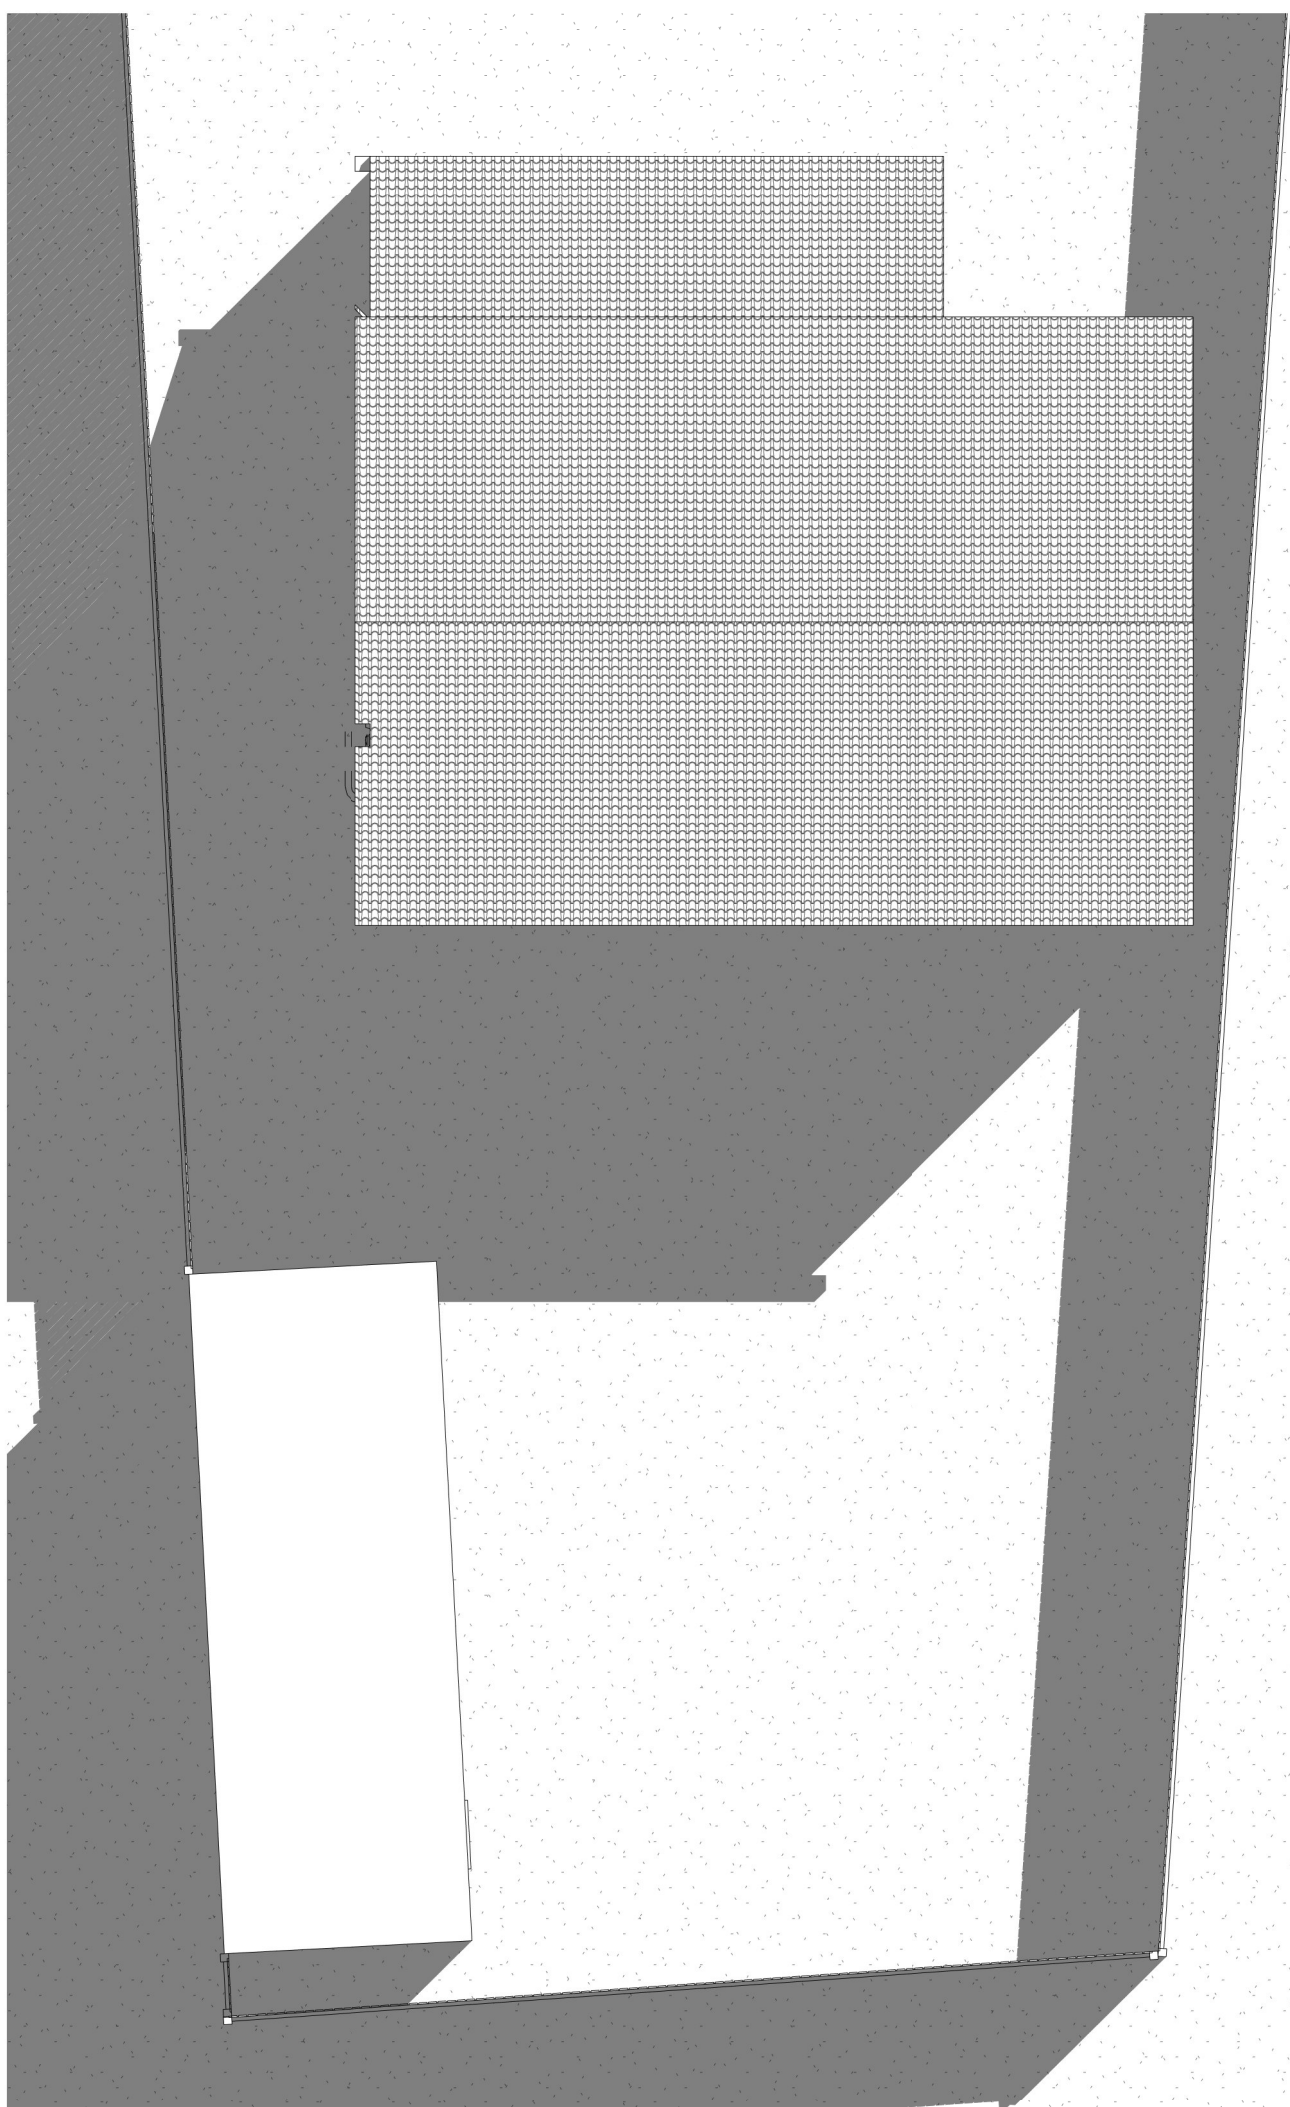

Existing Roof Plan
1 : 100

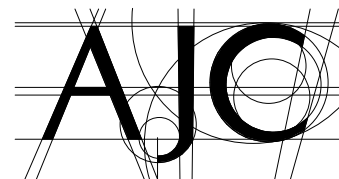

DRAWING No	AR-02	REVISION
DRAWING TITLE	Existing Plans	
SCALE @ A2	1 : 100	
PROJECT TITLE	43 Ffordd Glyn, Coed y Glyn, Wrexham, LL13 7QW	
CLIENT	Mr A Read	