



IMPORTANT NOTE:

ALL DIMENSIONS AND LEVELS SHOWN ON THIS DRAWING ARE TO BE CHECKED BY THE CONTRACTOR/ MANUFACTURER PRIOR TO THE COMMENCEMENT OF ANY WORKS ON SITE OR THE MANUFACTURE OF ANY SITE COMPONENTS.

THIS DRAWING IS NOT TO BE SCALED.

DIMENSIONS ARE INDICATED IN MILLIMETRES UNLESS CLEARLY STATED OTHERWISE.

COPYRIGHT OF THIS DRAWING BELONGS SOLELY TO BALDWIN DESIGN CONSULTANCY LTD.

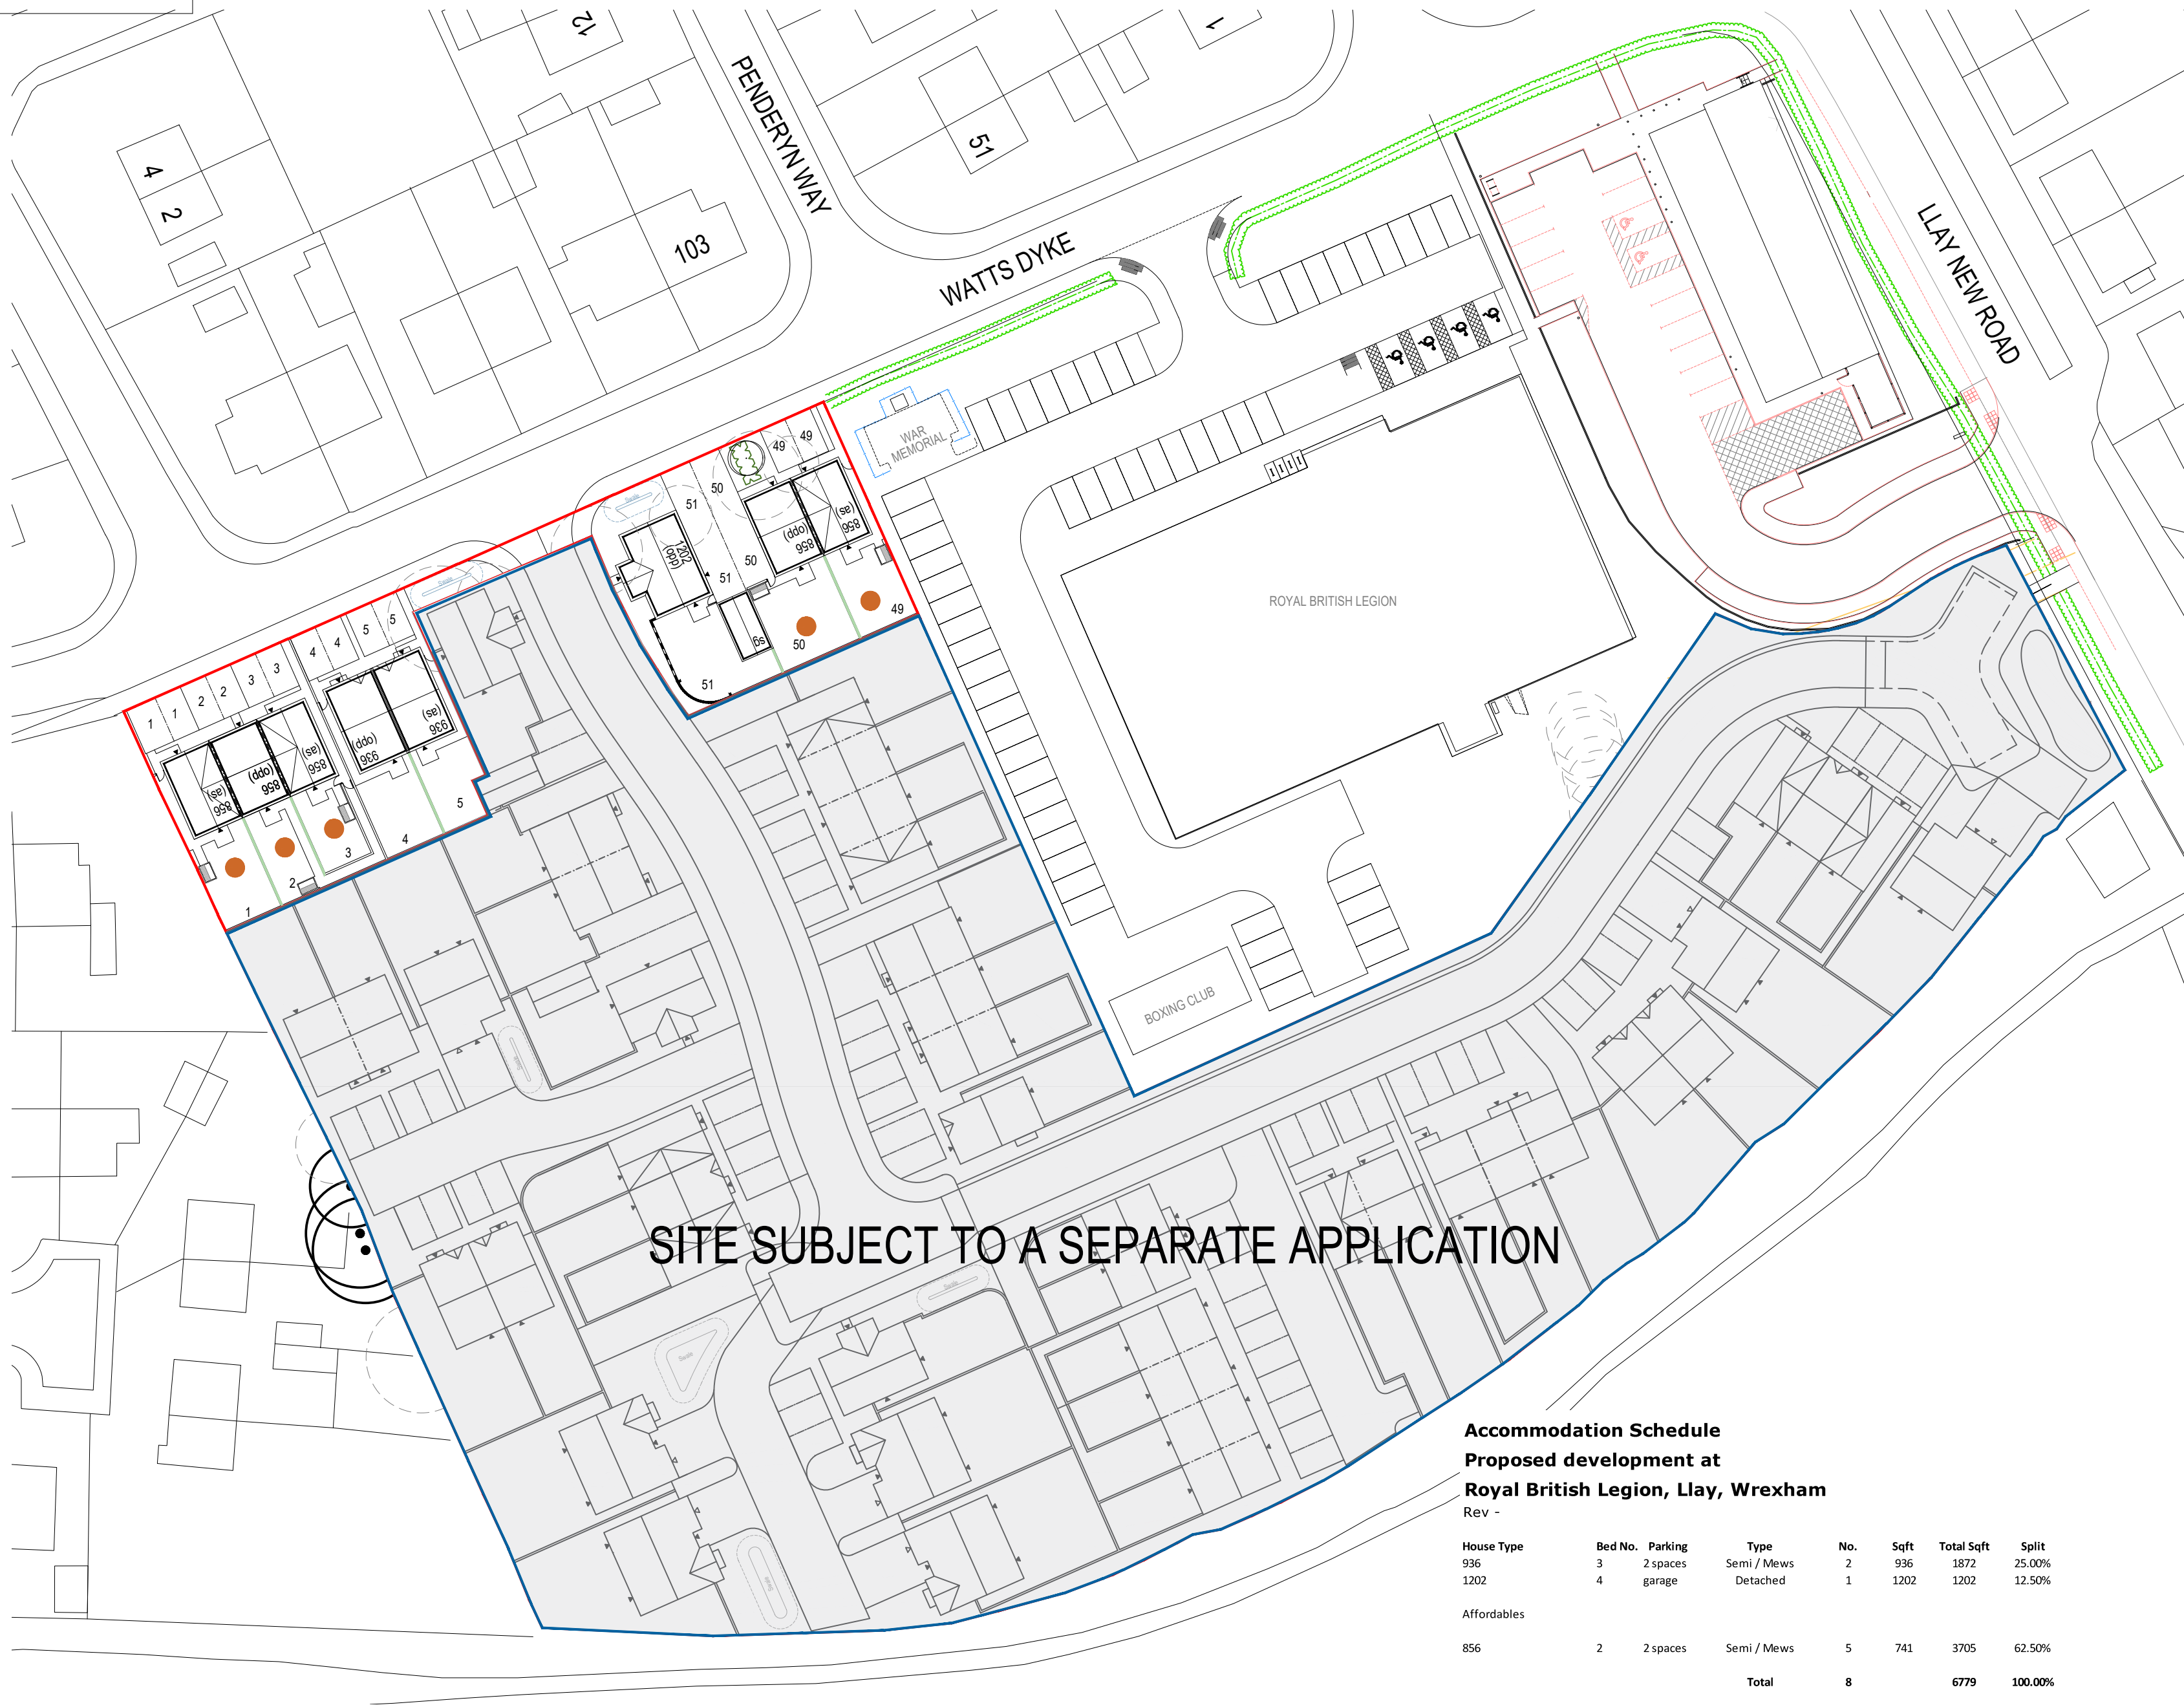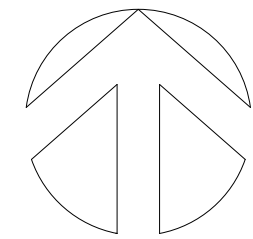

SITE PLAN

Legend

- Access / Door To dwelling.
- 1800mm high close boarded fence.
- Indicates 1.8m High Brick Wall with piers.
- Indicates 1.8m High Curved Brick Wall with piers.
- Line to delineate application site boundary.
- Line to delineate land owned by client.
- Timber gates to be erected to rear gardens (as indicated on site layout).
- Proposed tree planting. (Refer to Landscape Layout for further details).
- Policy compliant affordable units.
- Affordable units above policy.
- Indicates trees to be removed.
- Indicates trees to be remained. Category A & B trees.
- Indicates timber shed.

Land subject to separate application.

Revision:	By:	Date:
P1 Preliminary Issue to Client.	RIC	20.11.20
P2 Lincoln housetype substituted with 892 type to Clients' request.	RIC	05.01.21
P3 Amended to client comments.	BP	14.01.21
P4 Amended to client comments.	BP	03.03.21
P5 Amended to client comments.	BP	09.03.21
P6 Amended to client comments.	BP	15.03.21
P7 Amended to client comments.	BP	18.03.21
P8 Amended to client comments.	BP	06.04.21
P9 Amended to client comments.	IF	14.04.21

PLANNING

4 Marina Walk, Pennington Wharf, Plank Lane, Leigh, WN7 4EZ
Tel: 01925 747615

enquiries@baldwindesign.net

www.baldwindesign.net

WATKIN JONES GROUP

Client:

Project Title:

Residential Development

Address:

Royal British Legion, Watts Dyke, Llay, Wrexham

Drawing Title:

Proposed Site Layout

Drawing No:

WJ/RBL/PSL/01

Dwn: BP

Ckd: ST

Date: 20/11/2020

Scale: 1:500

Paper Size: A2

Rev: P9

Royal British Legion, Llay, Wrexham