

NOTES

Copyright: All rights reserved.
This drawing must not be reproduced without permission.
This drawing must not be scaled. Dimensions are in millimetres unless specified.

Masonry walls to be finished with Wetherby Thin coat Thru' colour render system colour TBC.

uPVC windows colour to be dark grey.

New bay to be clad with (walls and roof) Euroclad Veio standing seam in grey. On insulated carrier frame, Cement board substrate and SFS/timber frame.

uPVC windows colour to be dark grey.


Internal gable wall to be clad with vertiac l timber cladding.




Proposed Front Elevation

Masonry walls to be finished with Wetherby Thin coat Thru' colour render system colour TBC.

New bay to be clad with (walls and roof) Euroclad Veio standing seam in grey. On insulated carrier frame, Cement board substrate and SFS/timber frame.

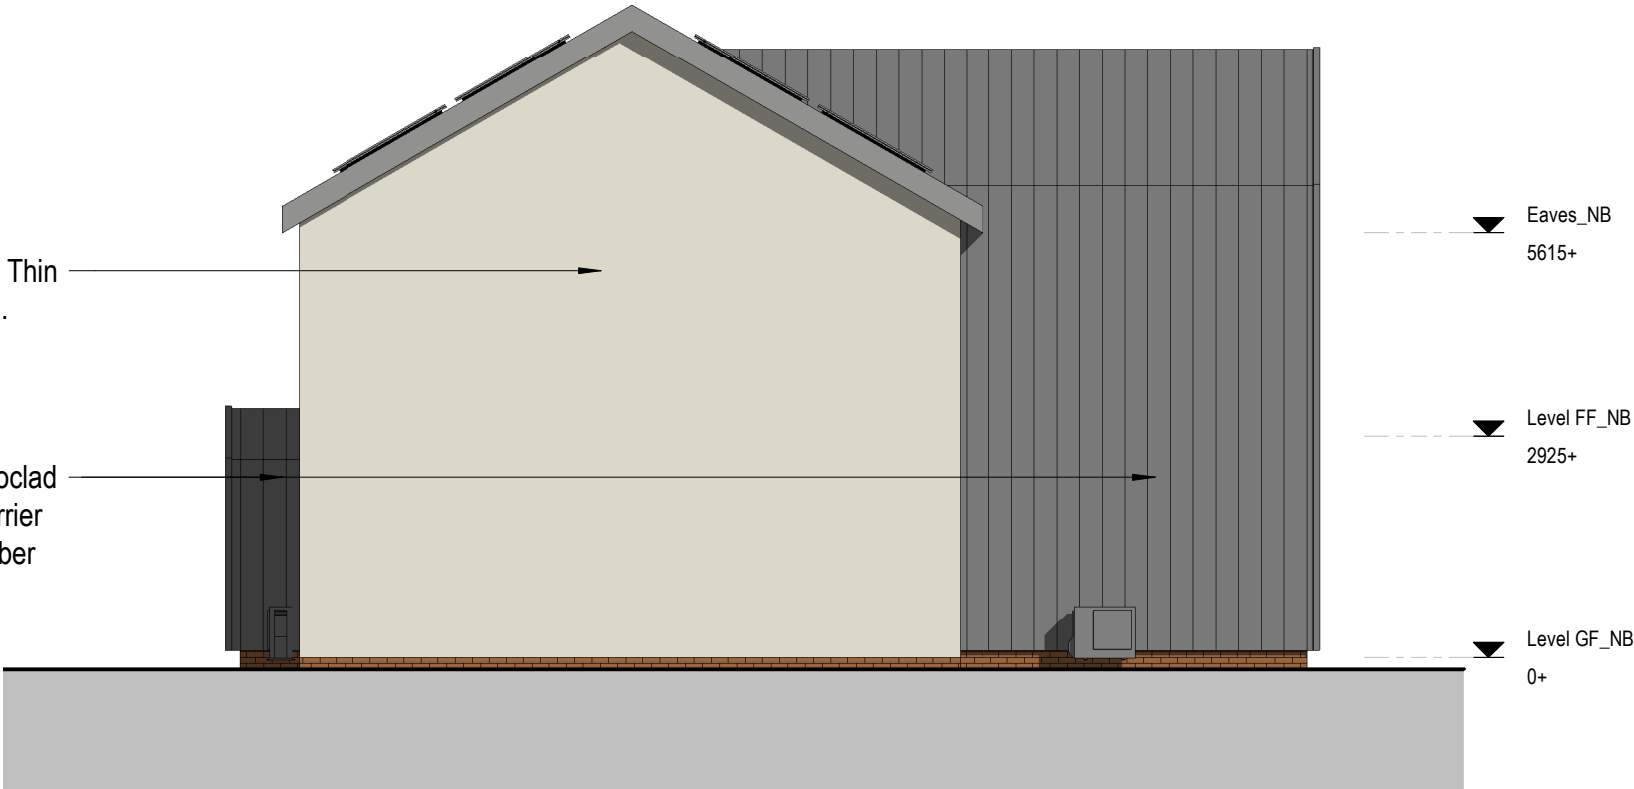

Side 1 Elevation

 

P3	04.12.20	Planning Issue	JH	DG
P2	04.09.20	Windows updated to Clie'n's comments	JH	DG
REV	DATE	REVISION NOTE	BY	CHECK

elliswilliams
ARCHITECTS

Wellfield Chester Road Preston Brook WA7 3BA
T: +44 1928 752 200 E:info@ewa.co.uk

Wrexham_Tir y Capel
Proposed Elevations - Sheet 1
2594_ 10501

STATUS | Planning
DRAWN BY | DG

SCALE | 1 : 100
DATE | 14.08.20

TYC- EWA- NB- ZZ- DR- A- 10501

REV P3