


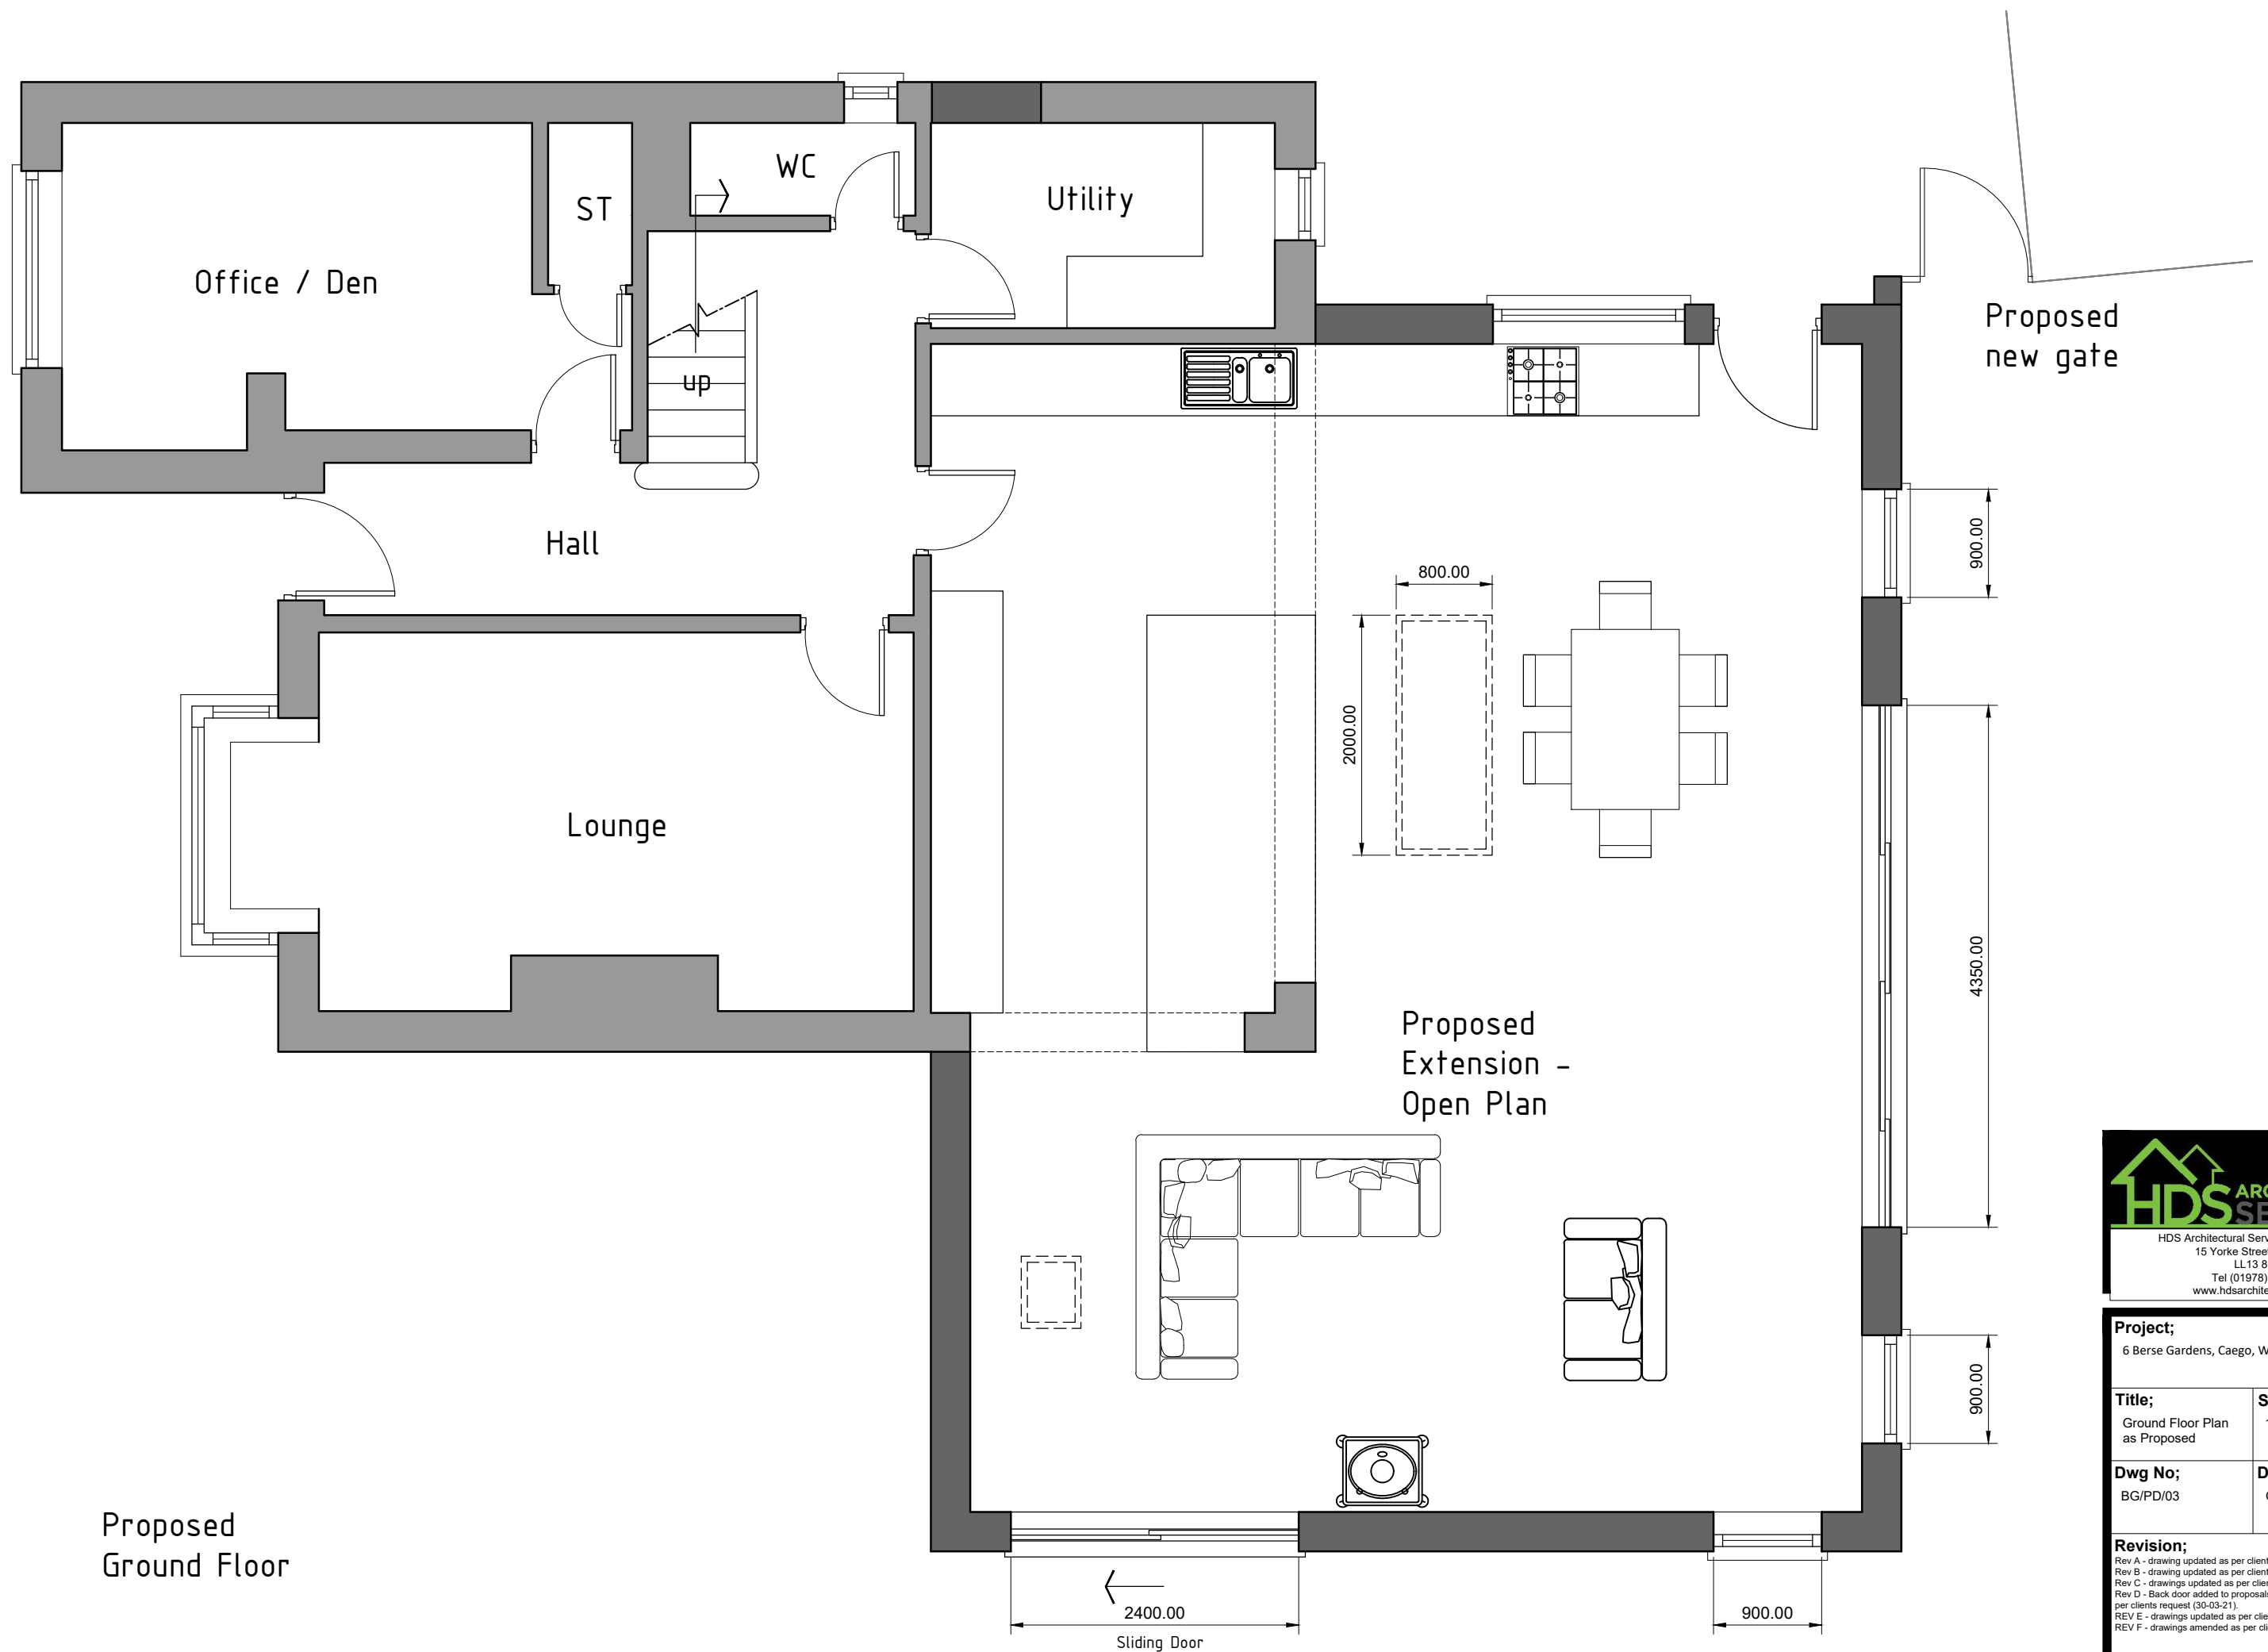

Proposed
Ground Floor

HDS ARCHITECTURAL SERVICES
HDS Architectural Services, The Foundry,
15 Yorke Street, Wrexham
LL13 8LW
Tel (01978) 345250
www.hdsarchitectural.co.uk

Project; 6 Berse Gardens, Caego, Wrexham, LL11 6TQ	
Title; Ground Floor Plan as Proposed	Scale (A3); 1:50
Dwg No; BG/PD/03	Date; October 2020

Revision;
Rev A - drawing updated as per clients comments (24-11-20).
Rev B - drawing updated as per clients comments (08-01-21).
Rev C - drawings updated as per clients comments (26-01-21).
Rev D - Back door added to proposals and existing blocked-up as
per clients request (30-03-21).
REV E - drawings updated as per clients comments (26-04-21).
REV F - drawings amended as per clients comments (28-04-21).