



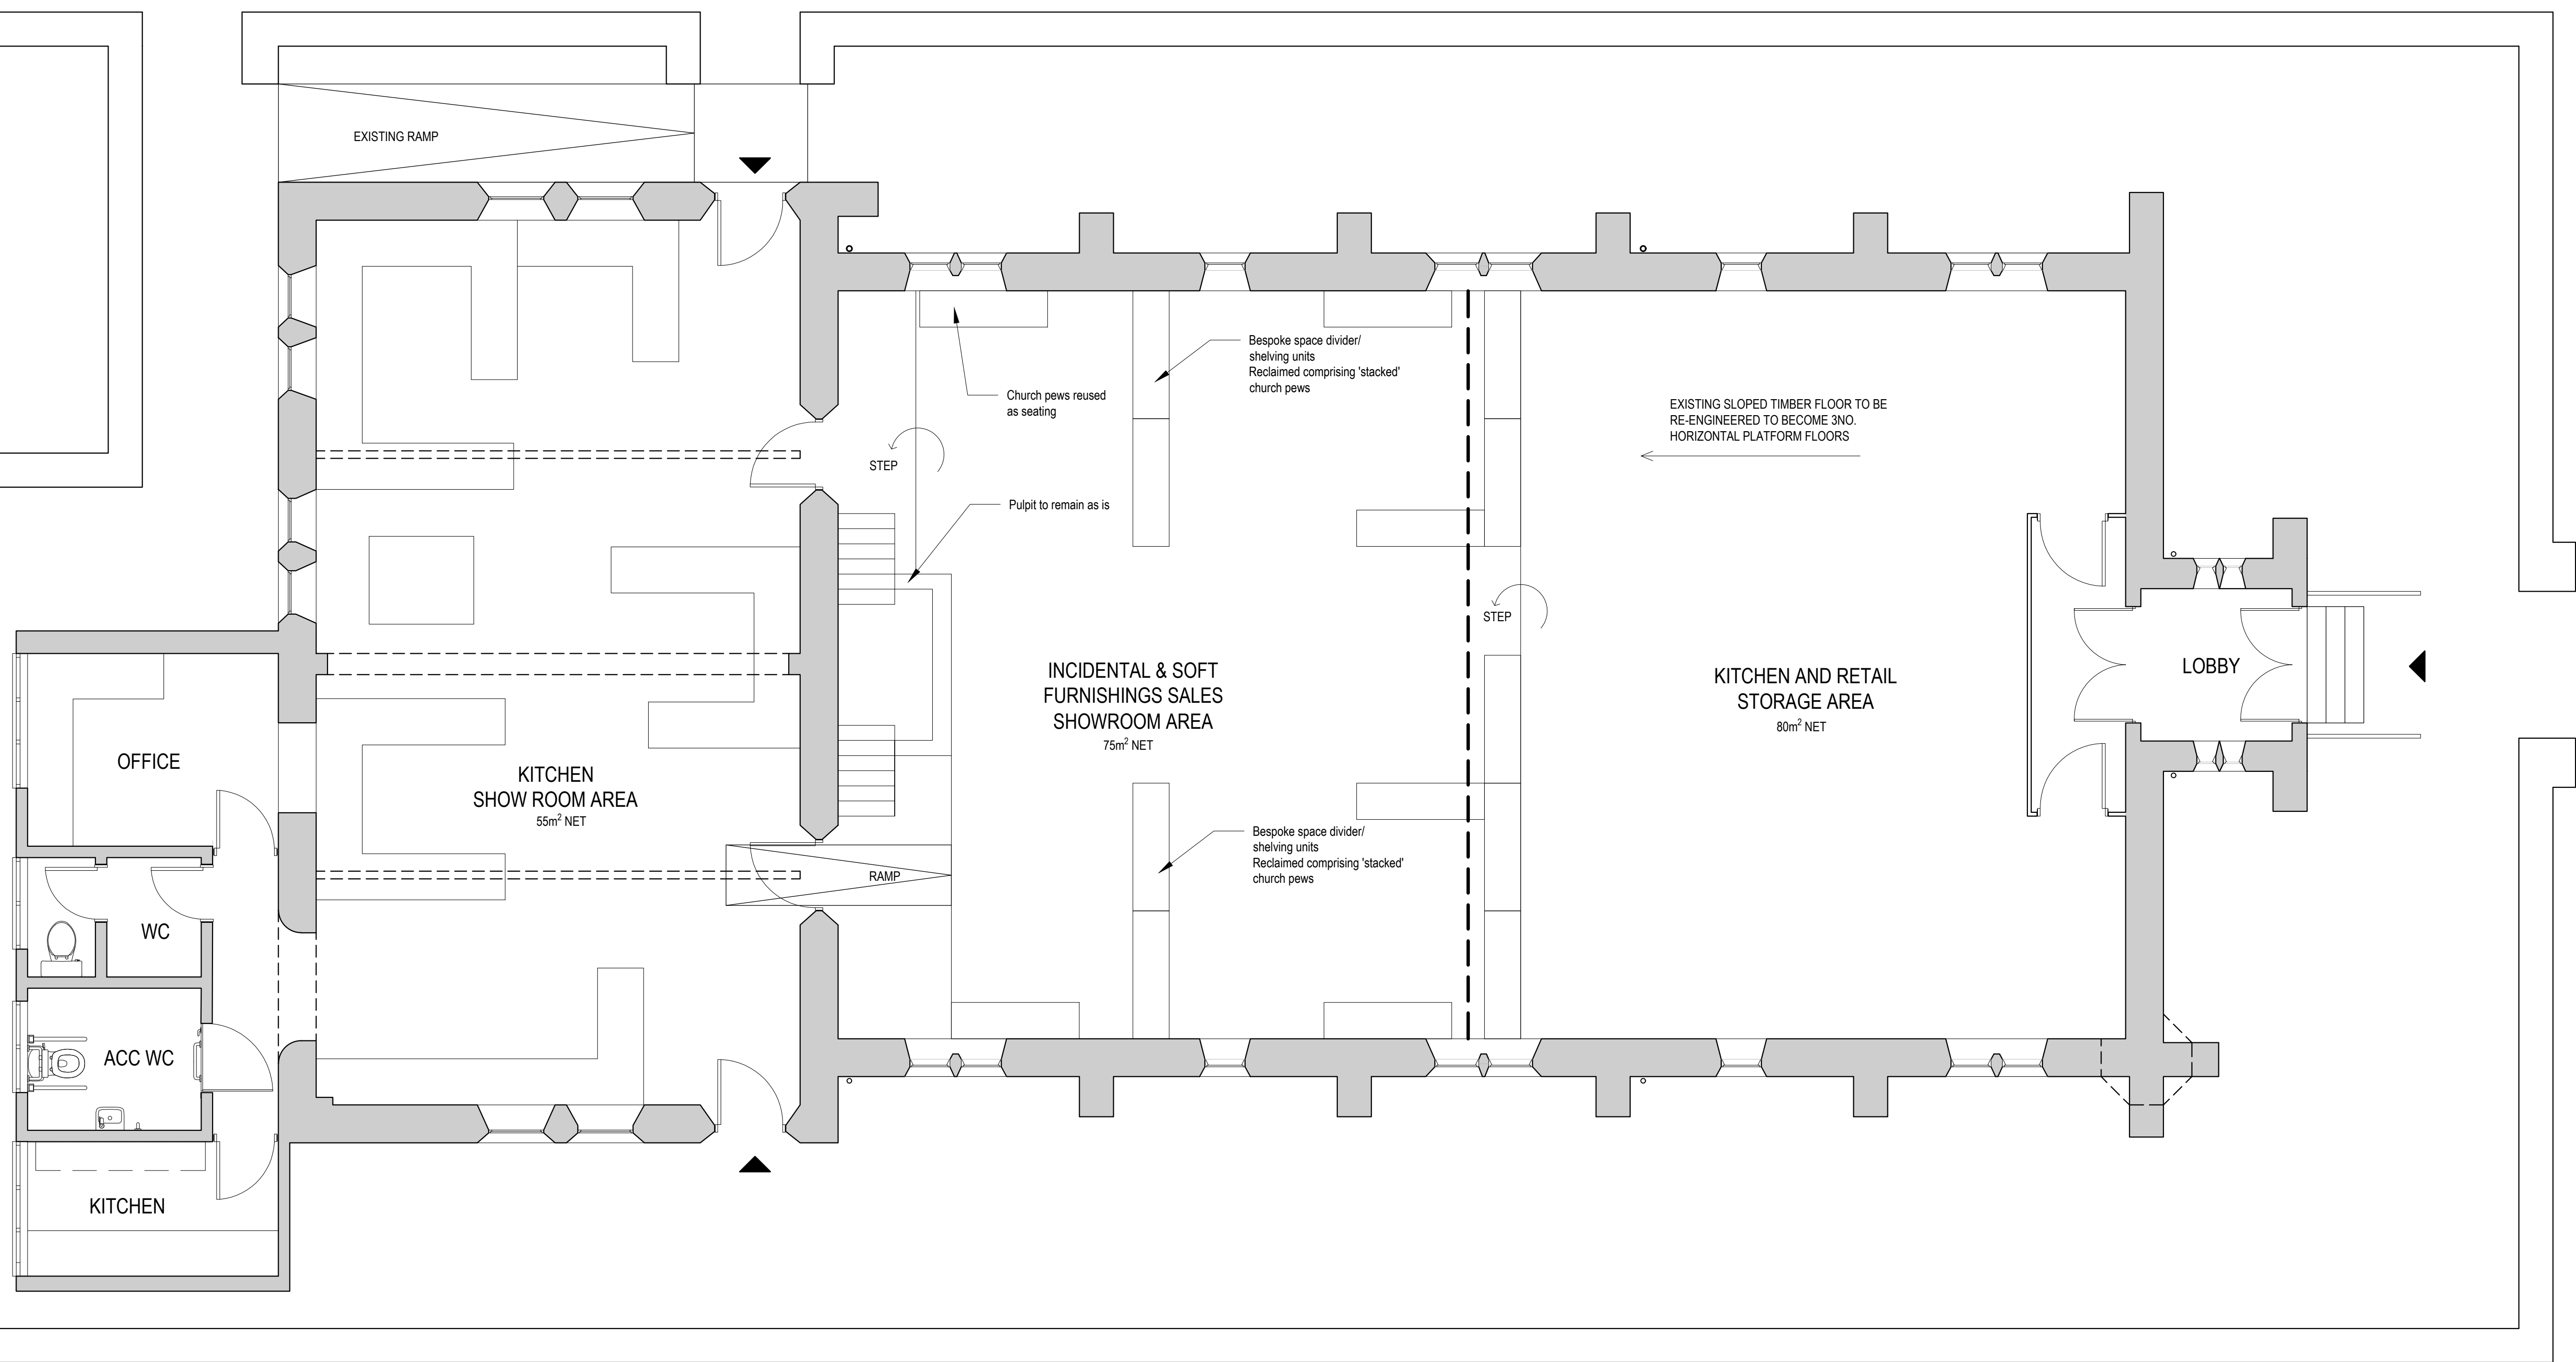

PROPOSED GROUND FLOOR PLAN - 1:50

CLIENT		HEART OF THE HOME LTD	
PROJECT TITLE		CASTLE STREET CHURCH, HOLT, WALES	
DRAWING TITLE		PROPOSED GROUND FLOOR PLAN	
PROJECT No	210306	SCALE @ A1	1:50
DRAWING No	BS192/2001	PROJECT - ORIGINATOR - VOLUME - LEVEL - TYPE - NUMBER	REVISION
DO NOT SCALE			

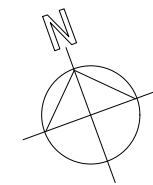