



NOTES

Copyright: All rights reserved.
This drawing must not be reproduced without permission.
This drawing must not be scaled. Dimensions are in millimetres unless specified.

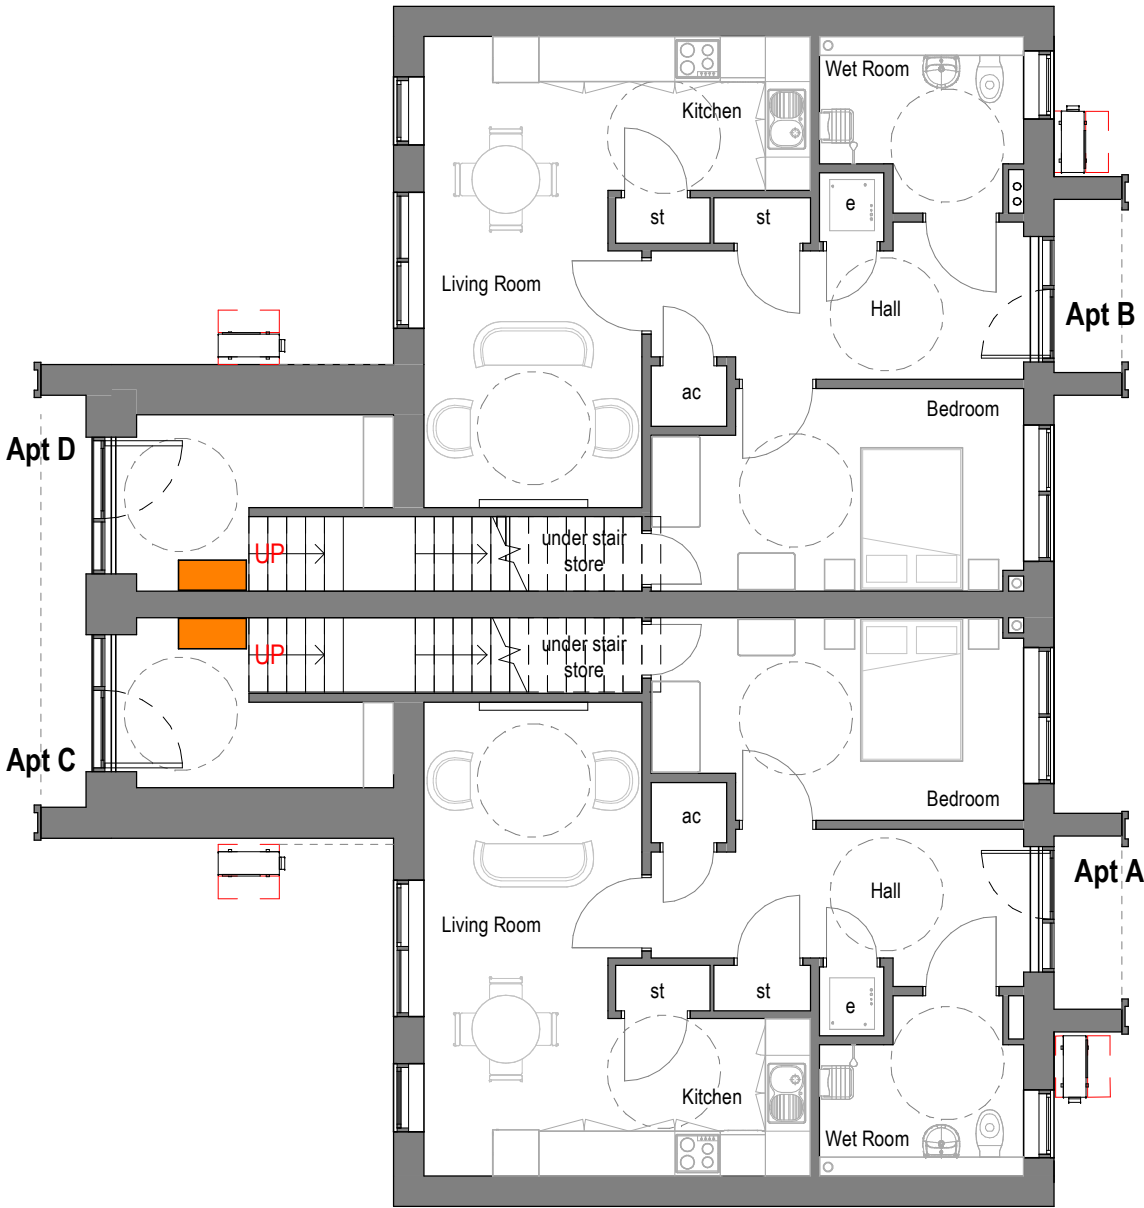

New Build Proposed Lv 00 Plan

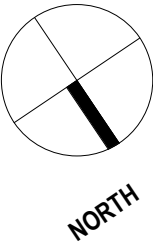

GRAPHIC SCALE: 1:100

P3	04.12.20	Planning Issue	JH	DG
P2	04.09.20	General updates, site context added	JH	DG
REV	DATE	REVISION NOTE	BY	CHECK



Wellfield Chester Road Preston Brook WA7 3BA
T: +44 1928 752 200 E:info@ewa.co.uk

Wrexham_Tir y Capel
Level 00_GA_Proposed Ground Floor Plan
2594_ 10400
STATUS | Planning
DRAWN BY | DG
TYC- EWA- NB- 00- DR- A- 10400
SCALE | 1 : 100
DATE | 14.08.20
REV P3