



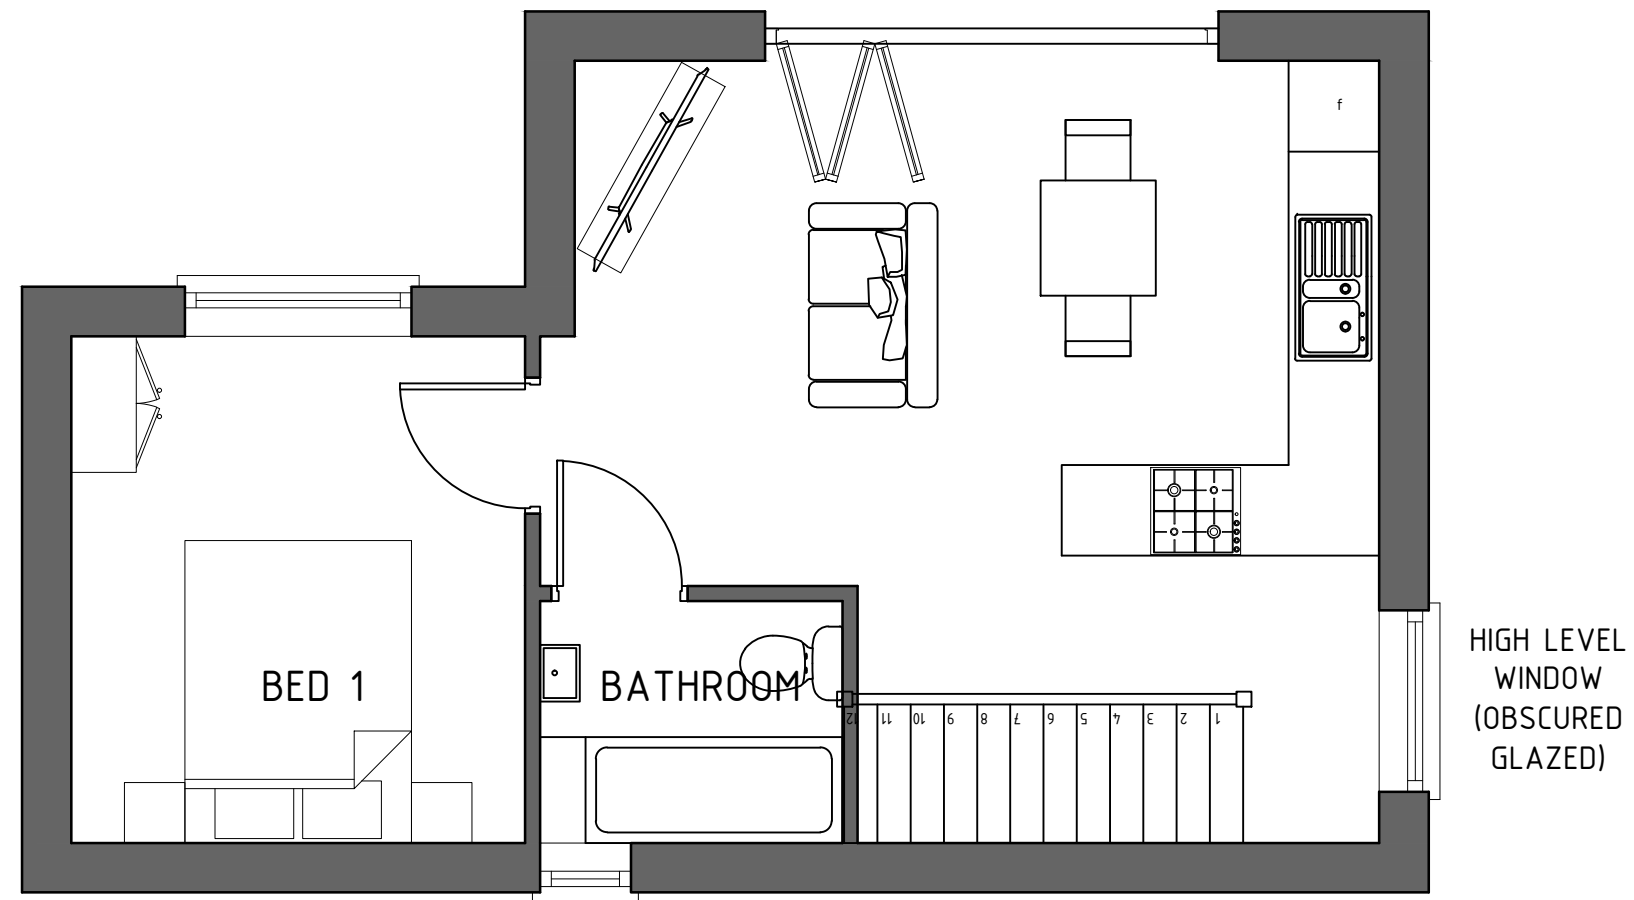

Floor Plan (1:50)

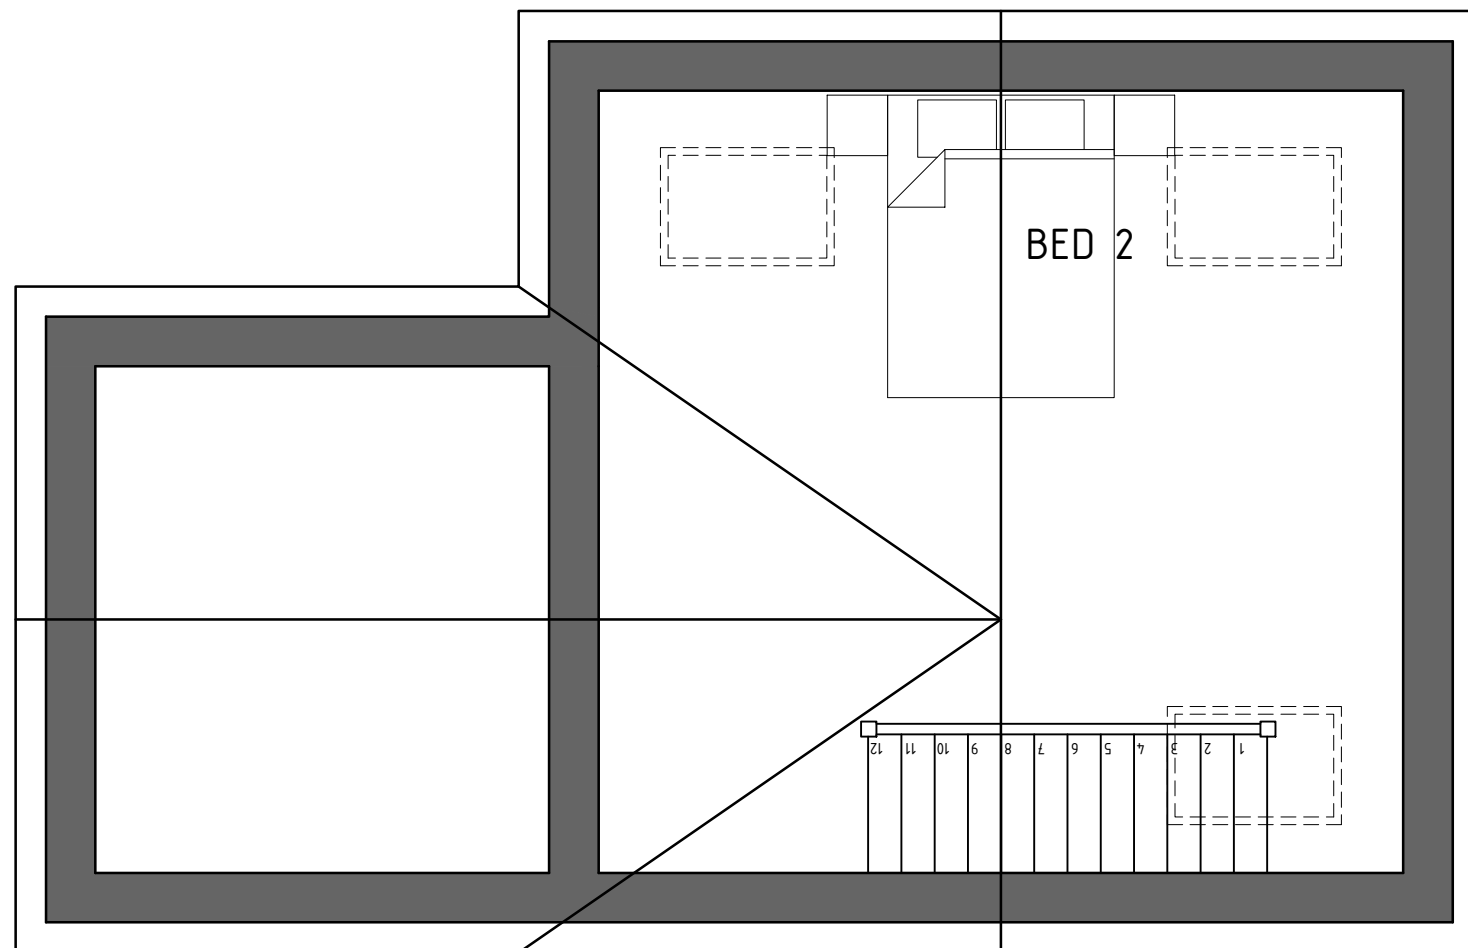

Project; Pentlands, The Green, Rossett, Wrexham, LL12 0DS	
Title; Proposed Floor Plan	Scale (A2); 1:50
Dwg No; PR/PD/03	Date; April 2021
Revision;	