




Front Elevation

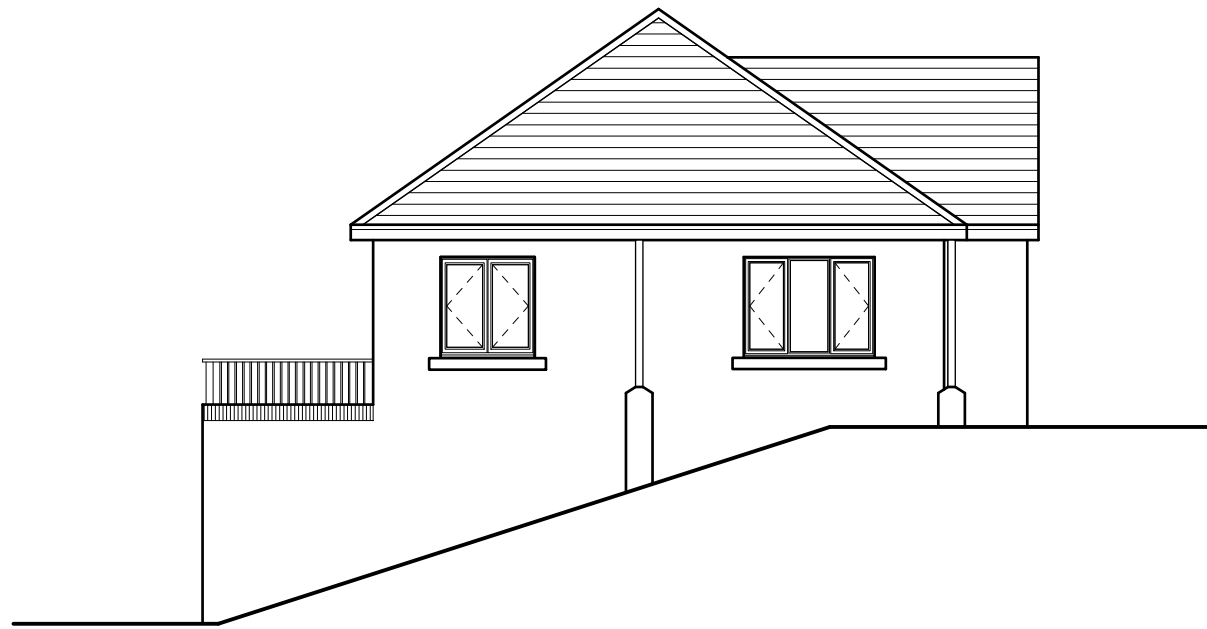


Side Elevation




Rear Elevation




Side Elevation

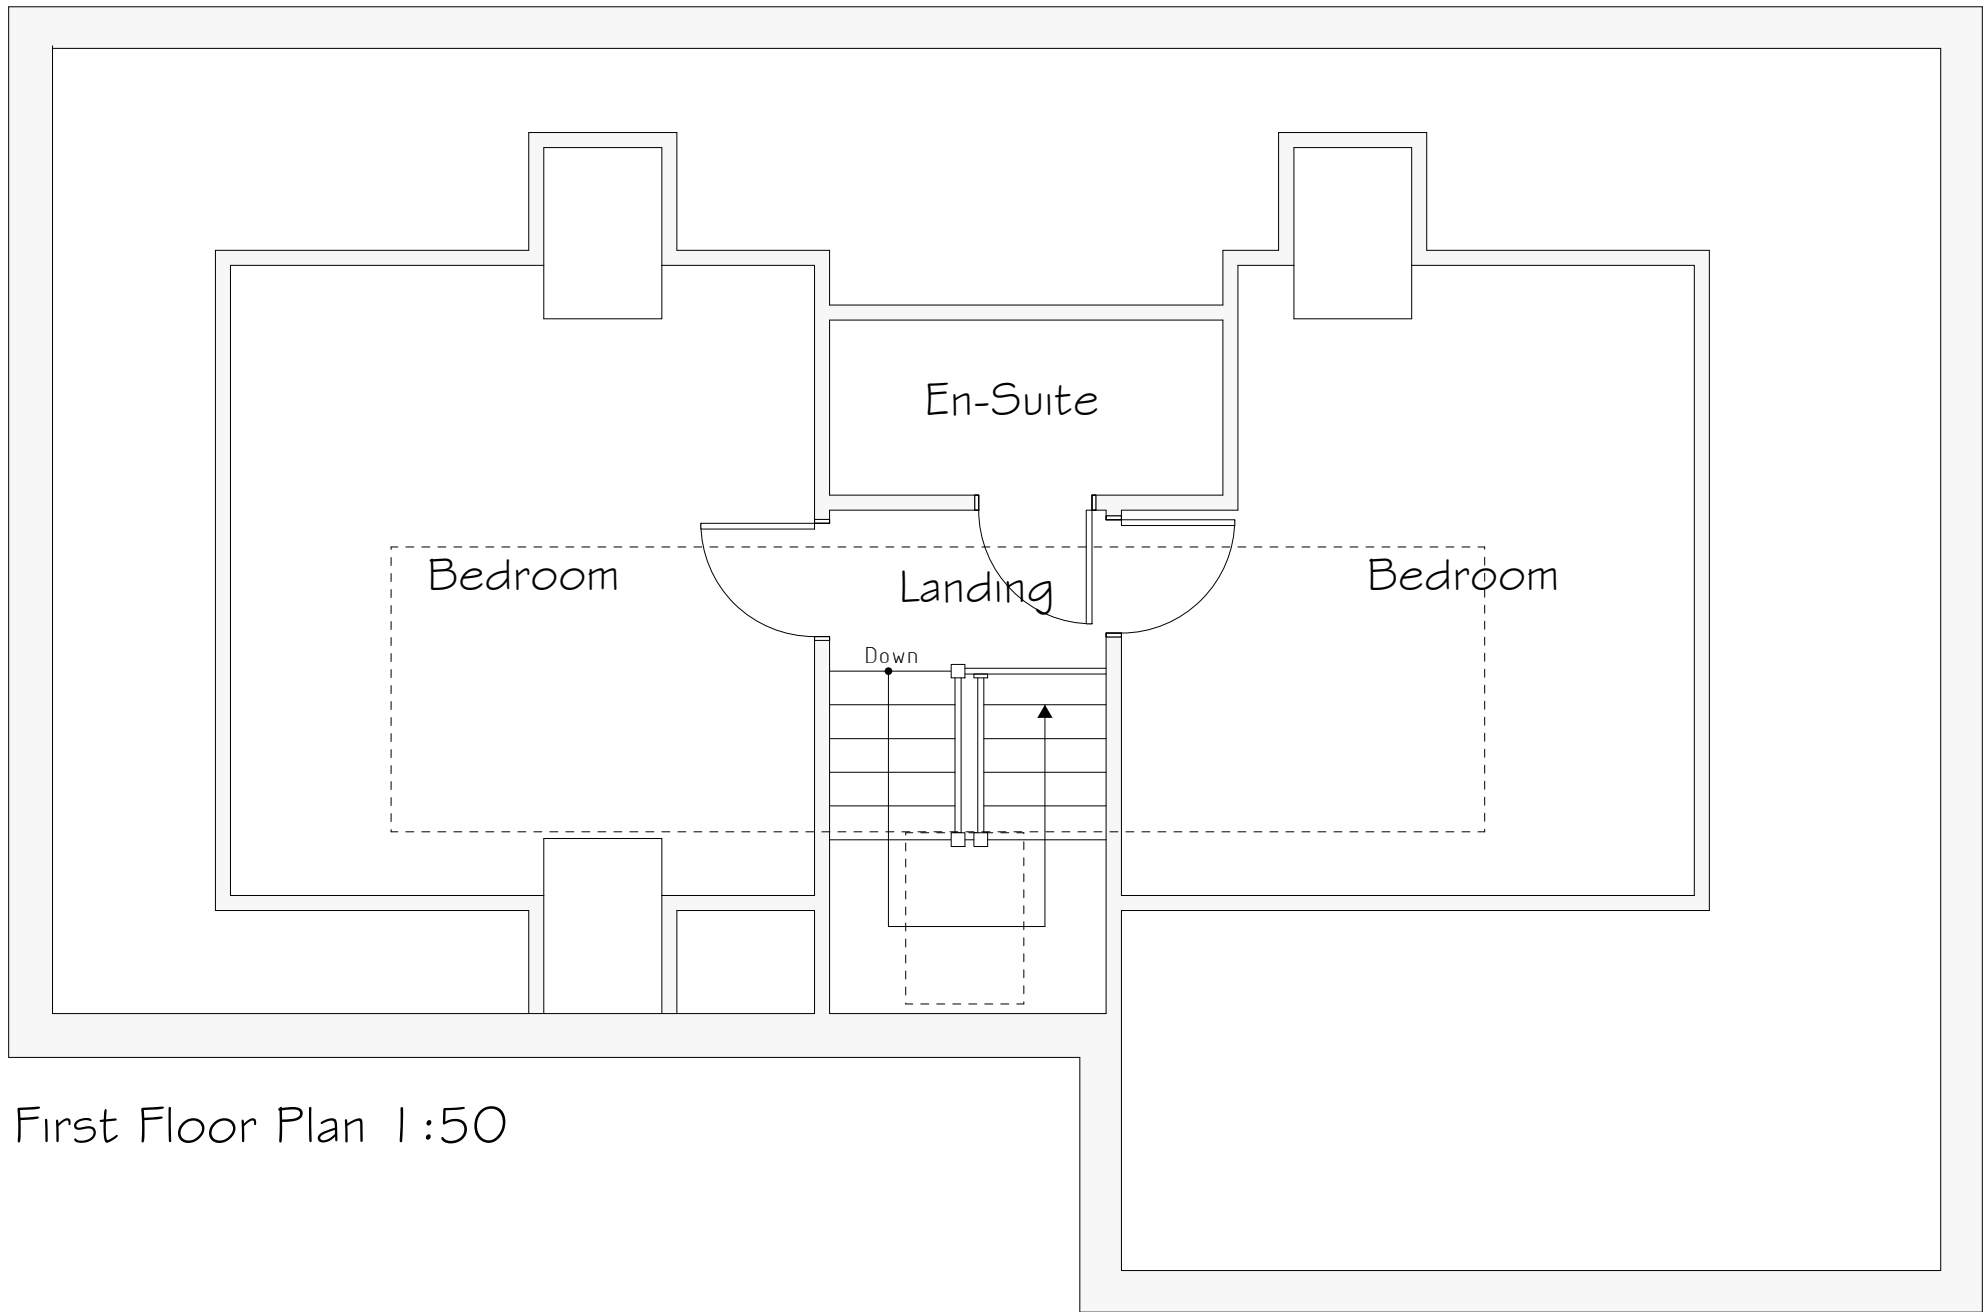

First Floor Plan 1:50

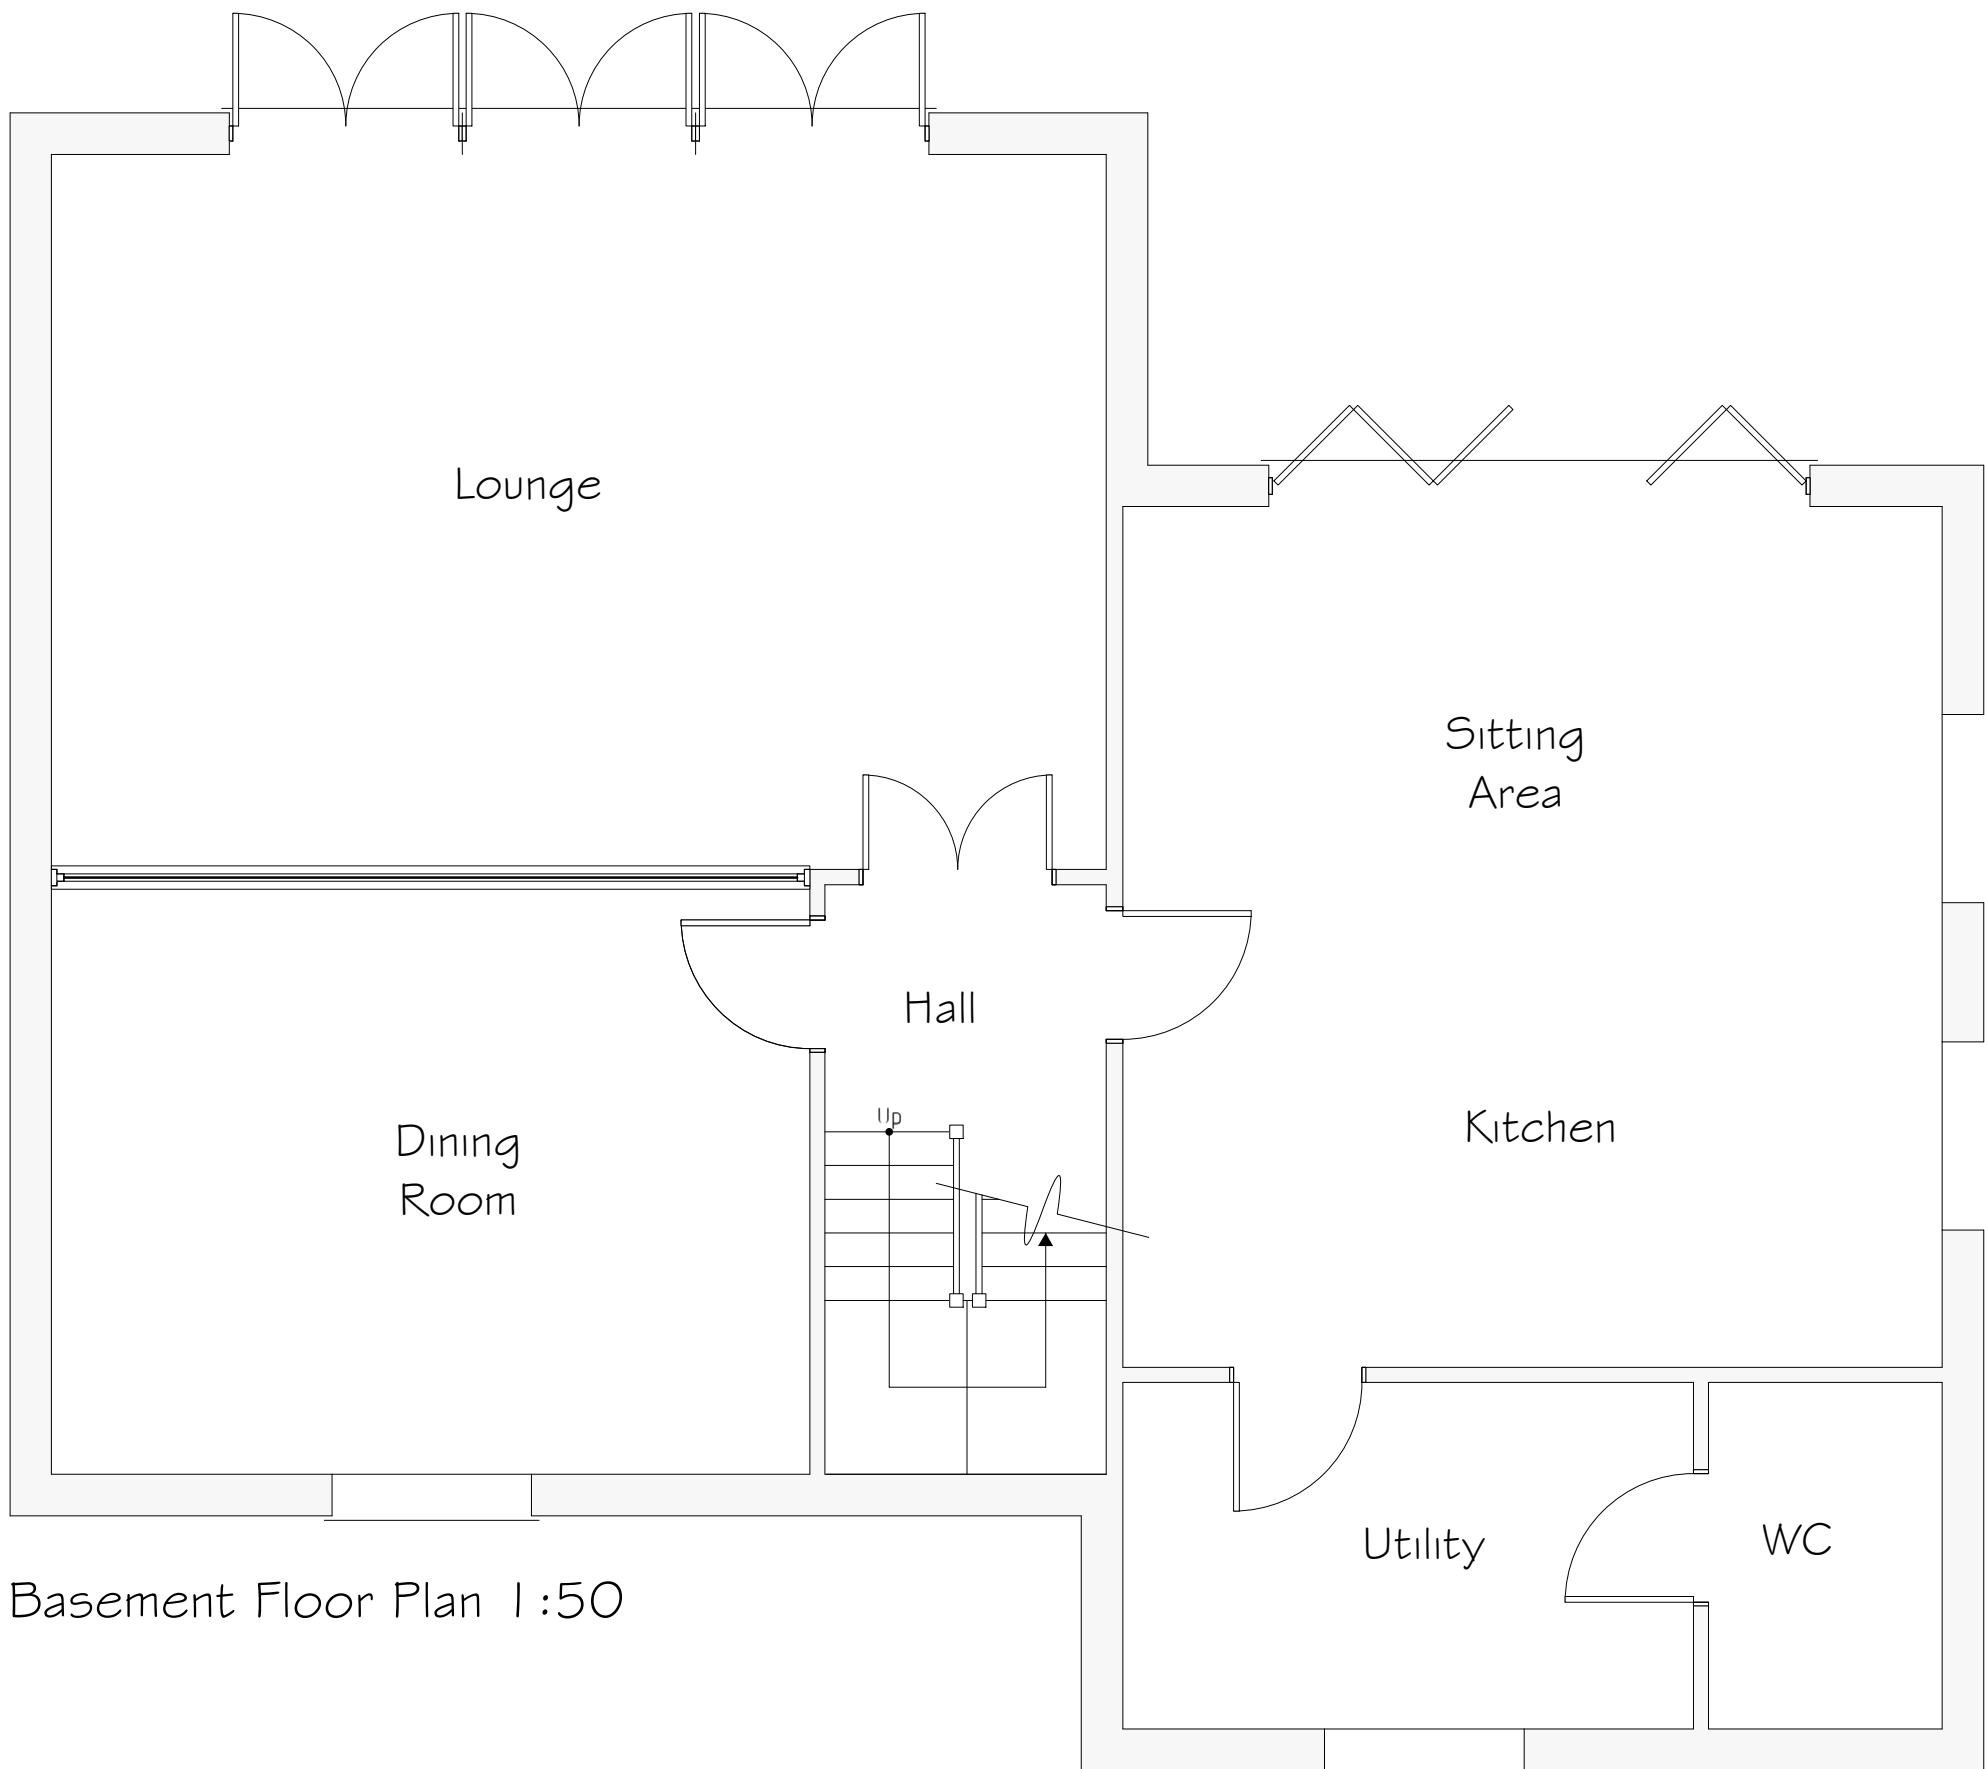

Basement Floor Plan 1:50

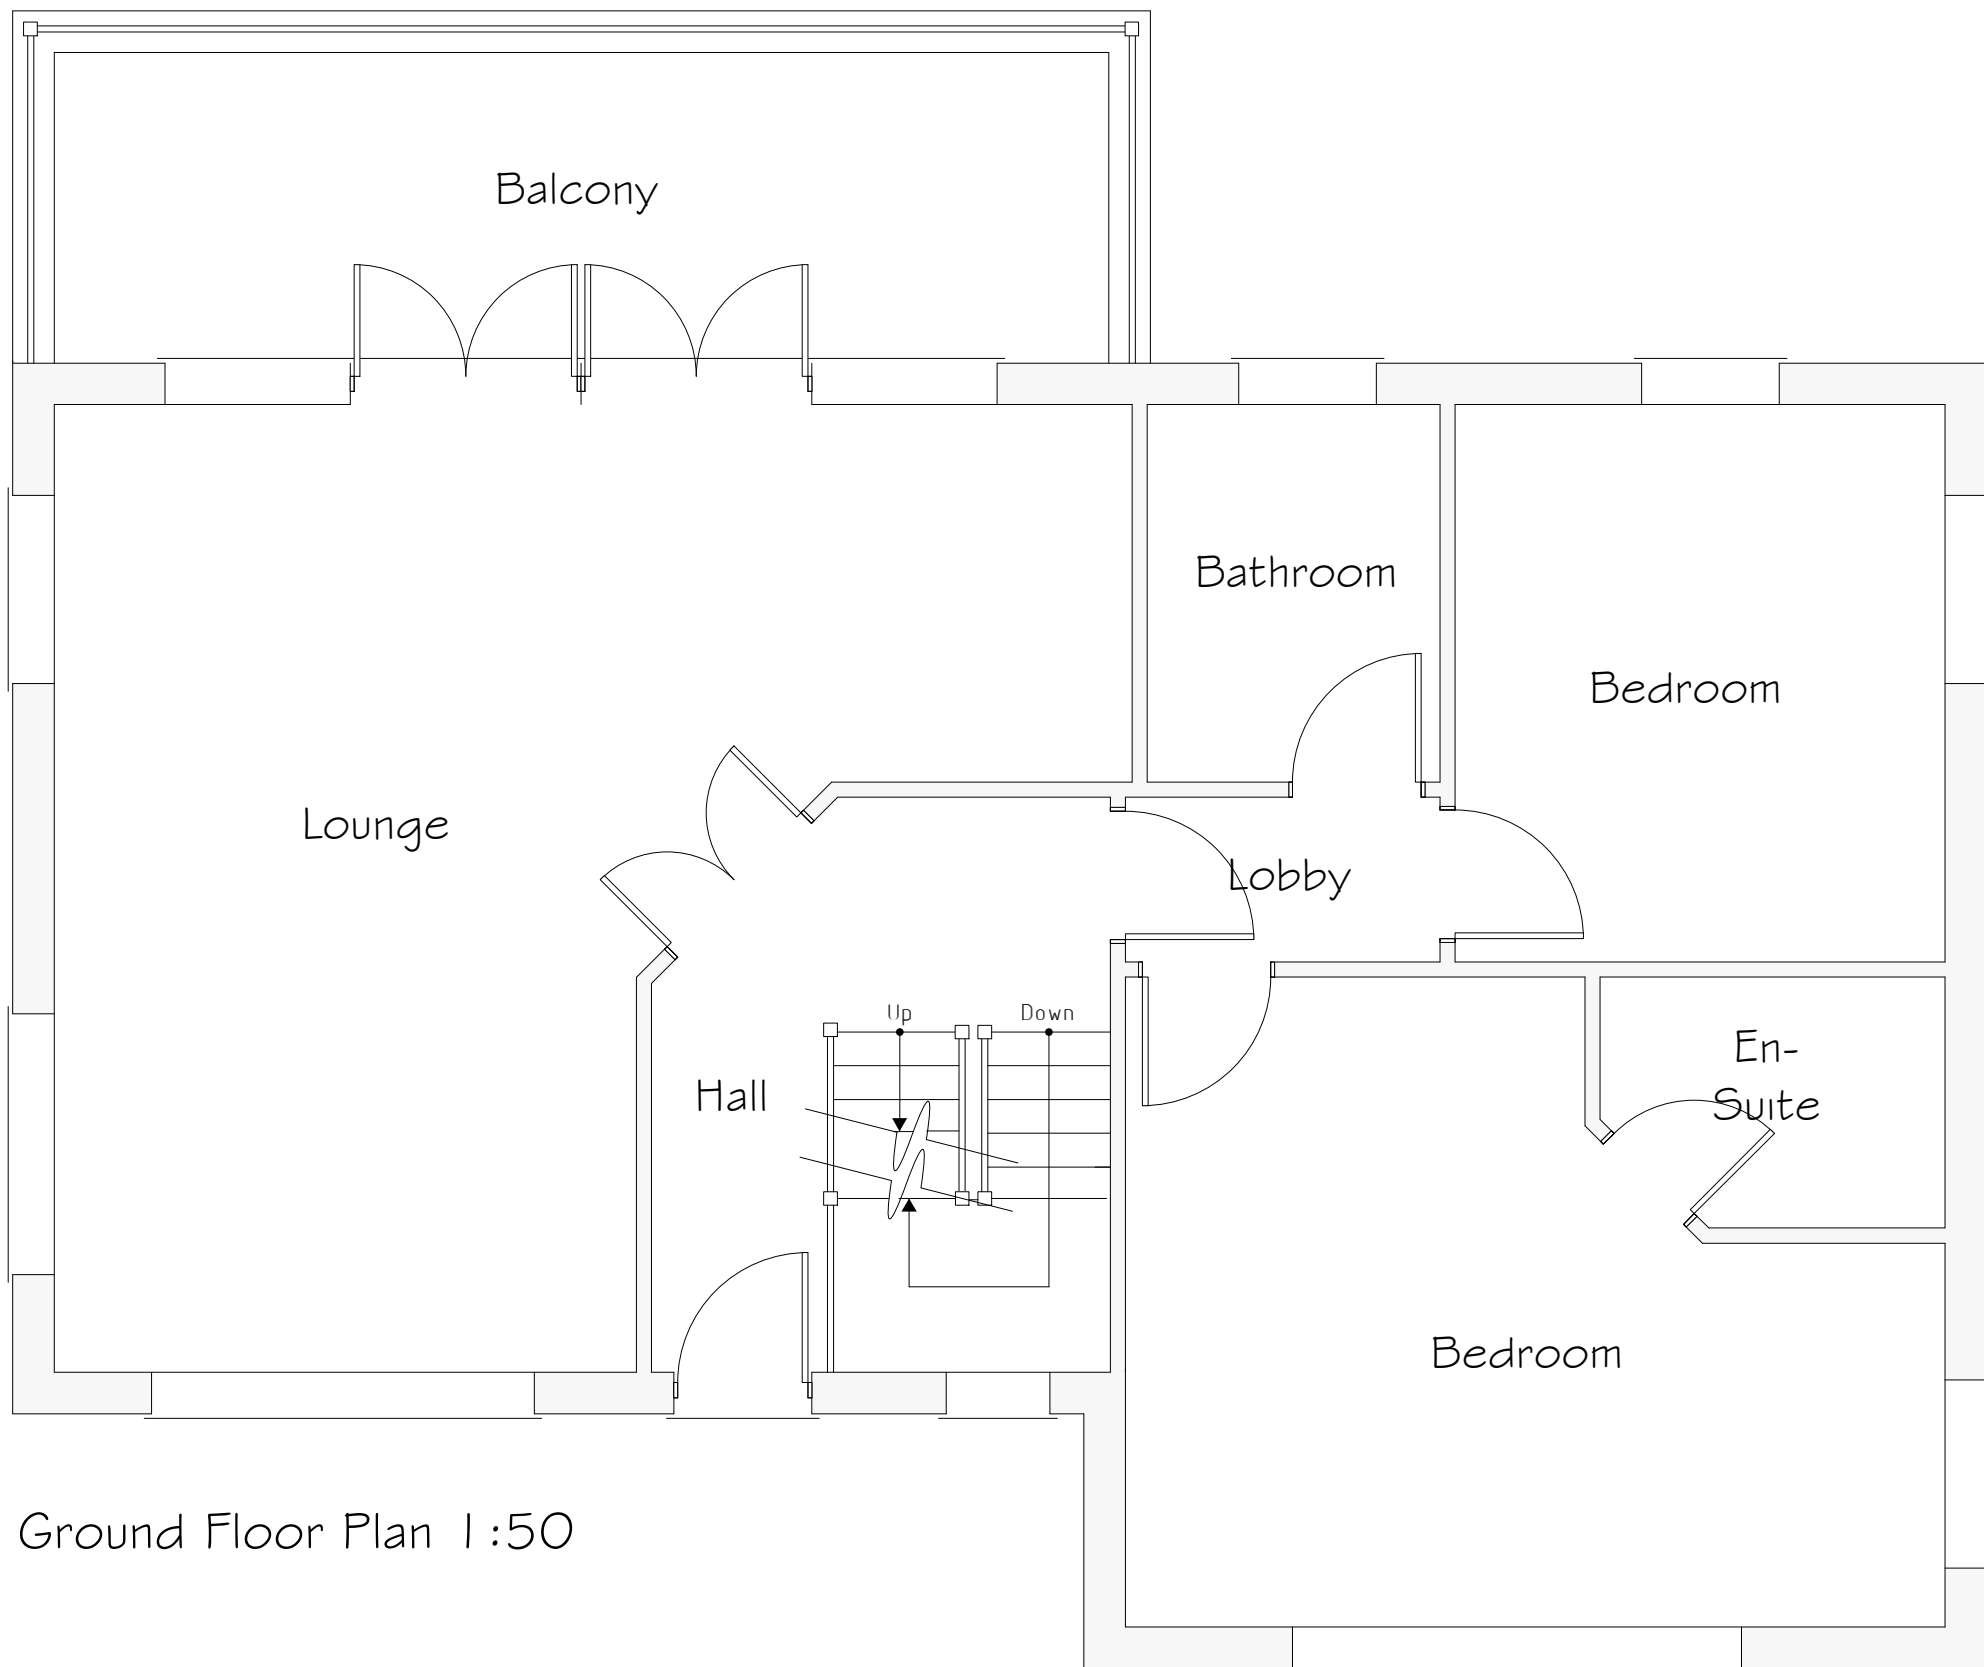

Ground Floor Plan 1:50

Rev	Date	Detail	Initial
Project: Proposed Alterations to, River View, Tatham Road, Ruabon, LL14 6RF.			
Title: Existing		Scale: (A1) 1:50 & 1:100	
Drawn By: E.M.Jackson		Date: April 2021	
Drawing No: B150/001		Sheet: 1 of 1	
  Office 3K4, Redwither Business Tower, Wrexham, LL13 9XT Tel: 01978 356500 www.blueprintarchitectural.com © copyright all rights reserved			