



THIS DRAWING IS TO BE READ IN CONJUNCTION WITH ALL RELATED DRAWINGS. ALL DIMENSIONS MUST BE CHECKED AND VERIFIED ON SITE BEFORE COMMENCING ANY WORK OR PRODUCING SHOP DRAWINGS. THE ORIGINATOR SHOULD BE NOTIFIED IMMEDIATELY OF ANY DISCREPANCY. THIS DRAWING IS COPYRIGHT AND REMAINS THE PROPERTY ROGER PARRY & PARTNERS.

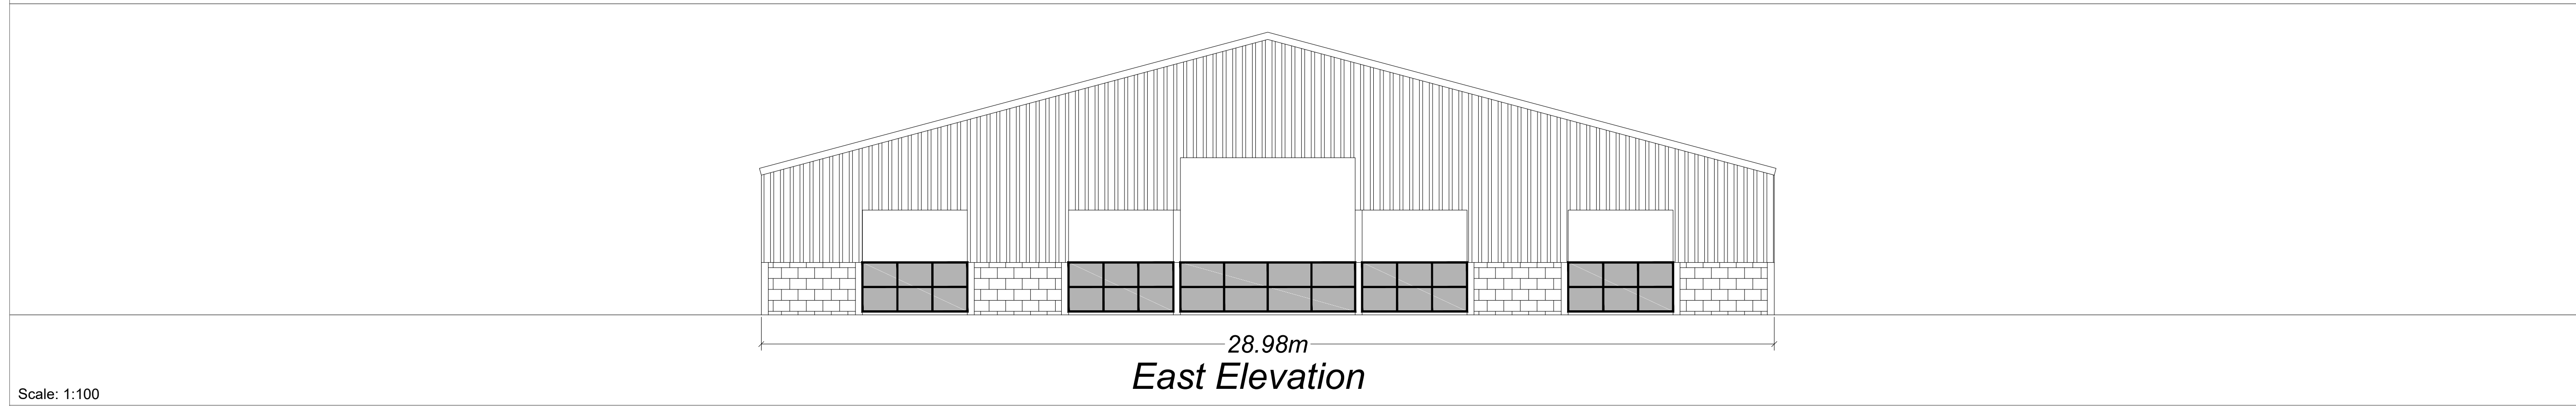

Rev	Description	Date	Dr by	App by
Original by				

 

		
Residential - Agricultural - Commercial		
Job	Extension to agricultural building	
Title	Proposed Elevations & Floor Plan	
Location	Halton Farm Chirk LL14 5BG	
Client	IG Evans & Son	
Scales	See Plan @ A1	
Drawing No.	RJC-MZ657-03	
Drawn by	AZ	Date 31/03/2021

**HOGSTOW HALL, MINSTERLEY
SHREWSBURY, SHROPSHIRE. SY5 0HZ**
Tel: 01743 791336 Fax: 01743 792770
email: mail@rogerparry.net
Web address: www.rogerparry.net

Roger Parry & Partners LLP partnership no OC33205
Registered Office Regapow Hall, Minsterley, Shrewsbury, SY5 8BZ
Registered in England and Wales.
A list of members of the LLP is available at the above address.